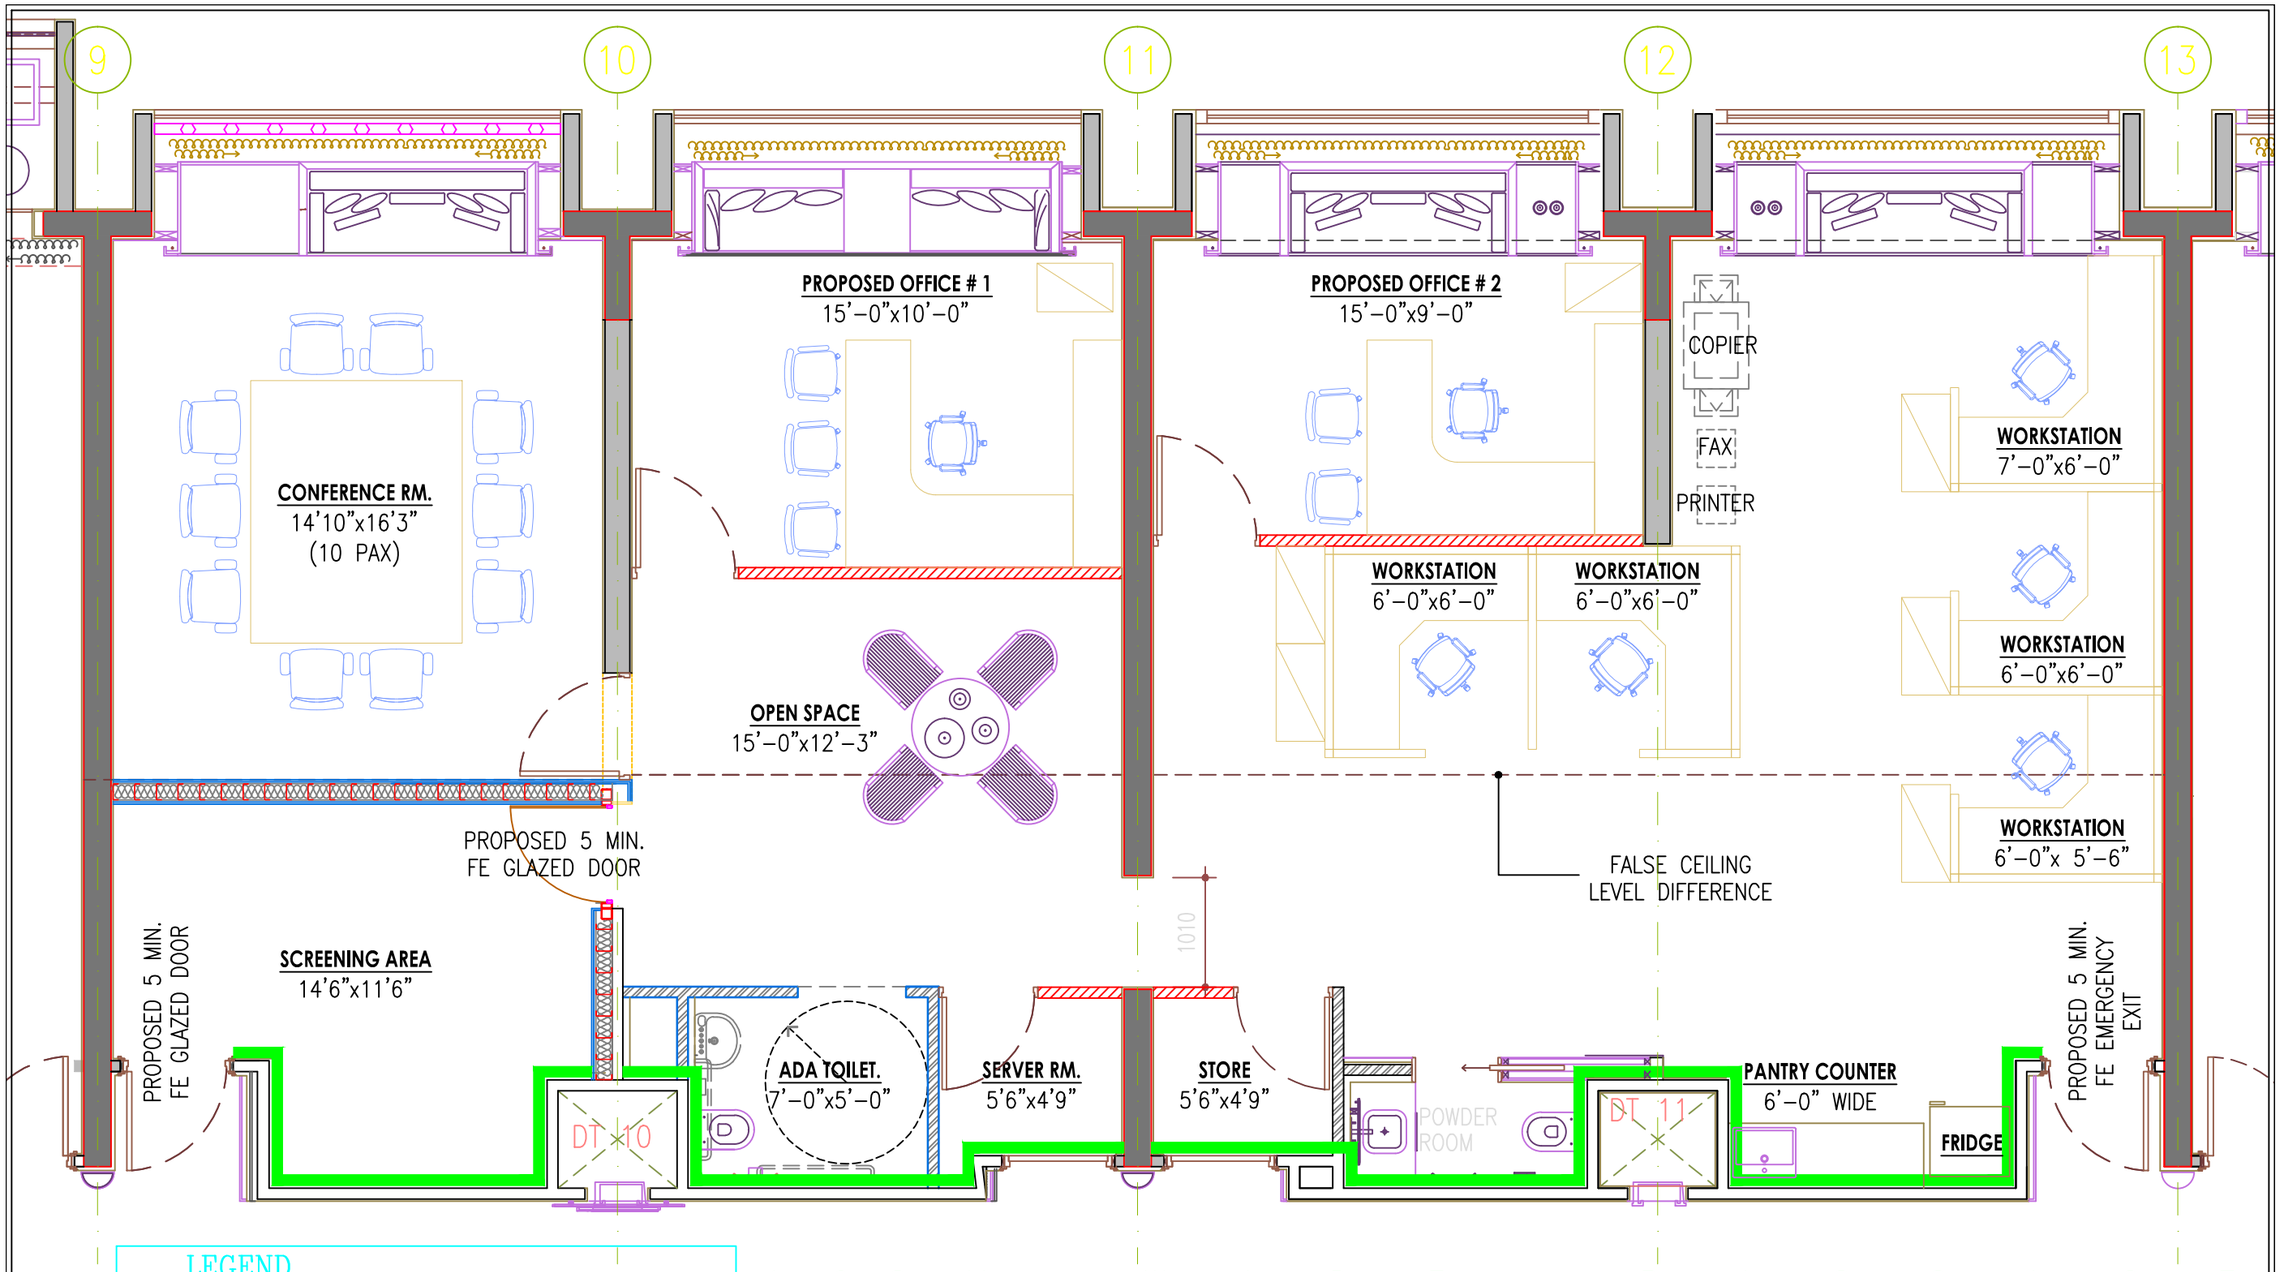

LEGEND

SYMBOL	DESCRIPTION
	DEMOLITION
	PROPOSED 5 min FE WALL
	UPGRADE EXISTING WALLS TO 5 MIN FE WALLS
	PROPOSED METAL GRILL ON EXISTING WINDOW
	PROPOSED BRICK WALL
	GYP BOARD PARTITION

PROPOSED LAYOUT PLAN – ALT #2 (AFTER DISCUSSION)
SUITE + 2 ROOMS

0 1000 2500mm
1:50