NOTES:

1. ALL PILES SHOWN SHALL BE 18" DIA DRILLED PILE WITH 60' DEPTH (SEE ST-06 FOR PILE DETAILS).
2. ALL PILE-CAPS SHALL HAVE 4' DEPTH WITH DIMENSIONS SHOWN ON PLAN.
3. INDICATES REINFORCED CONCRETE SHEAR WALL (TYPICAL). (SEE ST- 07a FOR DETAILS)
4. TYPICAL CONCRETE WALL TO EXISTING MASONRY WALL CONNECTION. (SEE ST-07a FOR CONC WALL TO EX MASONRY WALL)

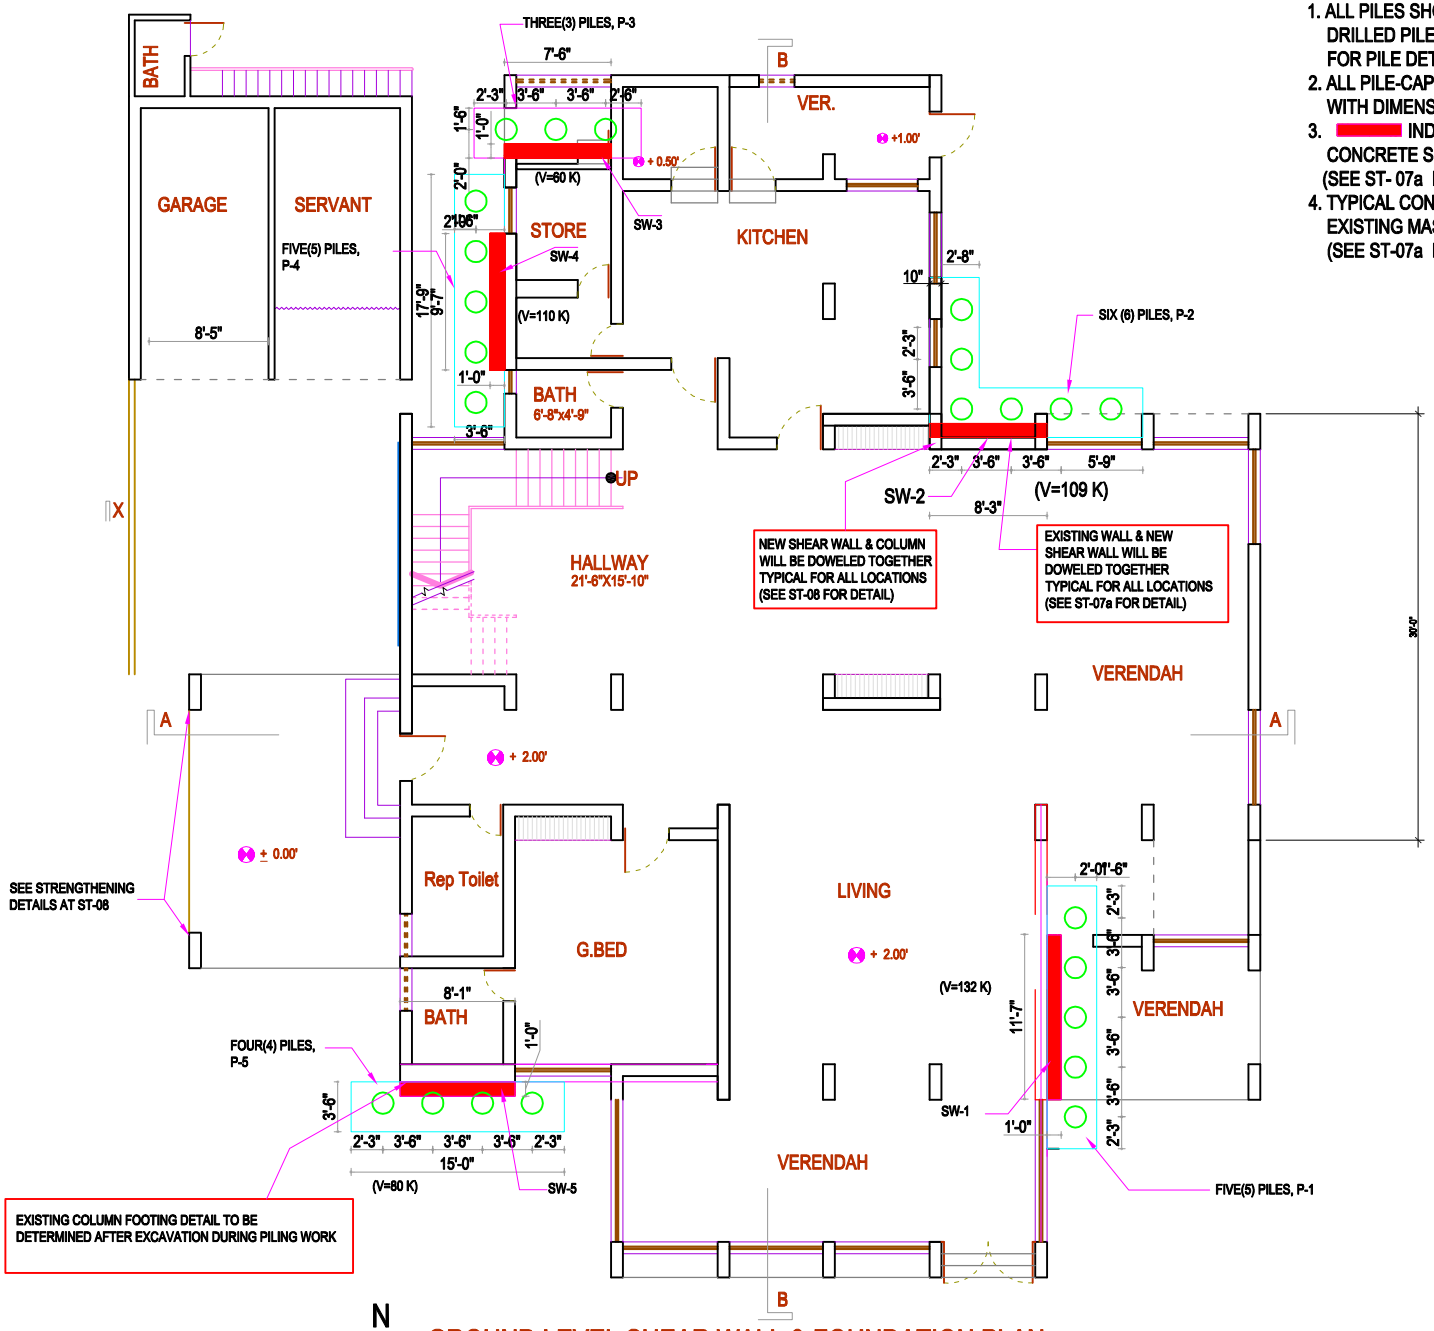

GROUND LEVEL SHEAR WALL & FOUNDATION PLAN

REVISED ON 13-09-2014

USG STL RESIDENCE, GULSHAN, DHAKA

2-STORIED BUILDING (1-UNIT) HASNA HOUSE
HOUSE # NW (B) 21, ROAD # 65

GROUND LEVEL SHEAR WALL & FOUNDATION PLAN

CONSULTANT:
WORLDWIDE ENGINEERS LIMITED
HOUSE # 67, ROAD # 15 , BLOCK # D, BANANI, DHAKA.-1213. BANGLADESH

ENGINEER	DRAWN	CHECKED	DATE
MEHEDI	ZAHID	DOWLA	JUNE, 2014

SHEET NO. ST-02 | REV. NO. A, 21.8.14