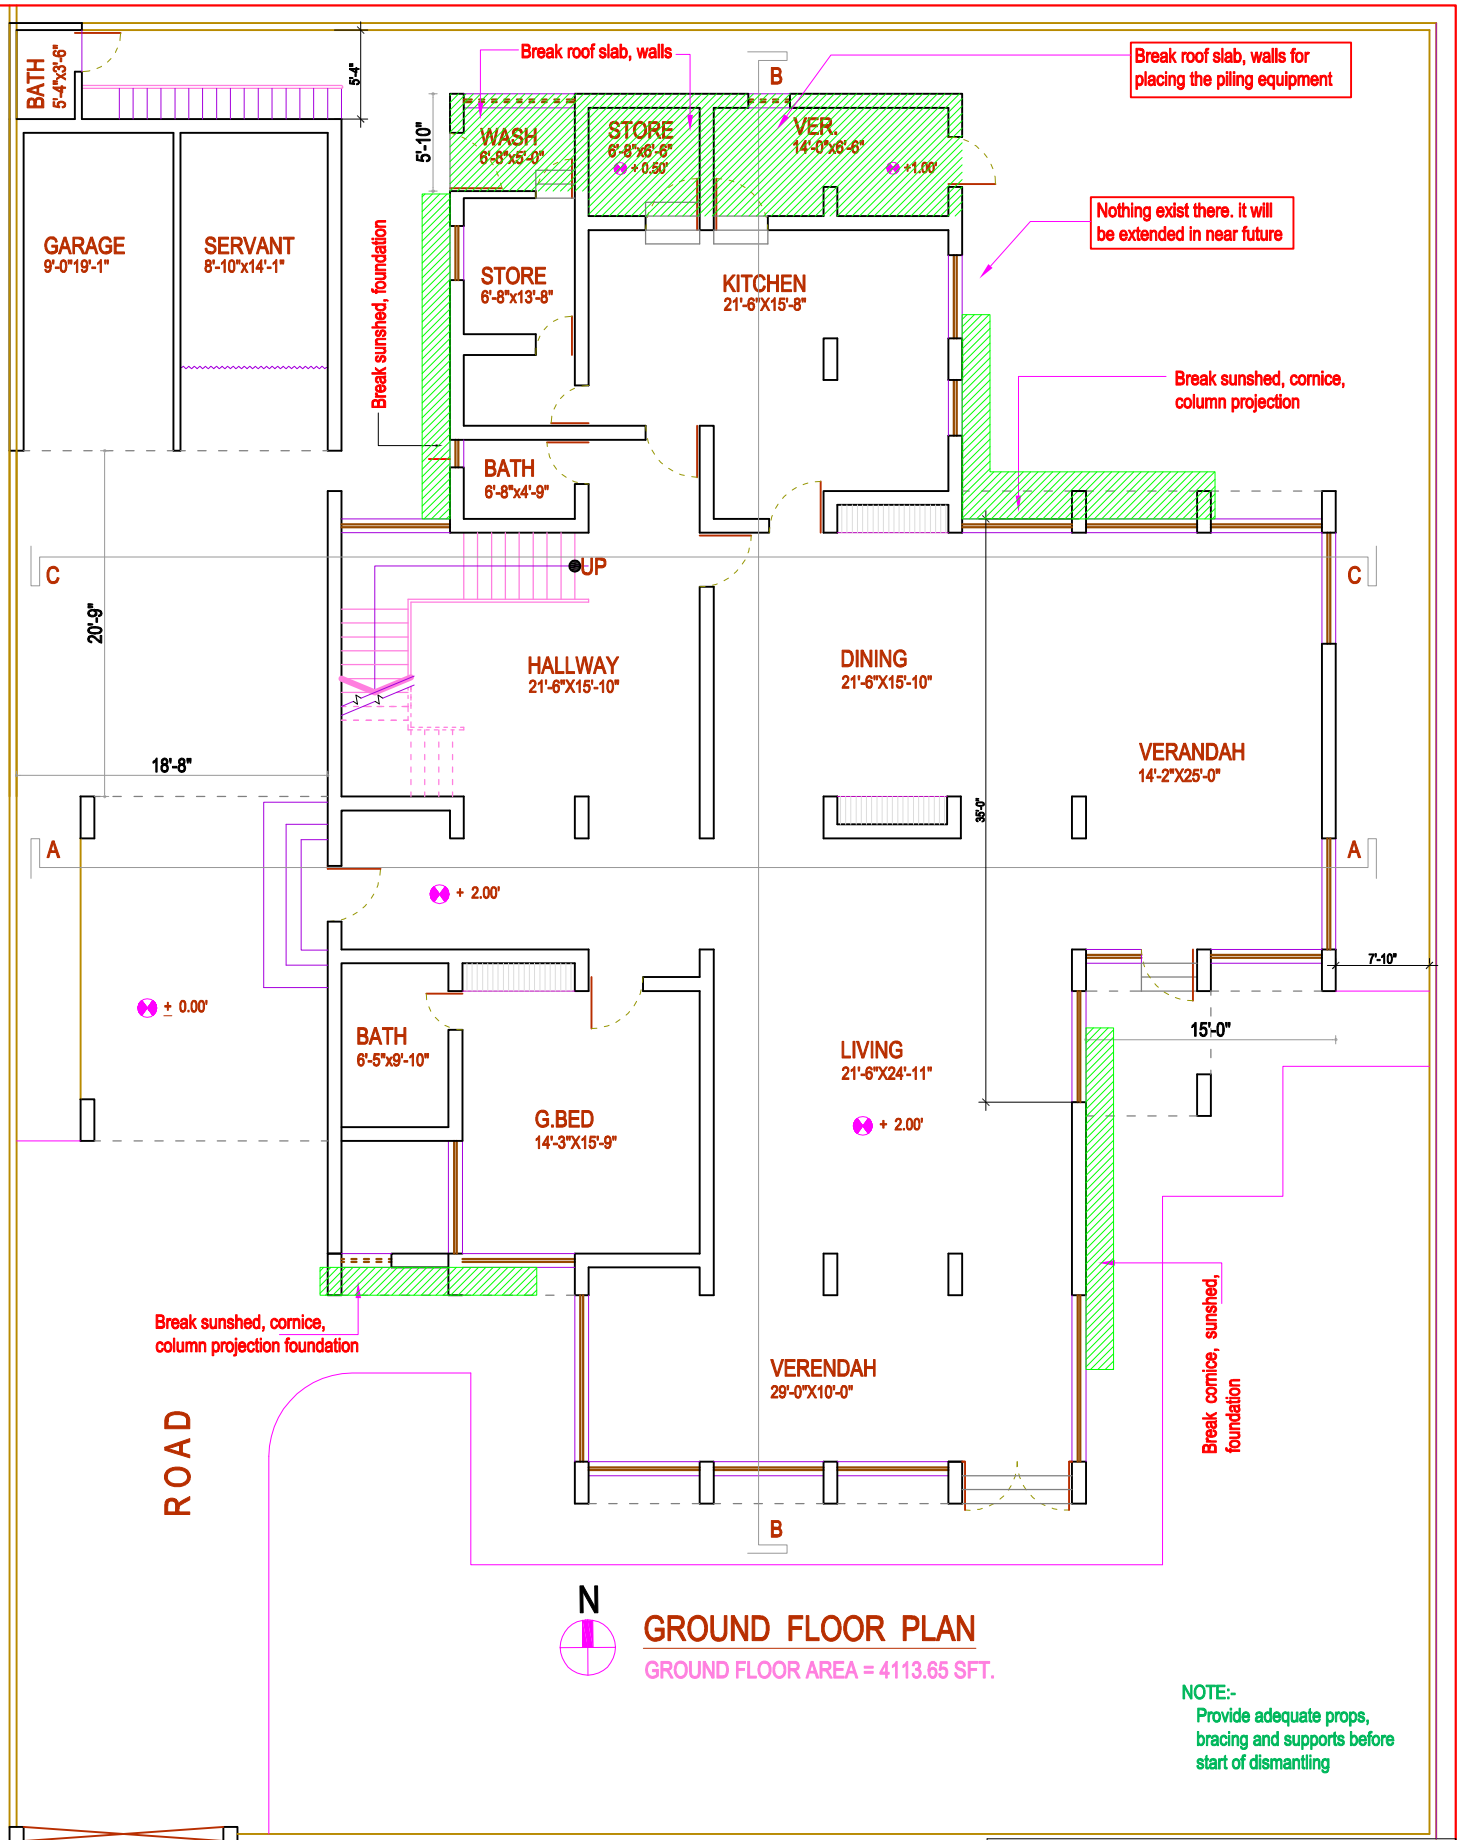

GROUND FLOOR PLAN

GROUND FLOOR AREA = 4113.65 SFT.

NOTE:-
Provide adequate props, bracing and supports before start of dismantling

USG STL RESIDENCE, GULSHAN, DHAKA

2-STORIED BUILDING (1-UNIT) HASNA HOUSE
HOUSE # NW (B) 21, ROAD # 65

LOCATION FOR DISMANTLE WORK (GR. FLOOR)

CONSULTANT:
WORLDWIDE ENGINEERS LIMITED
HOUSE # 67, ROAD # 15 , BLOCK # D, BANANI, DHAKA.-1213. BANGLADESH

ENGINEER	DRAWN	CHECKED	DATE
MEHEDI	ZAHID	DOWLA	JUNE, 2014

SHEET NO. ST-04 | REV. NO. A, 21.8.14