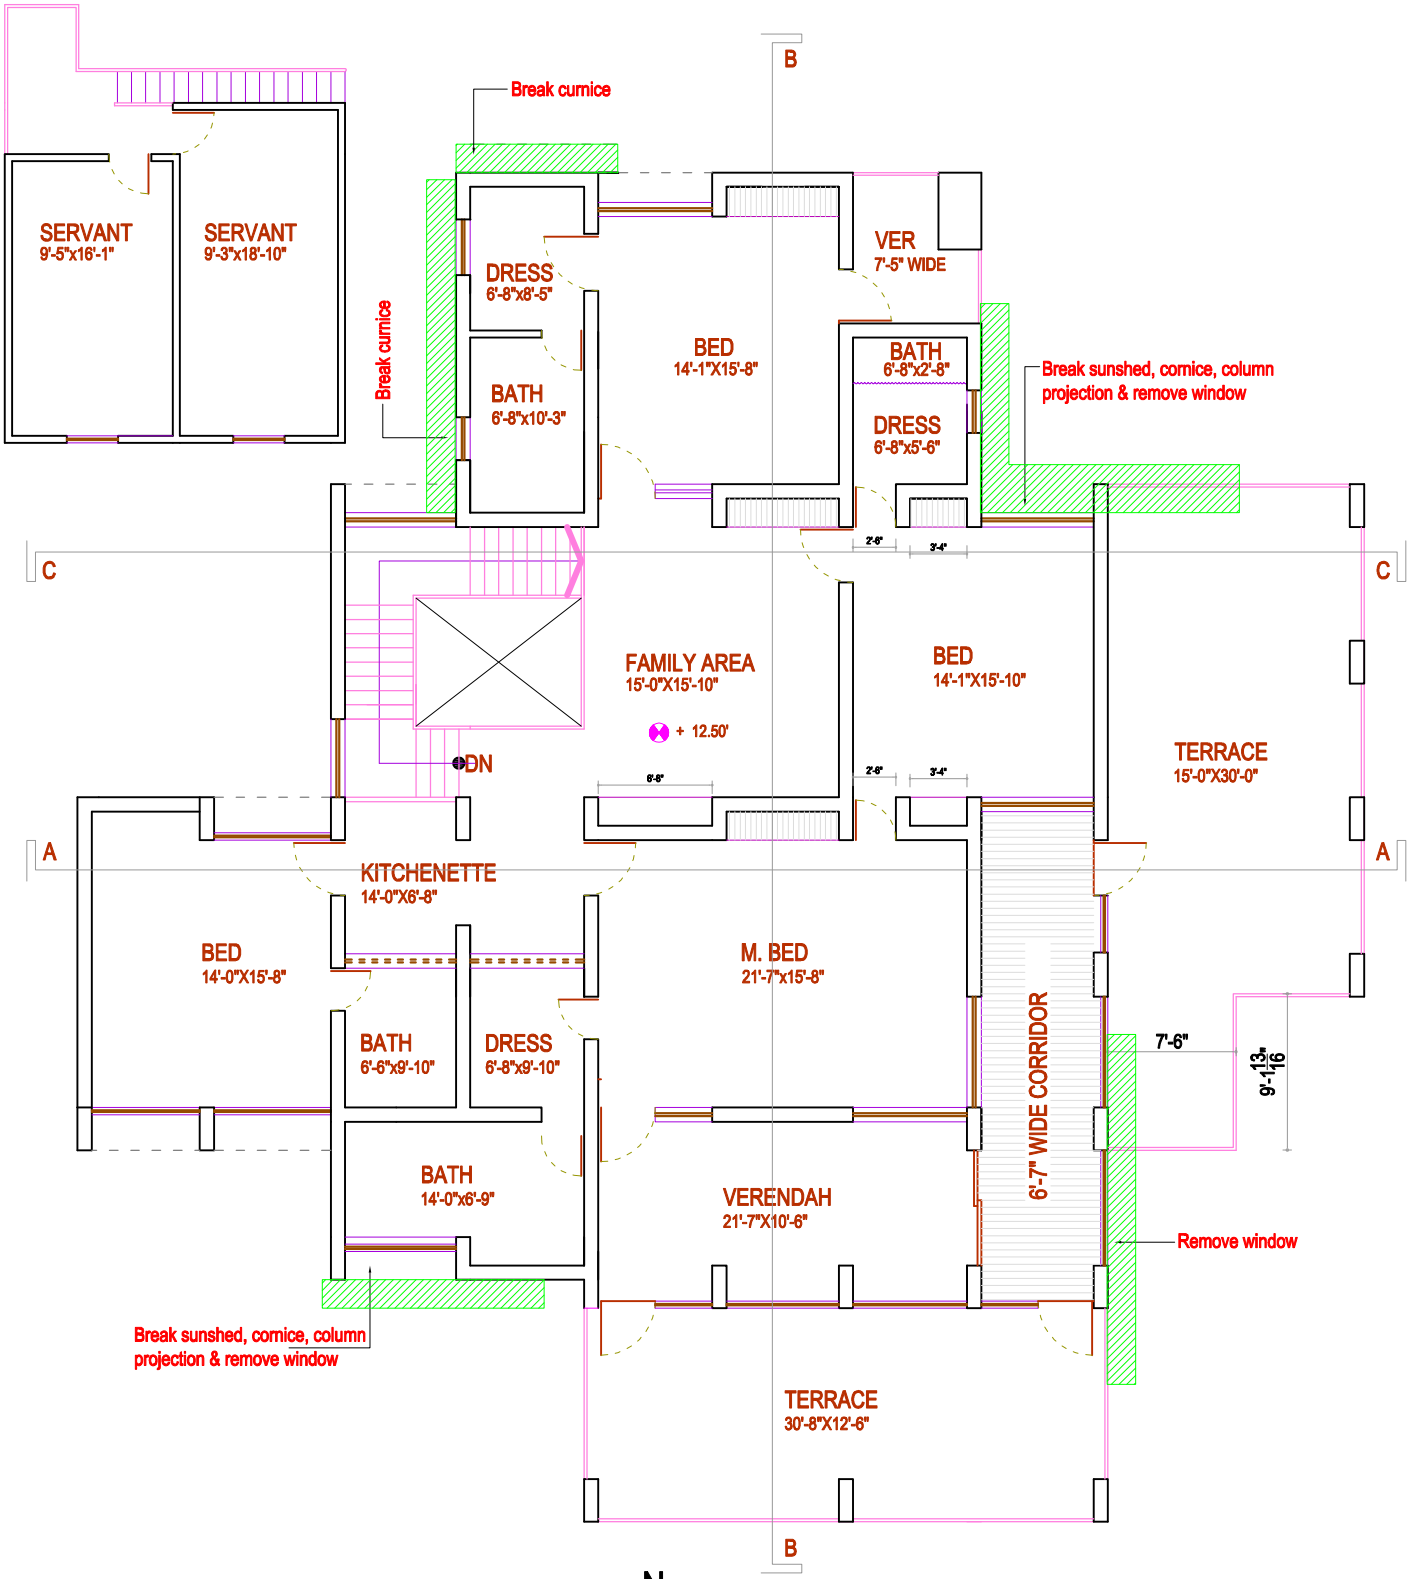

N

FIRST FLOOR PLAN

FIRST FLOOR AREA = 3939.40 SFT.

NOTE:-
Provide adequate props, bracing and supports before start of dismantling

USG STL RESIDENCE, GULSHAN, DHAKA			
2-STORIED BUILDING (1-UNIT) HASNA HOUSE HOUSE # NW (B) 21, ROAD # 65			
LOCATION FOR DISMANTLE WORK (1ST. FLOOR)			
CONSULTANT: WORLDWIDE ENGINEERS LIMITED HOUSE # 67, ROAD # 15 , BLOCK # D, BANANI, DHAKA.-1213. BANGLADESH			
ENGINEER MEHEDI	DRAWN ZAHID	CHECKED DOWLA	DATE JUNE, 2014
SHEET NO. ST-05			REV. NO. A, 21.8.14