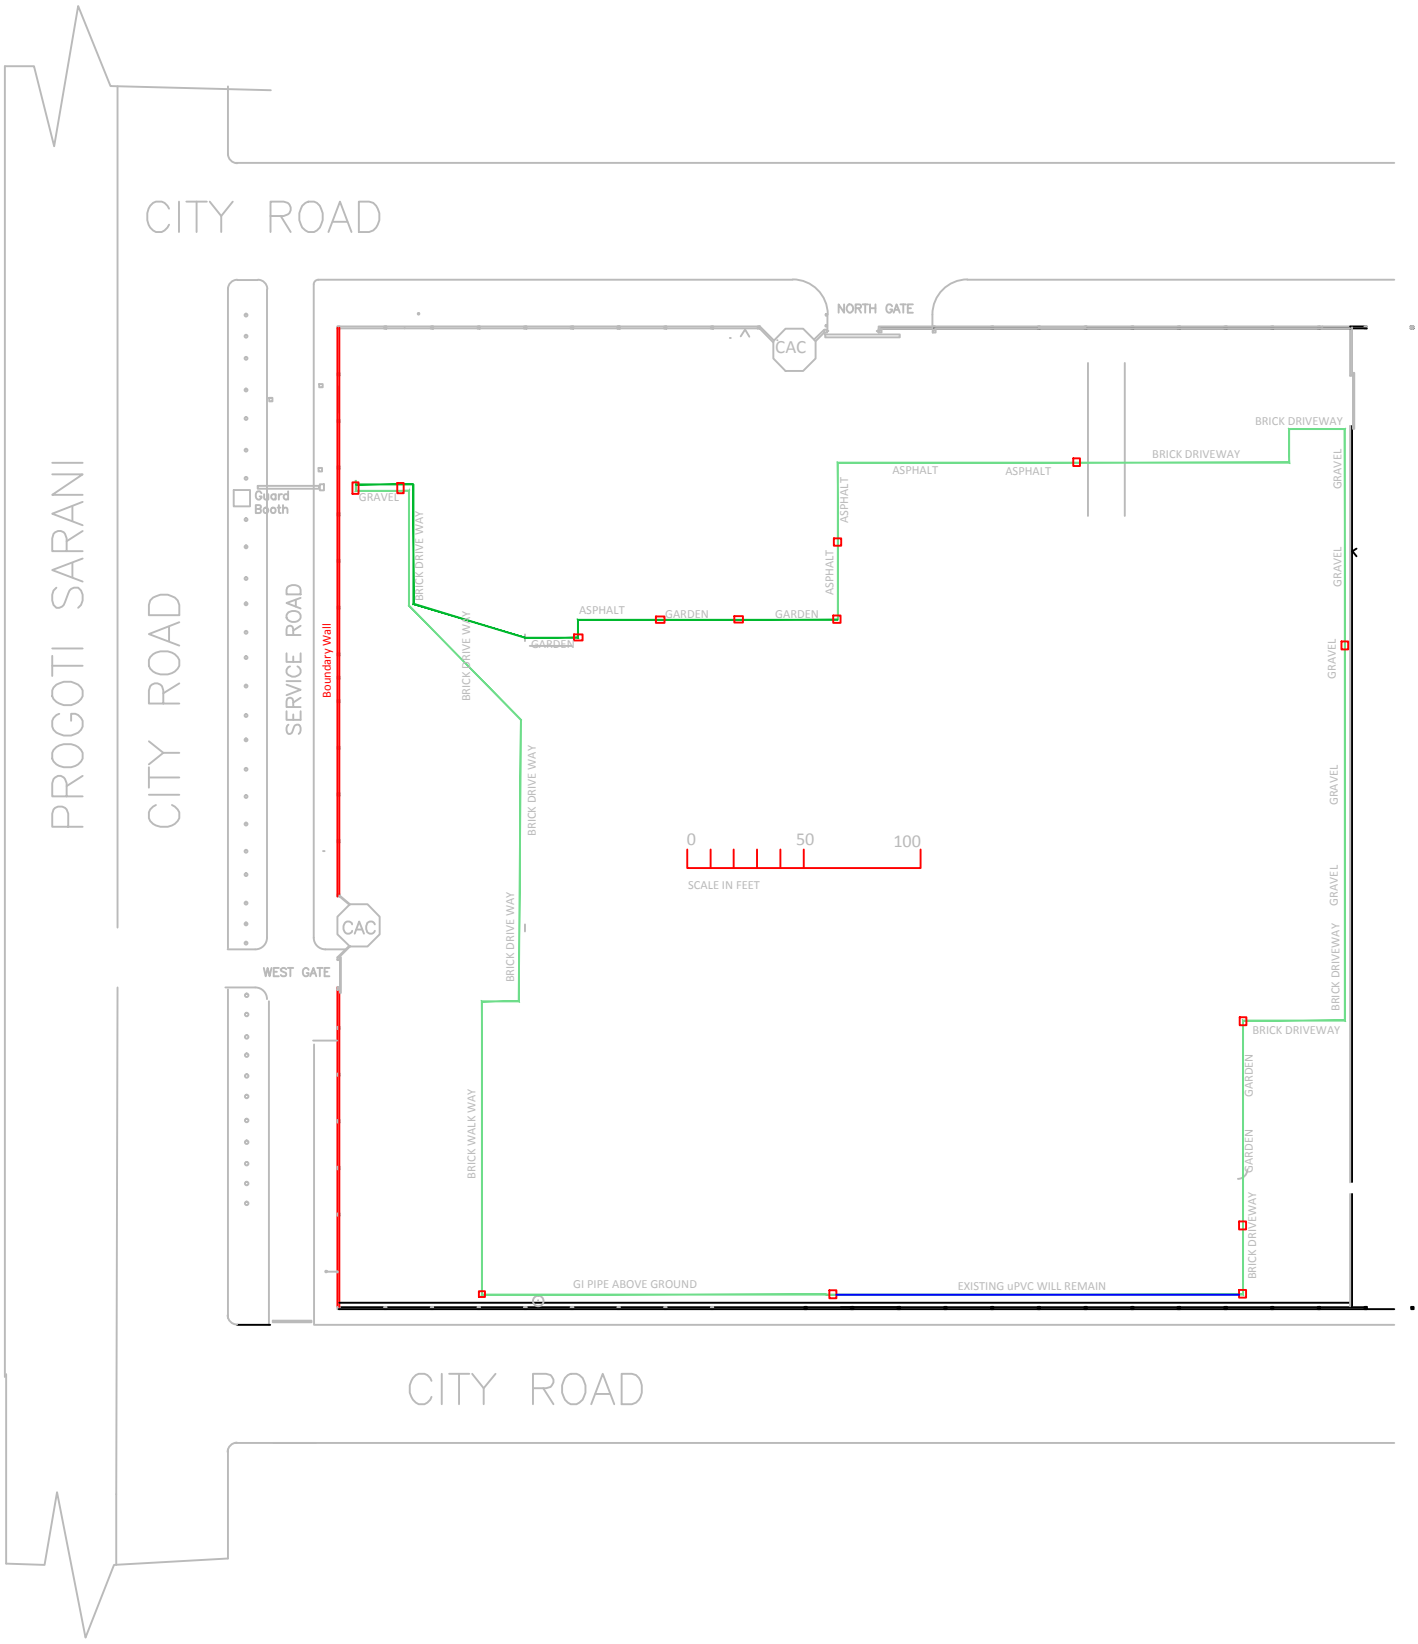
CITY ROAD
PROGOTI SARANI
CITY ROAD
SERVICE ROAD
Guard Booth
NORTH GATE
CAC
WEST GATE
CAC
Boundary Wall
GRAVEL
BRICK DRIVE WAY
BRICK DRIVE WAY
BRICK DRIVE WAY
BRICK DRIVE WAY
BRICK WALK WAY
ASPHALT
GARDEN
GARDEN
GARDEN
ASPHALT
ASPHALT
ASPHALT
ASPHALT
BRICK DRIVEWAY
BRICK DRIVEWAY
BRICK DRIVEWAY
BRICK DRIVEWAY
GRAVEL
GRAVEL
GRAVEL
GRAVEL
GRAVEL
GARDEN
GARDEN
BRICK DRIVEWAY
0
50
100
SCALE IN FEET
GI PIPE ABOVE GROUND
EXISTING uPVC WILL REMAIN
CITY ROAD