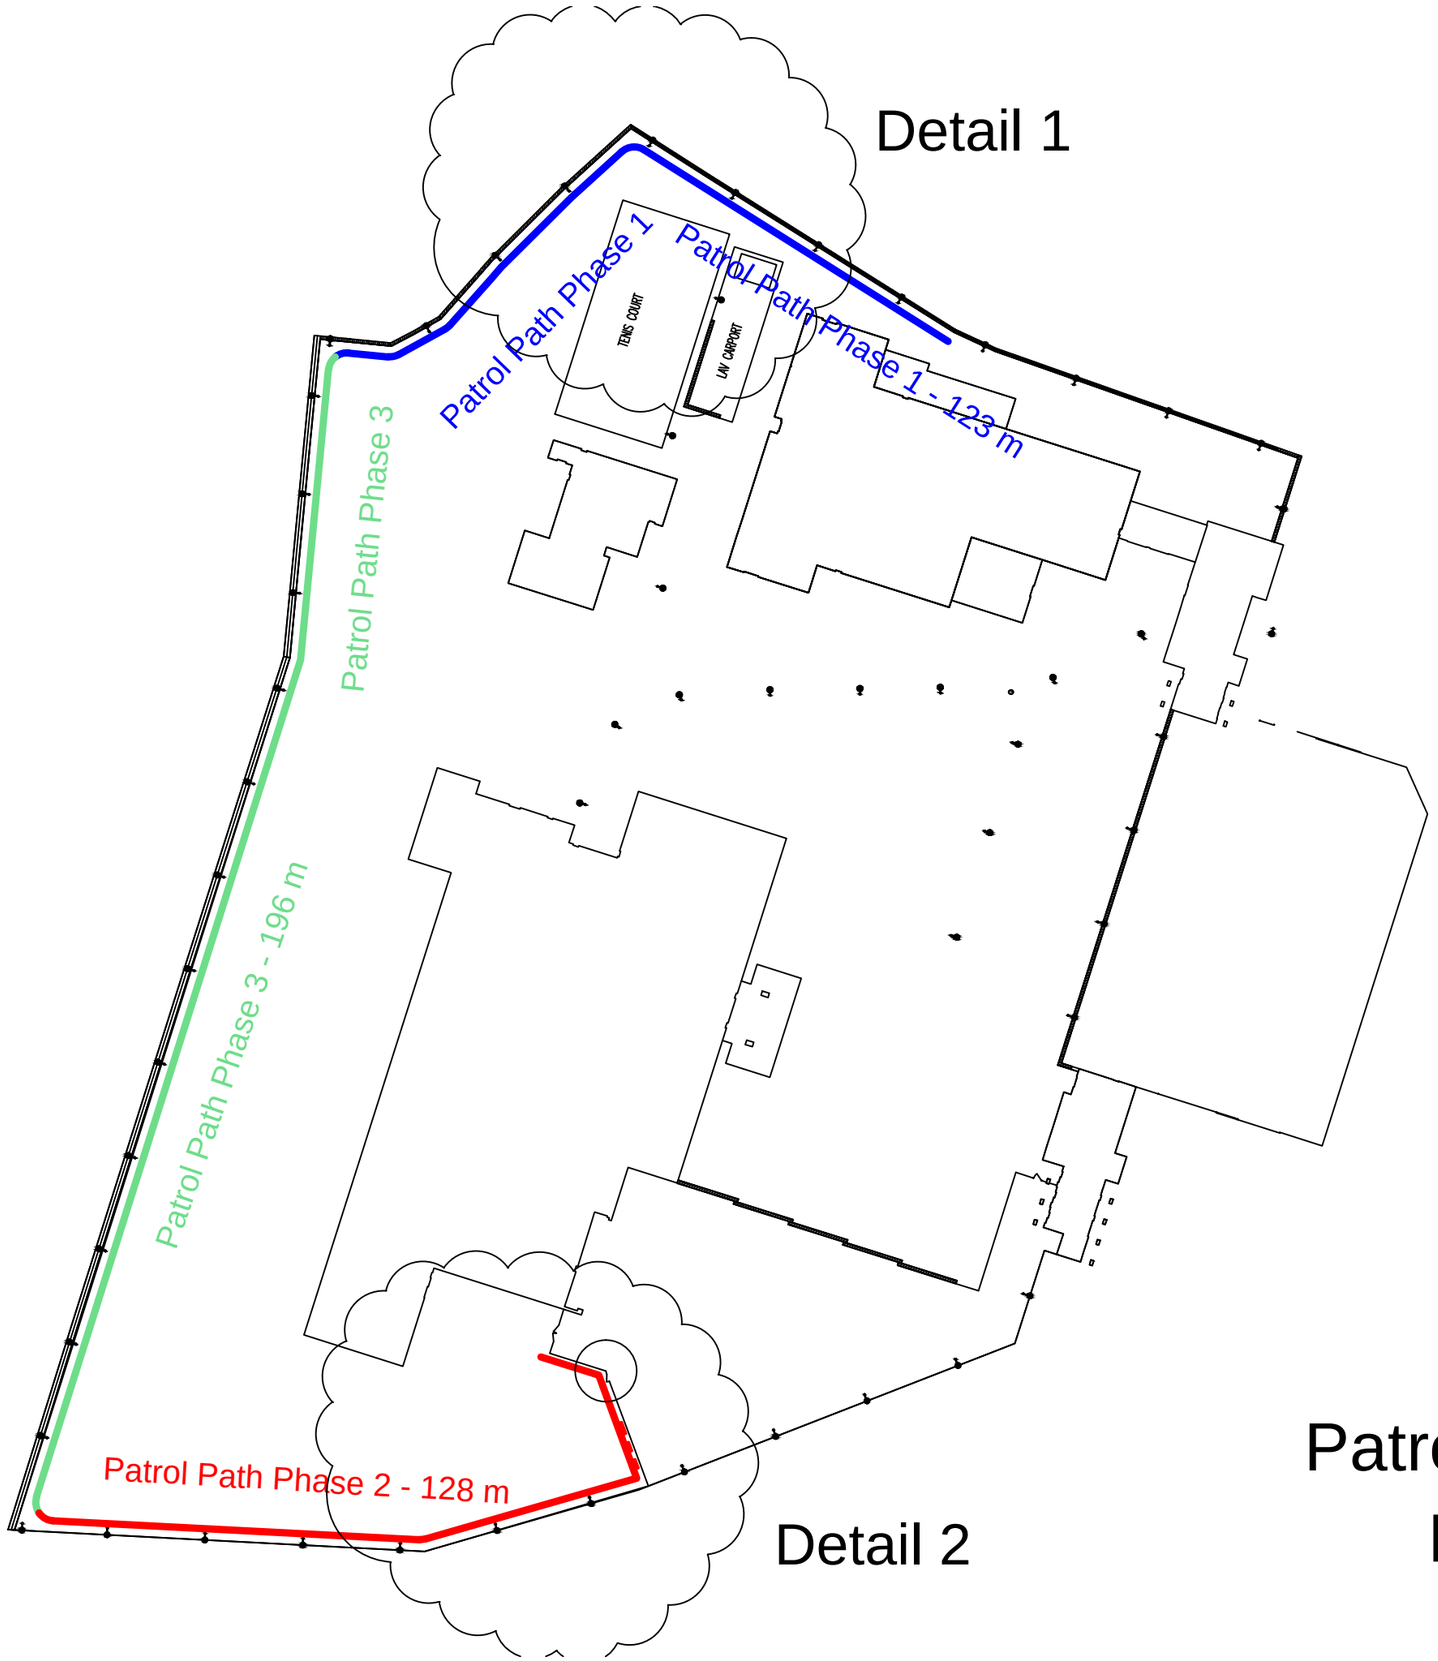

Patrol Path Phases

M 1:1000

Detail 1
M 1:100

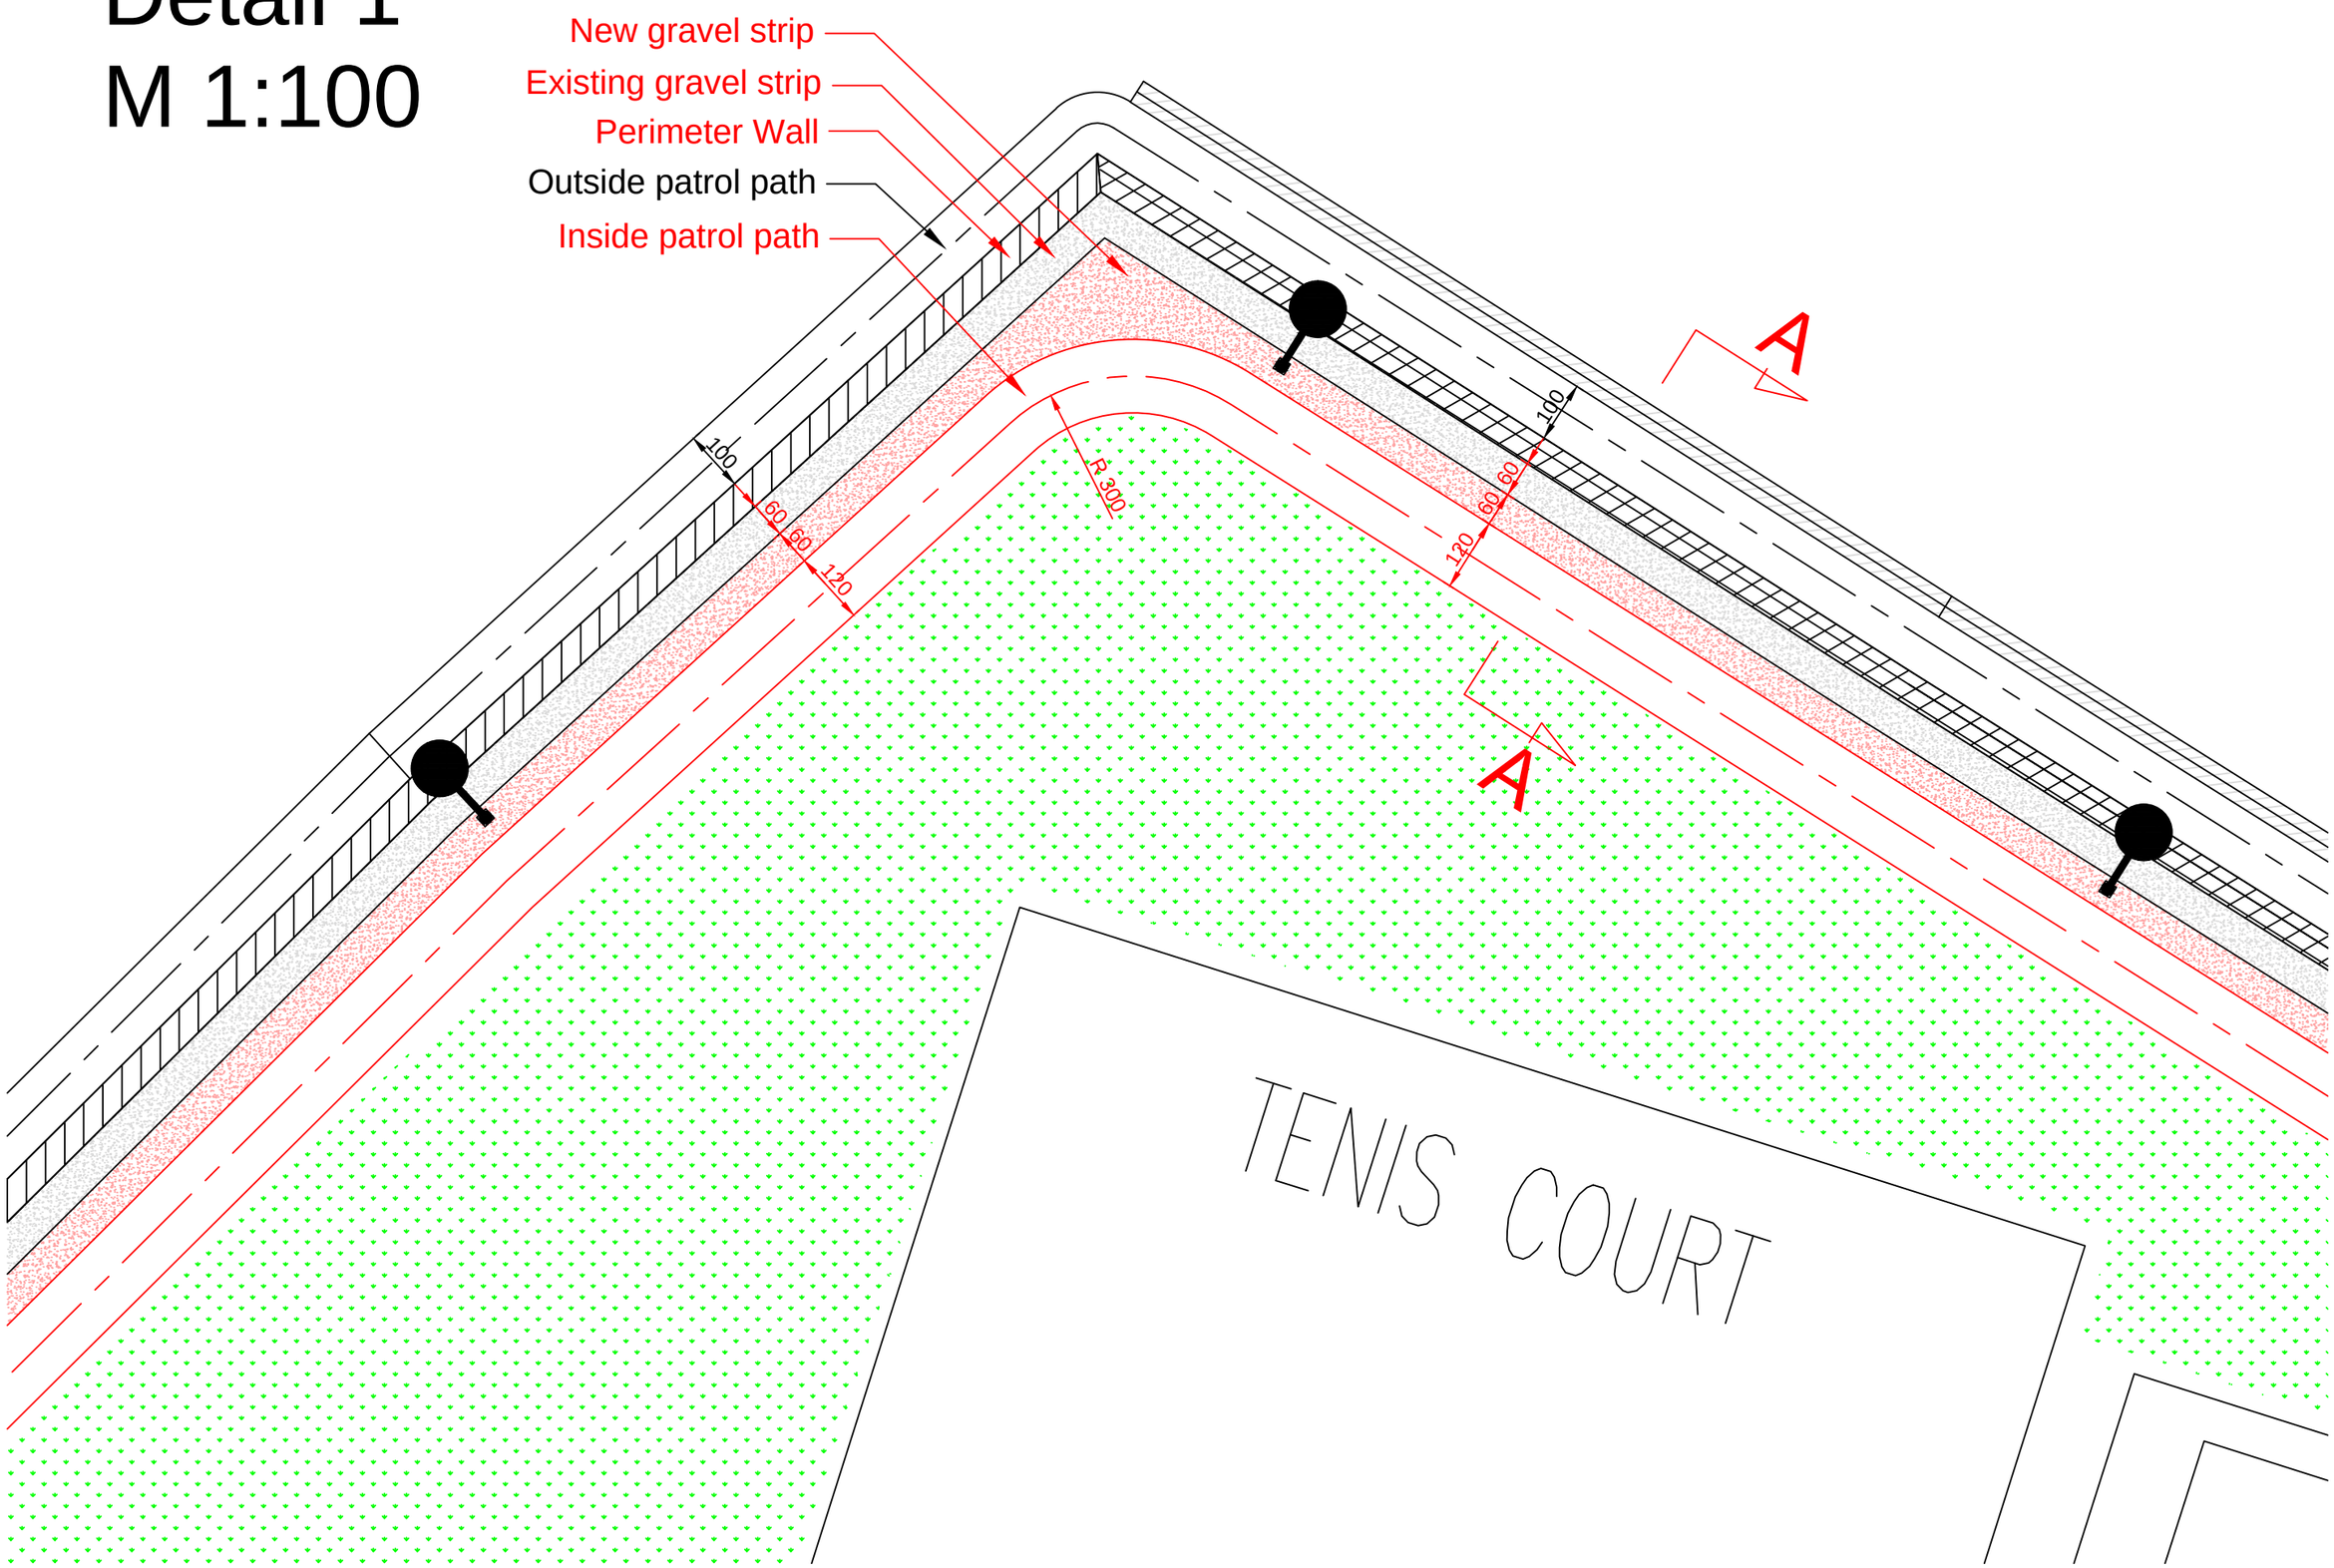

Detail 2
M 1:100

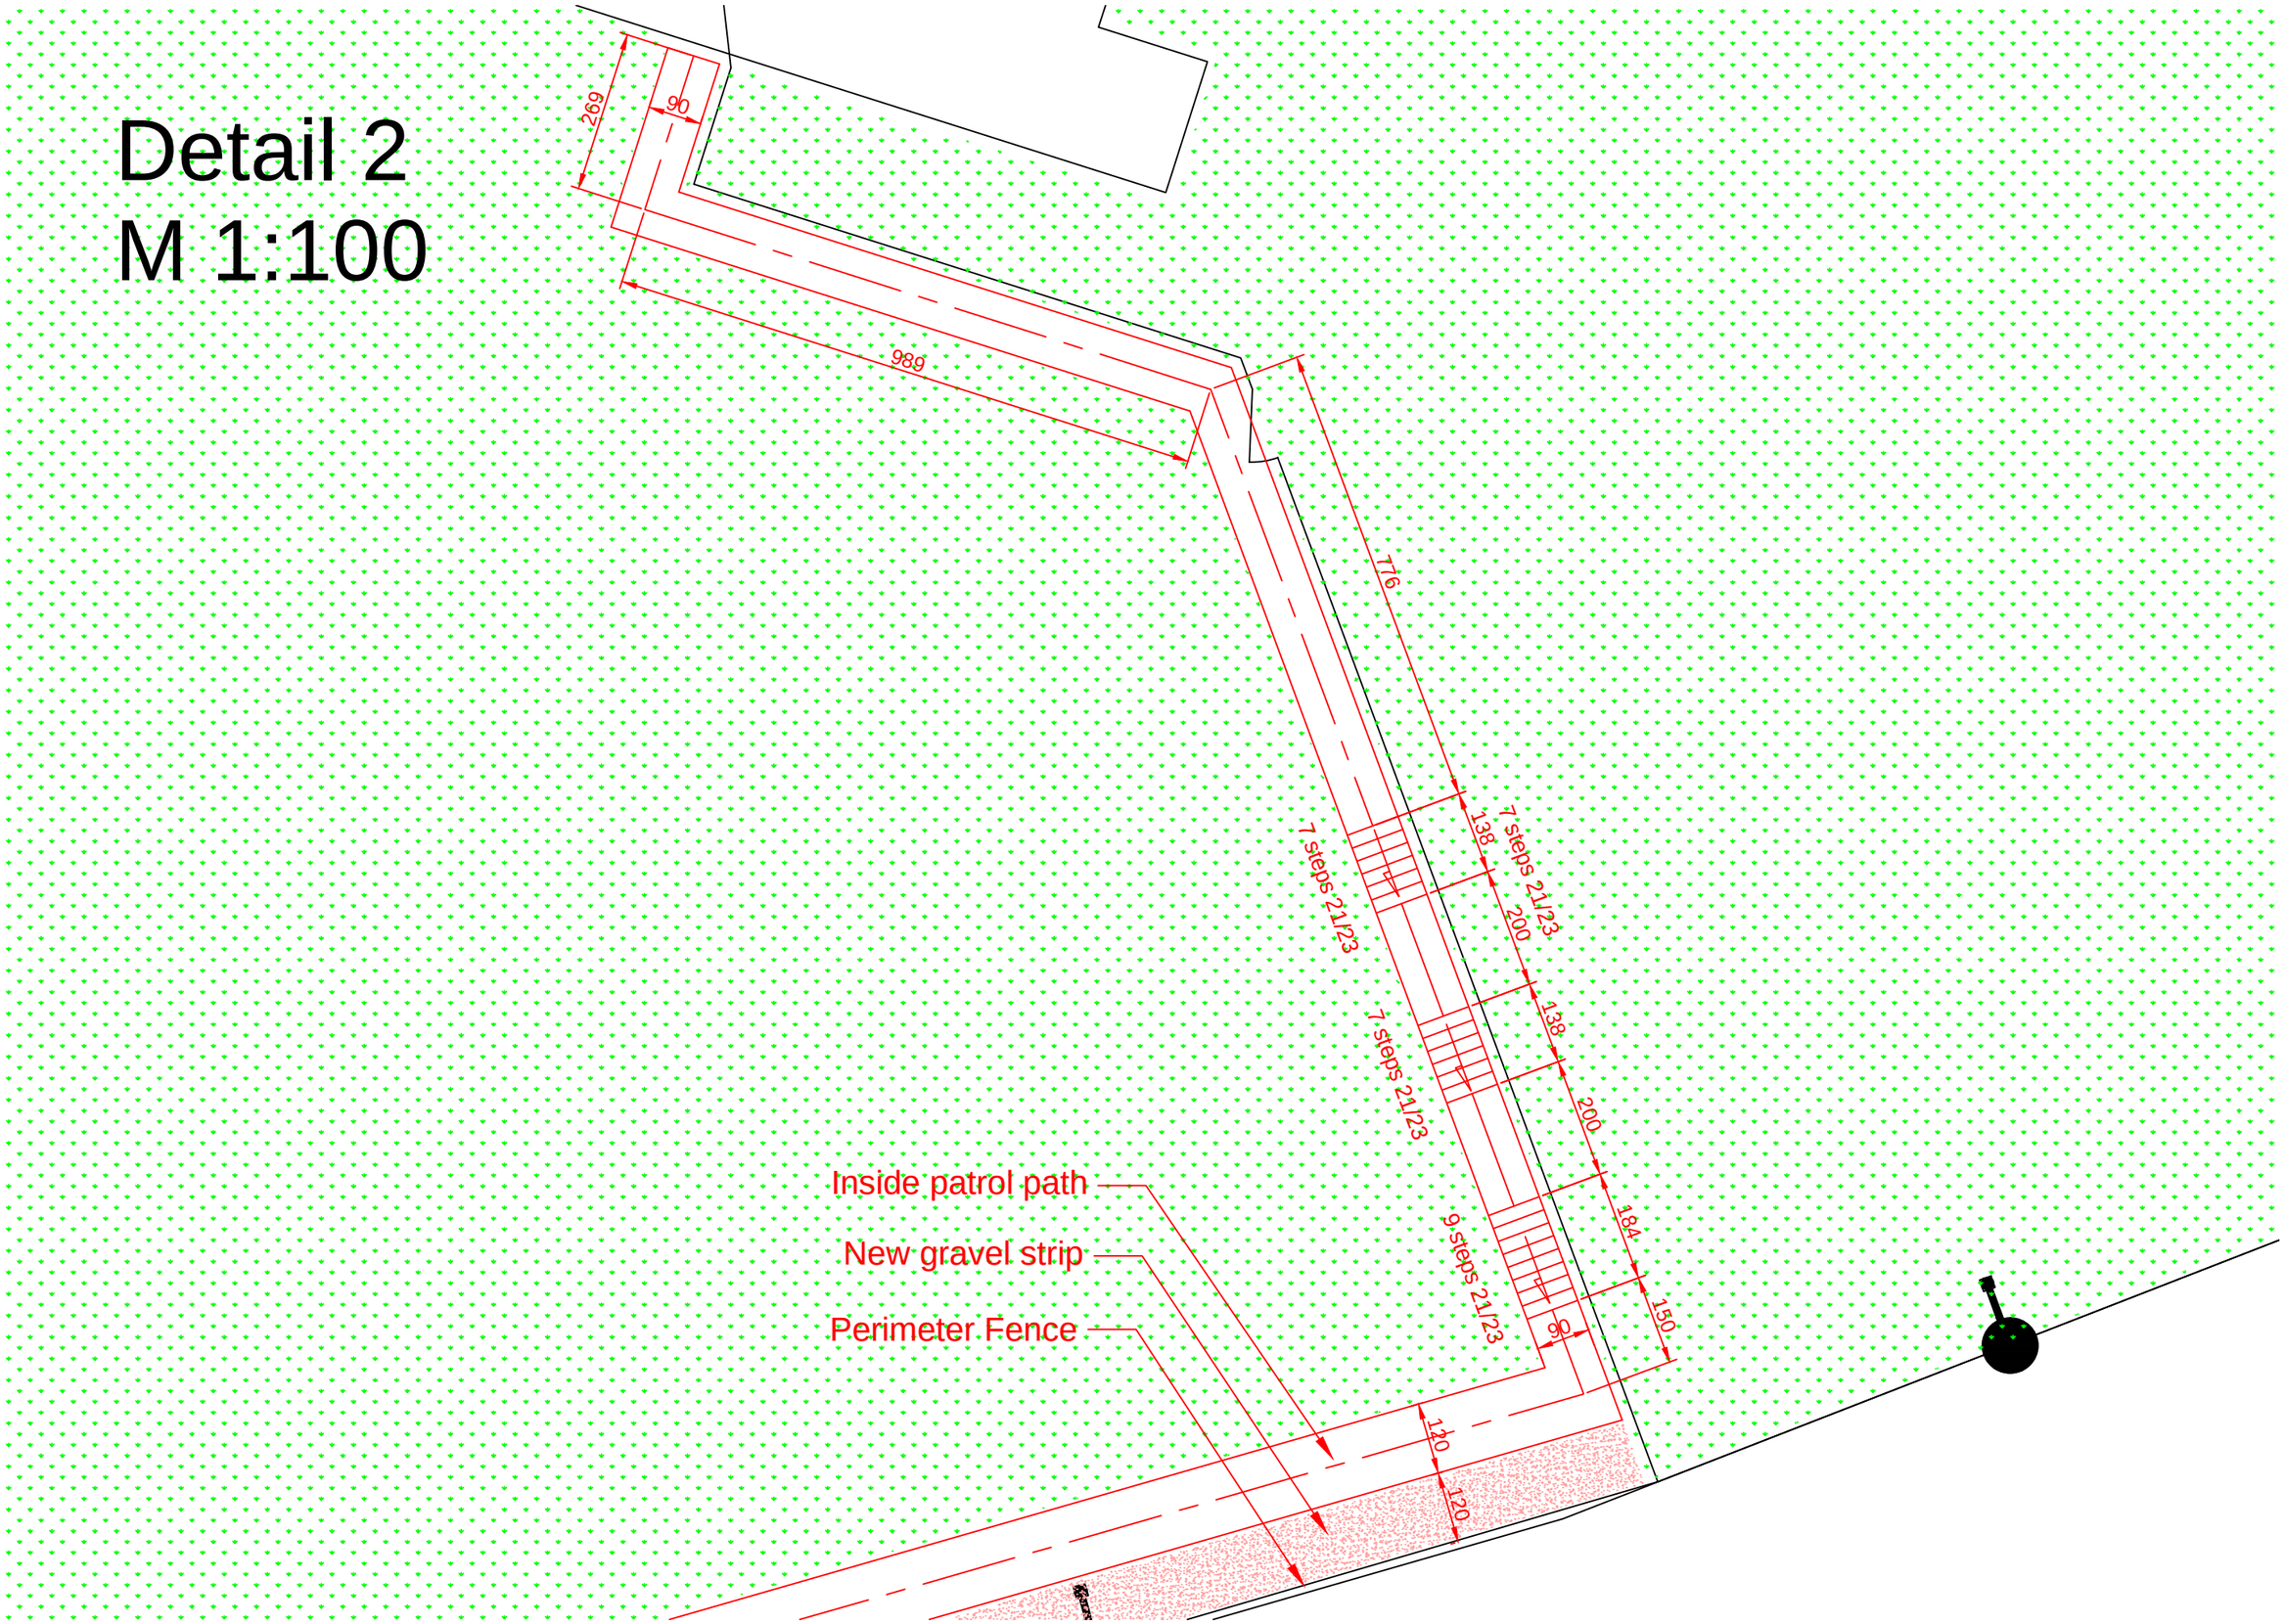
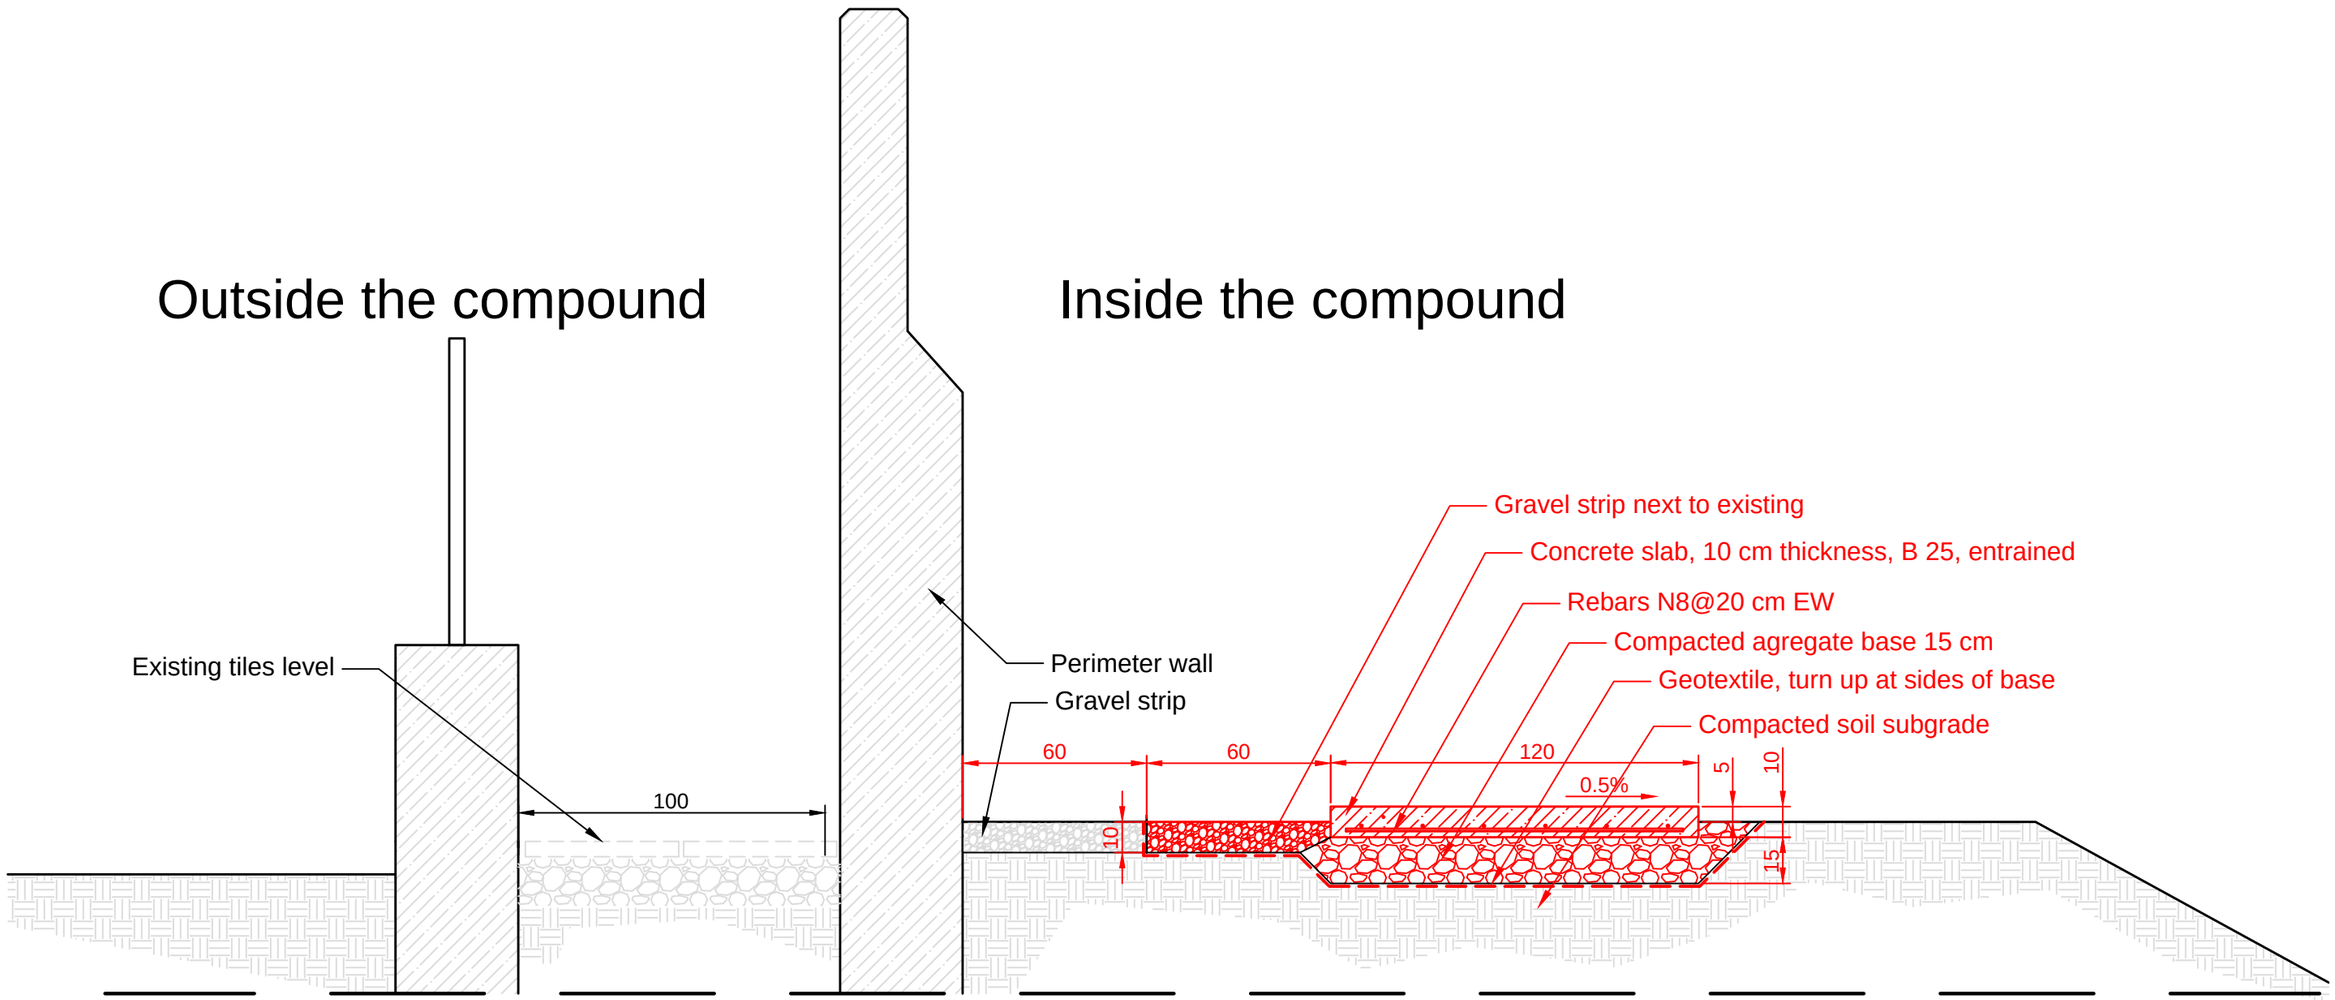
Patrol Paths Section A-A M 1:20