First Floor M 1:50

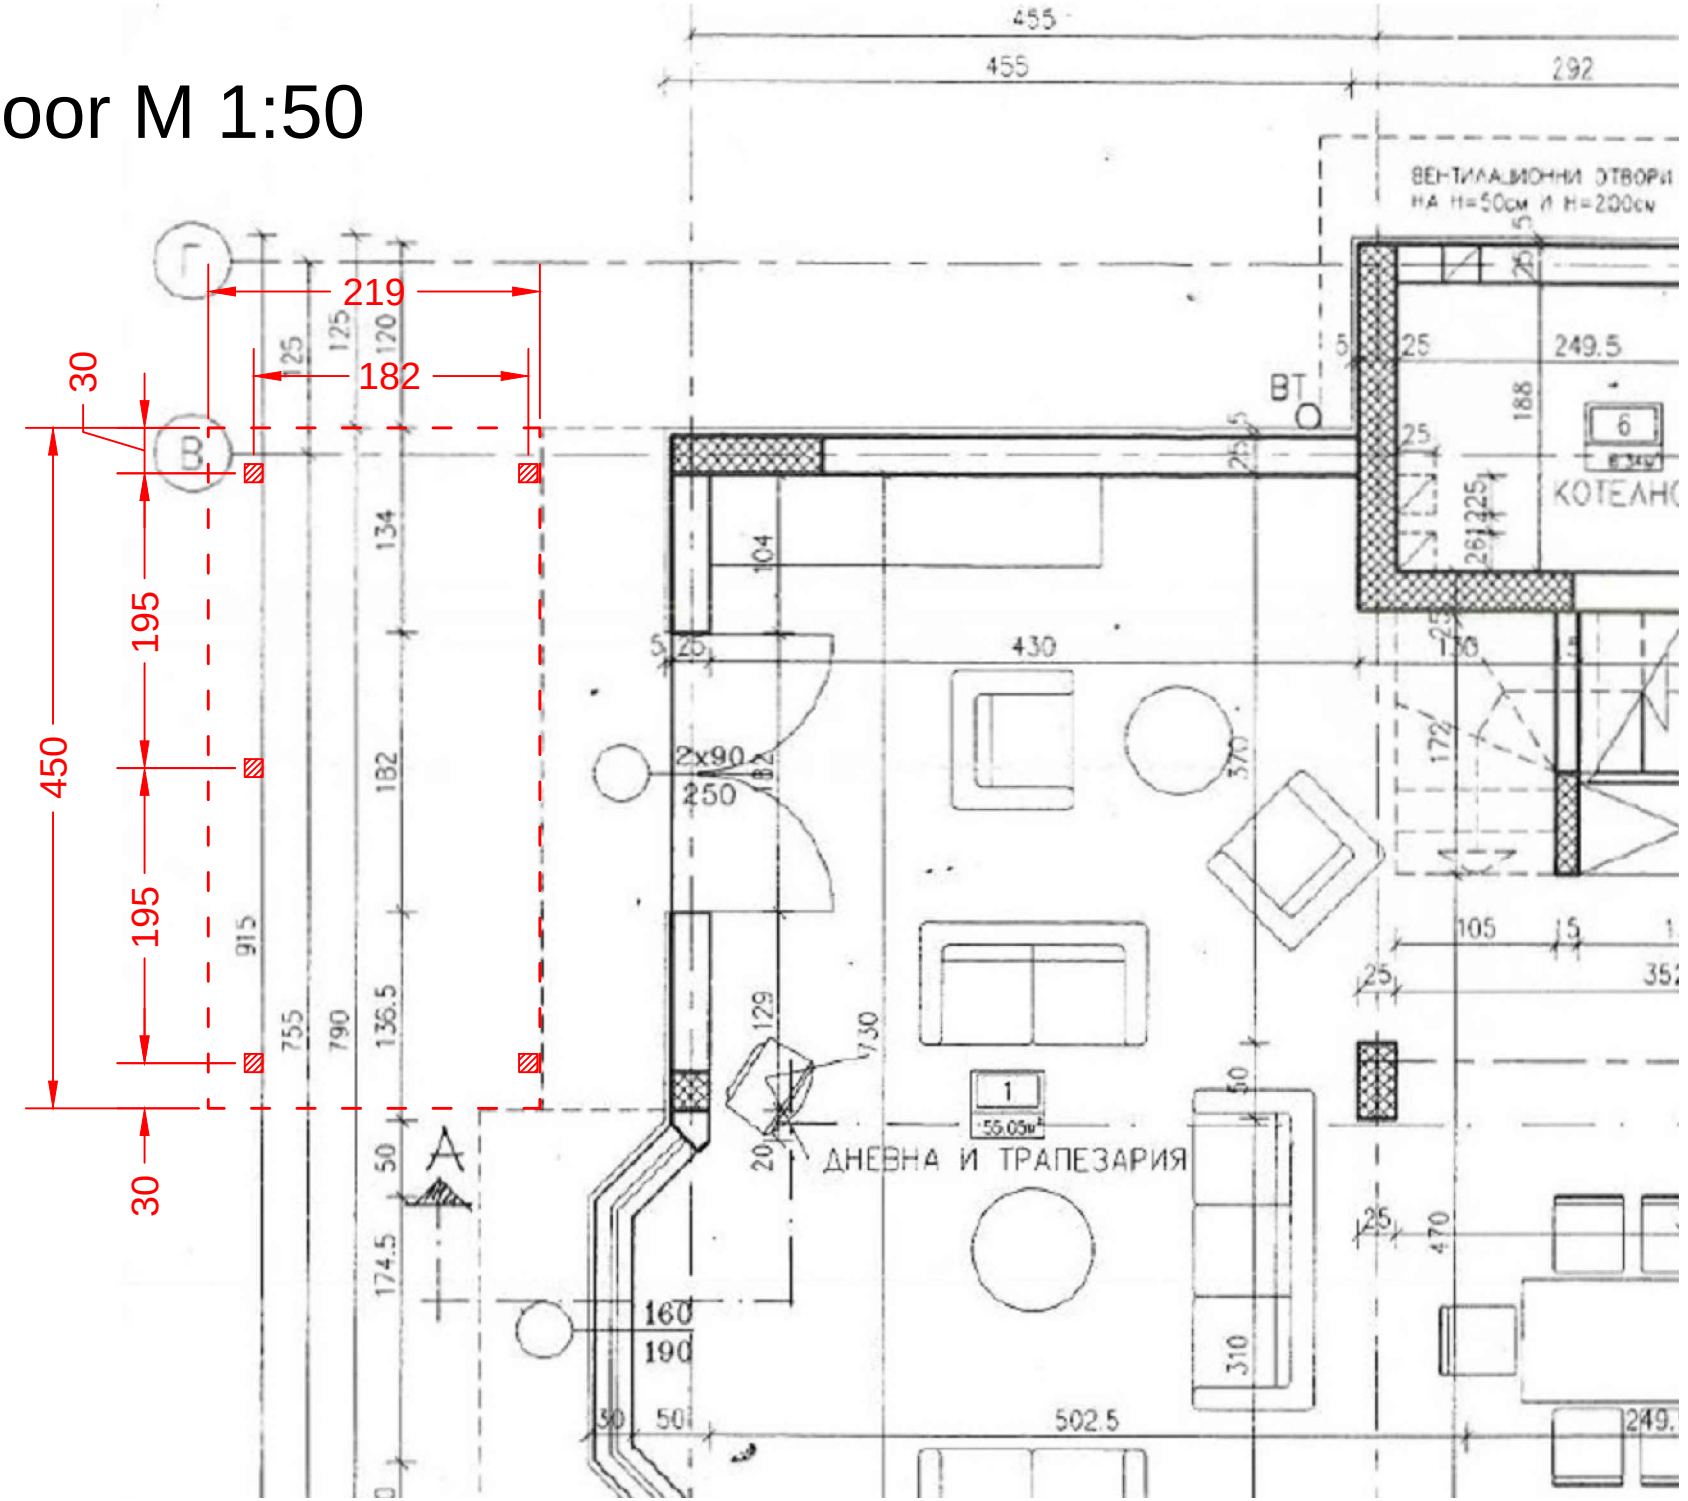

Second Floor M 1:50

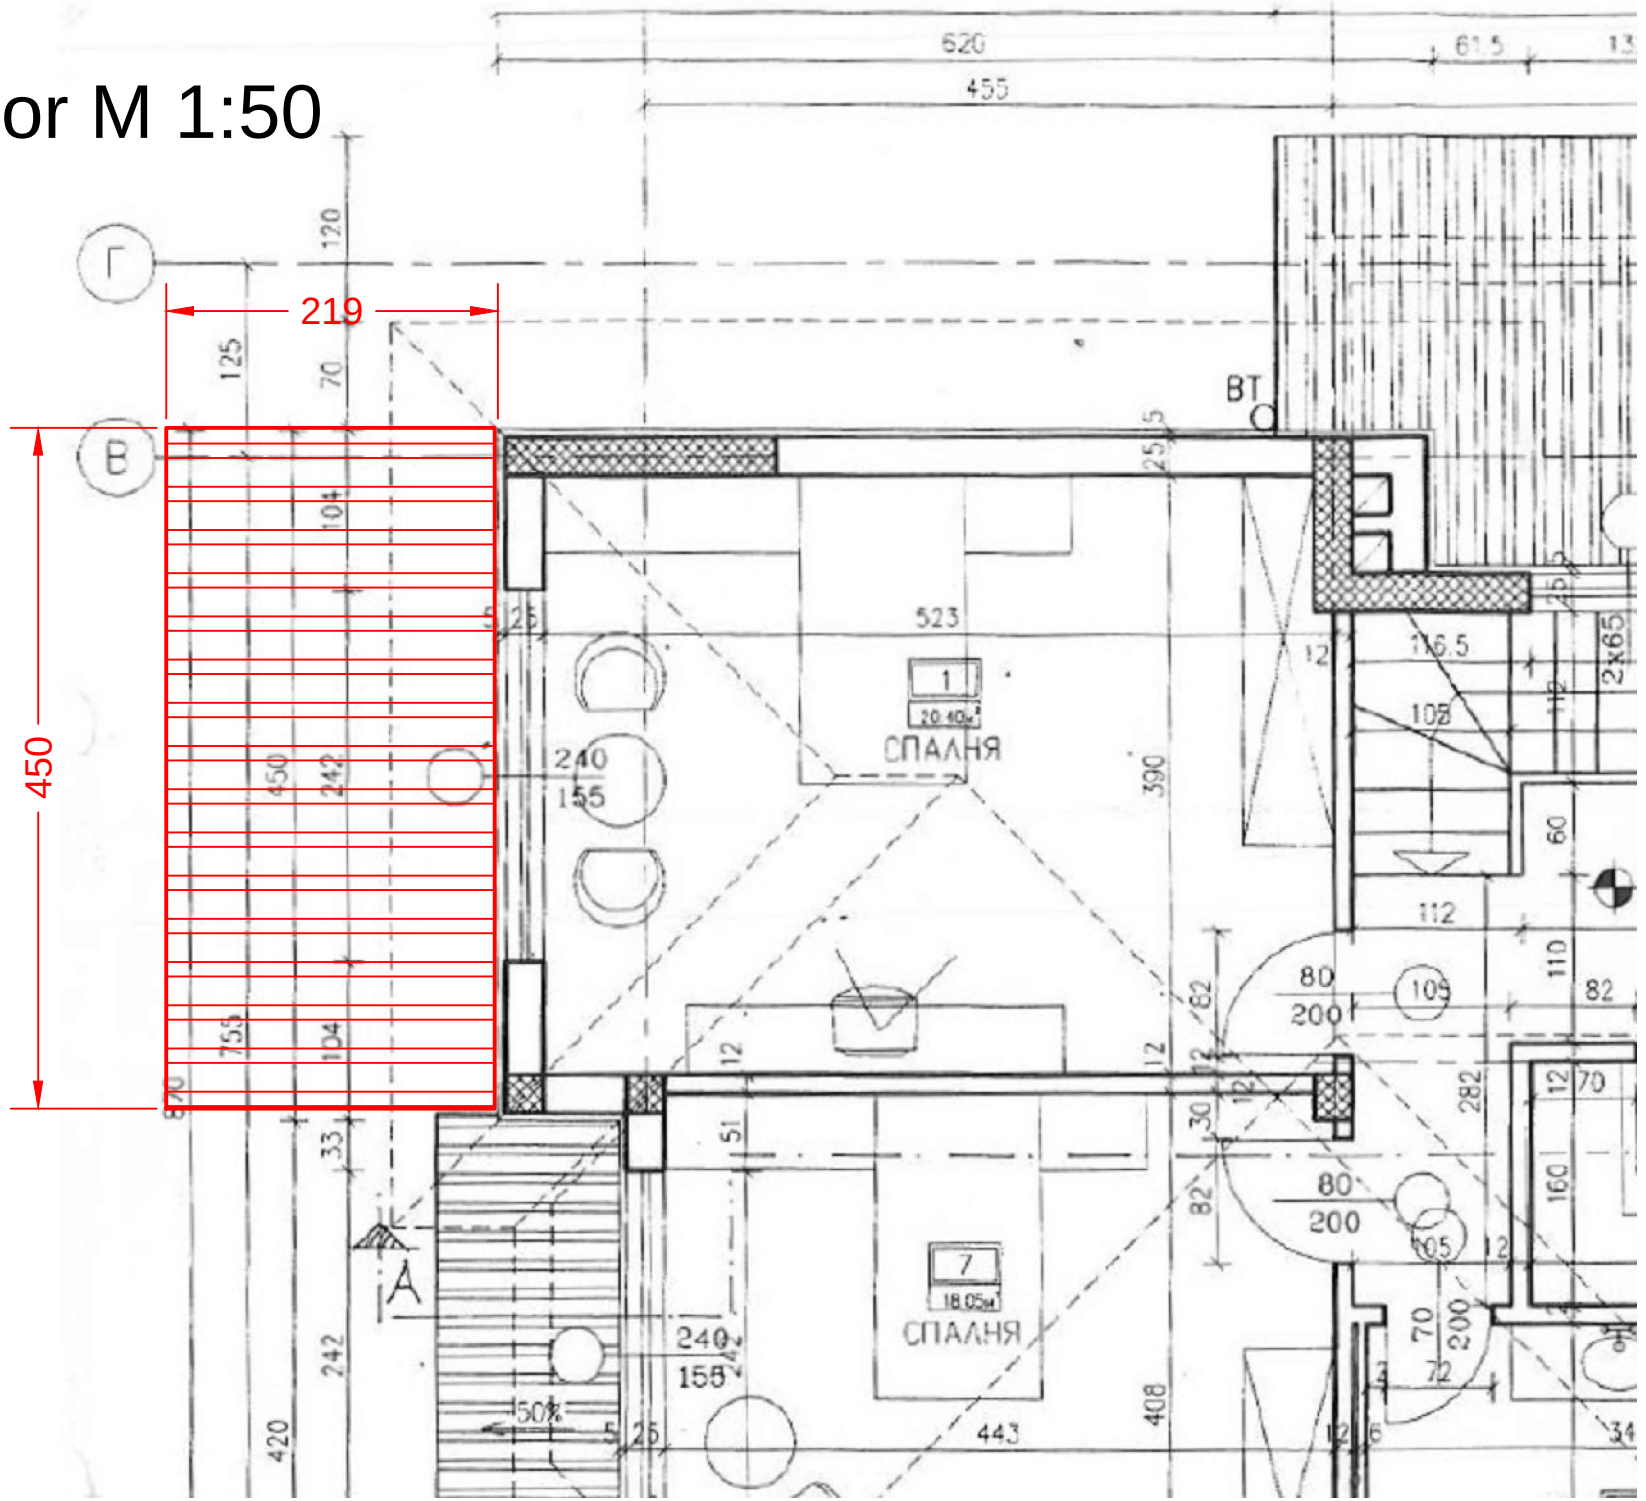

Section A-A M 1:50

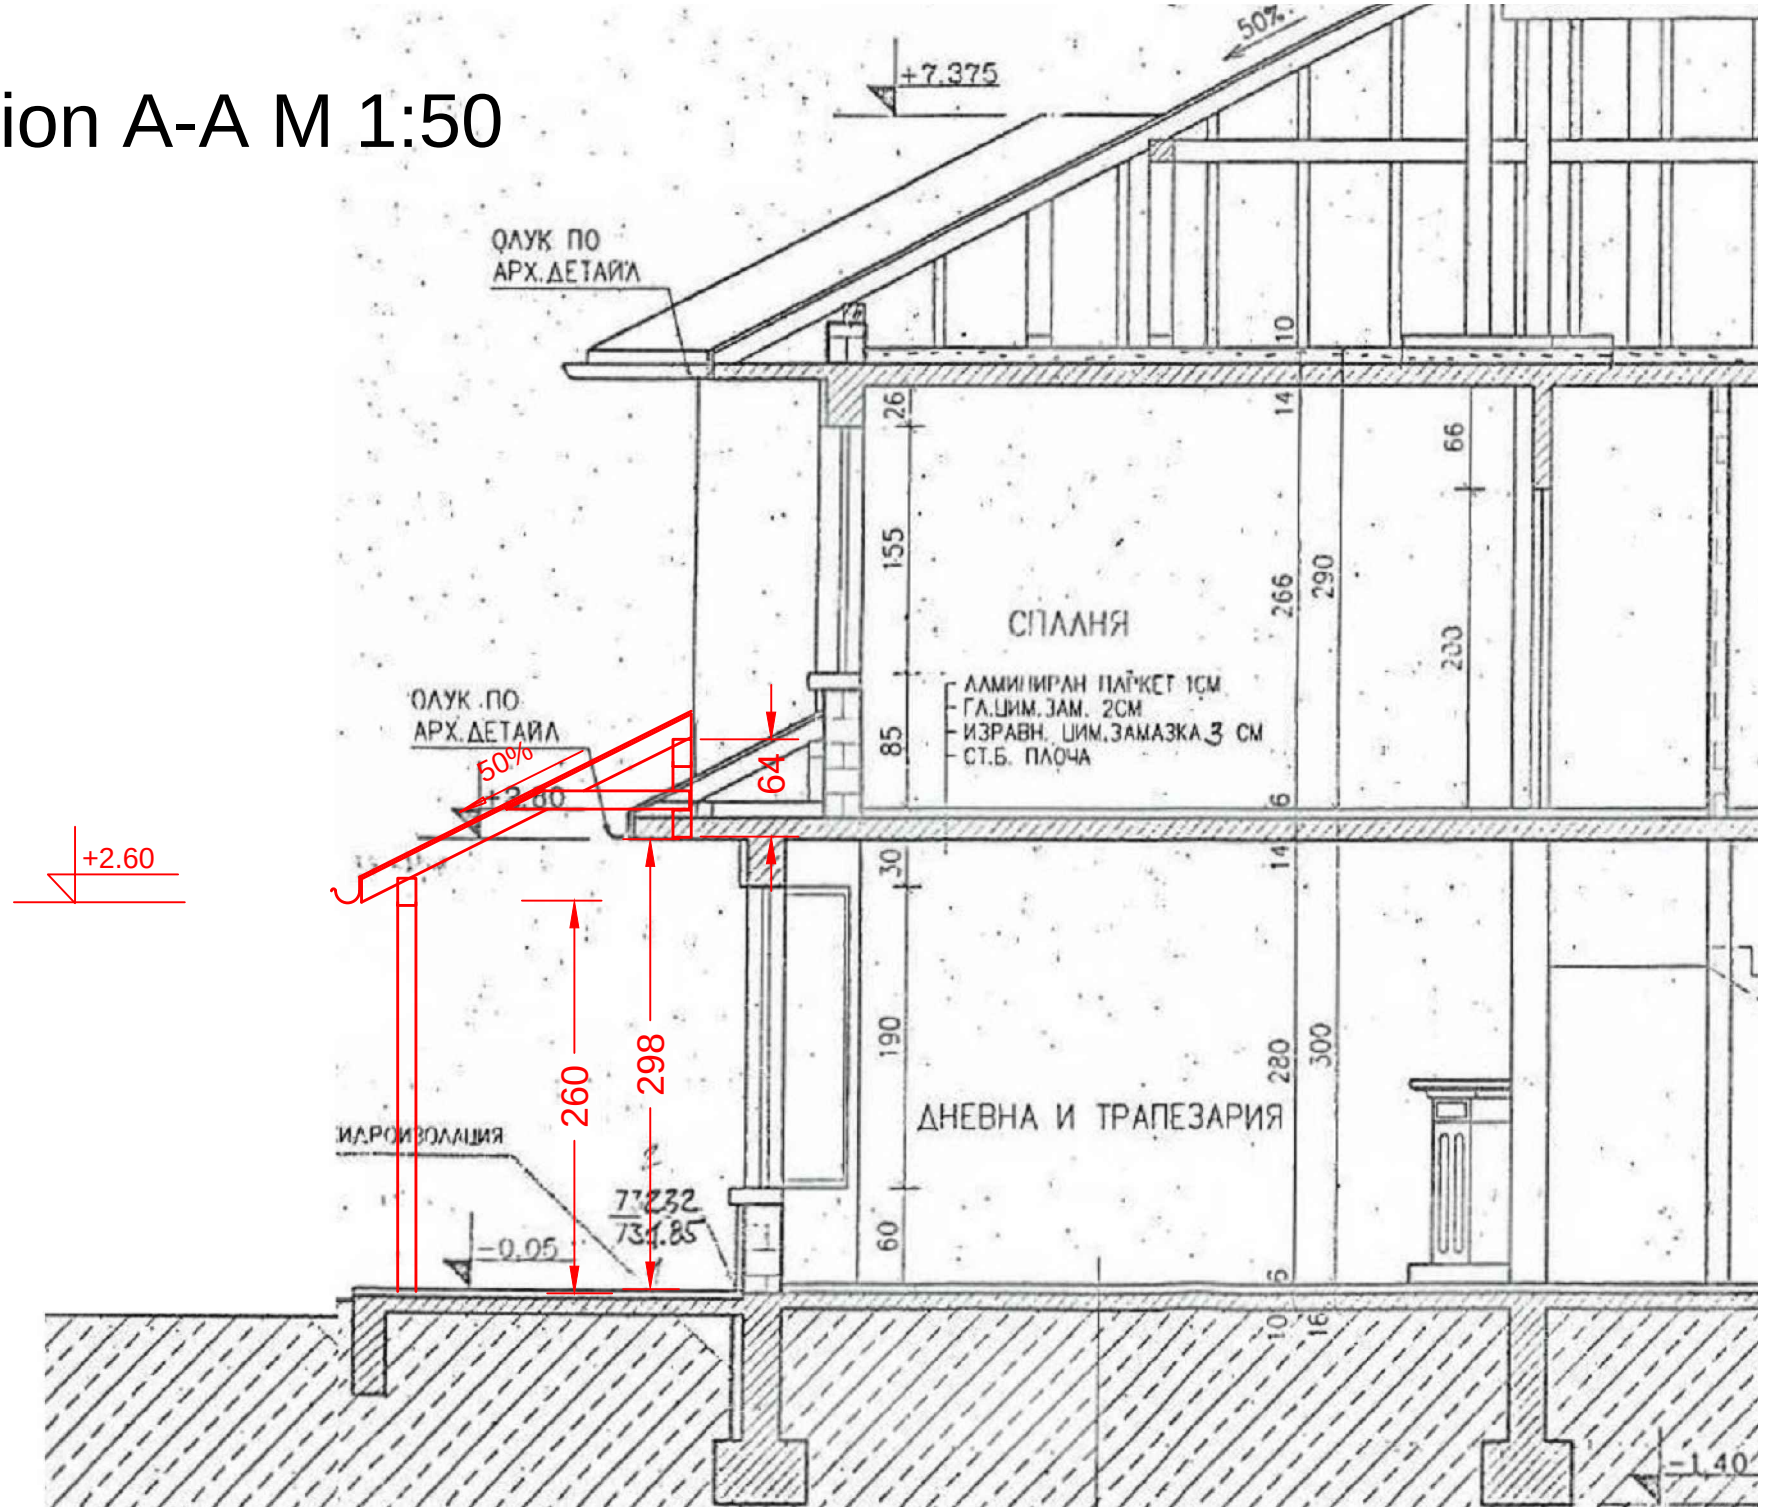

East Facade M 1:50

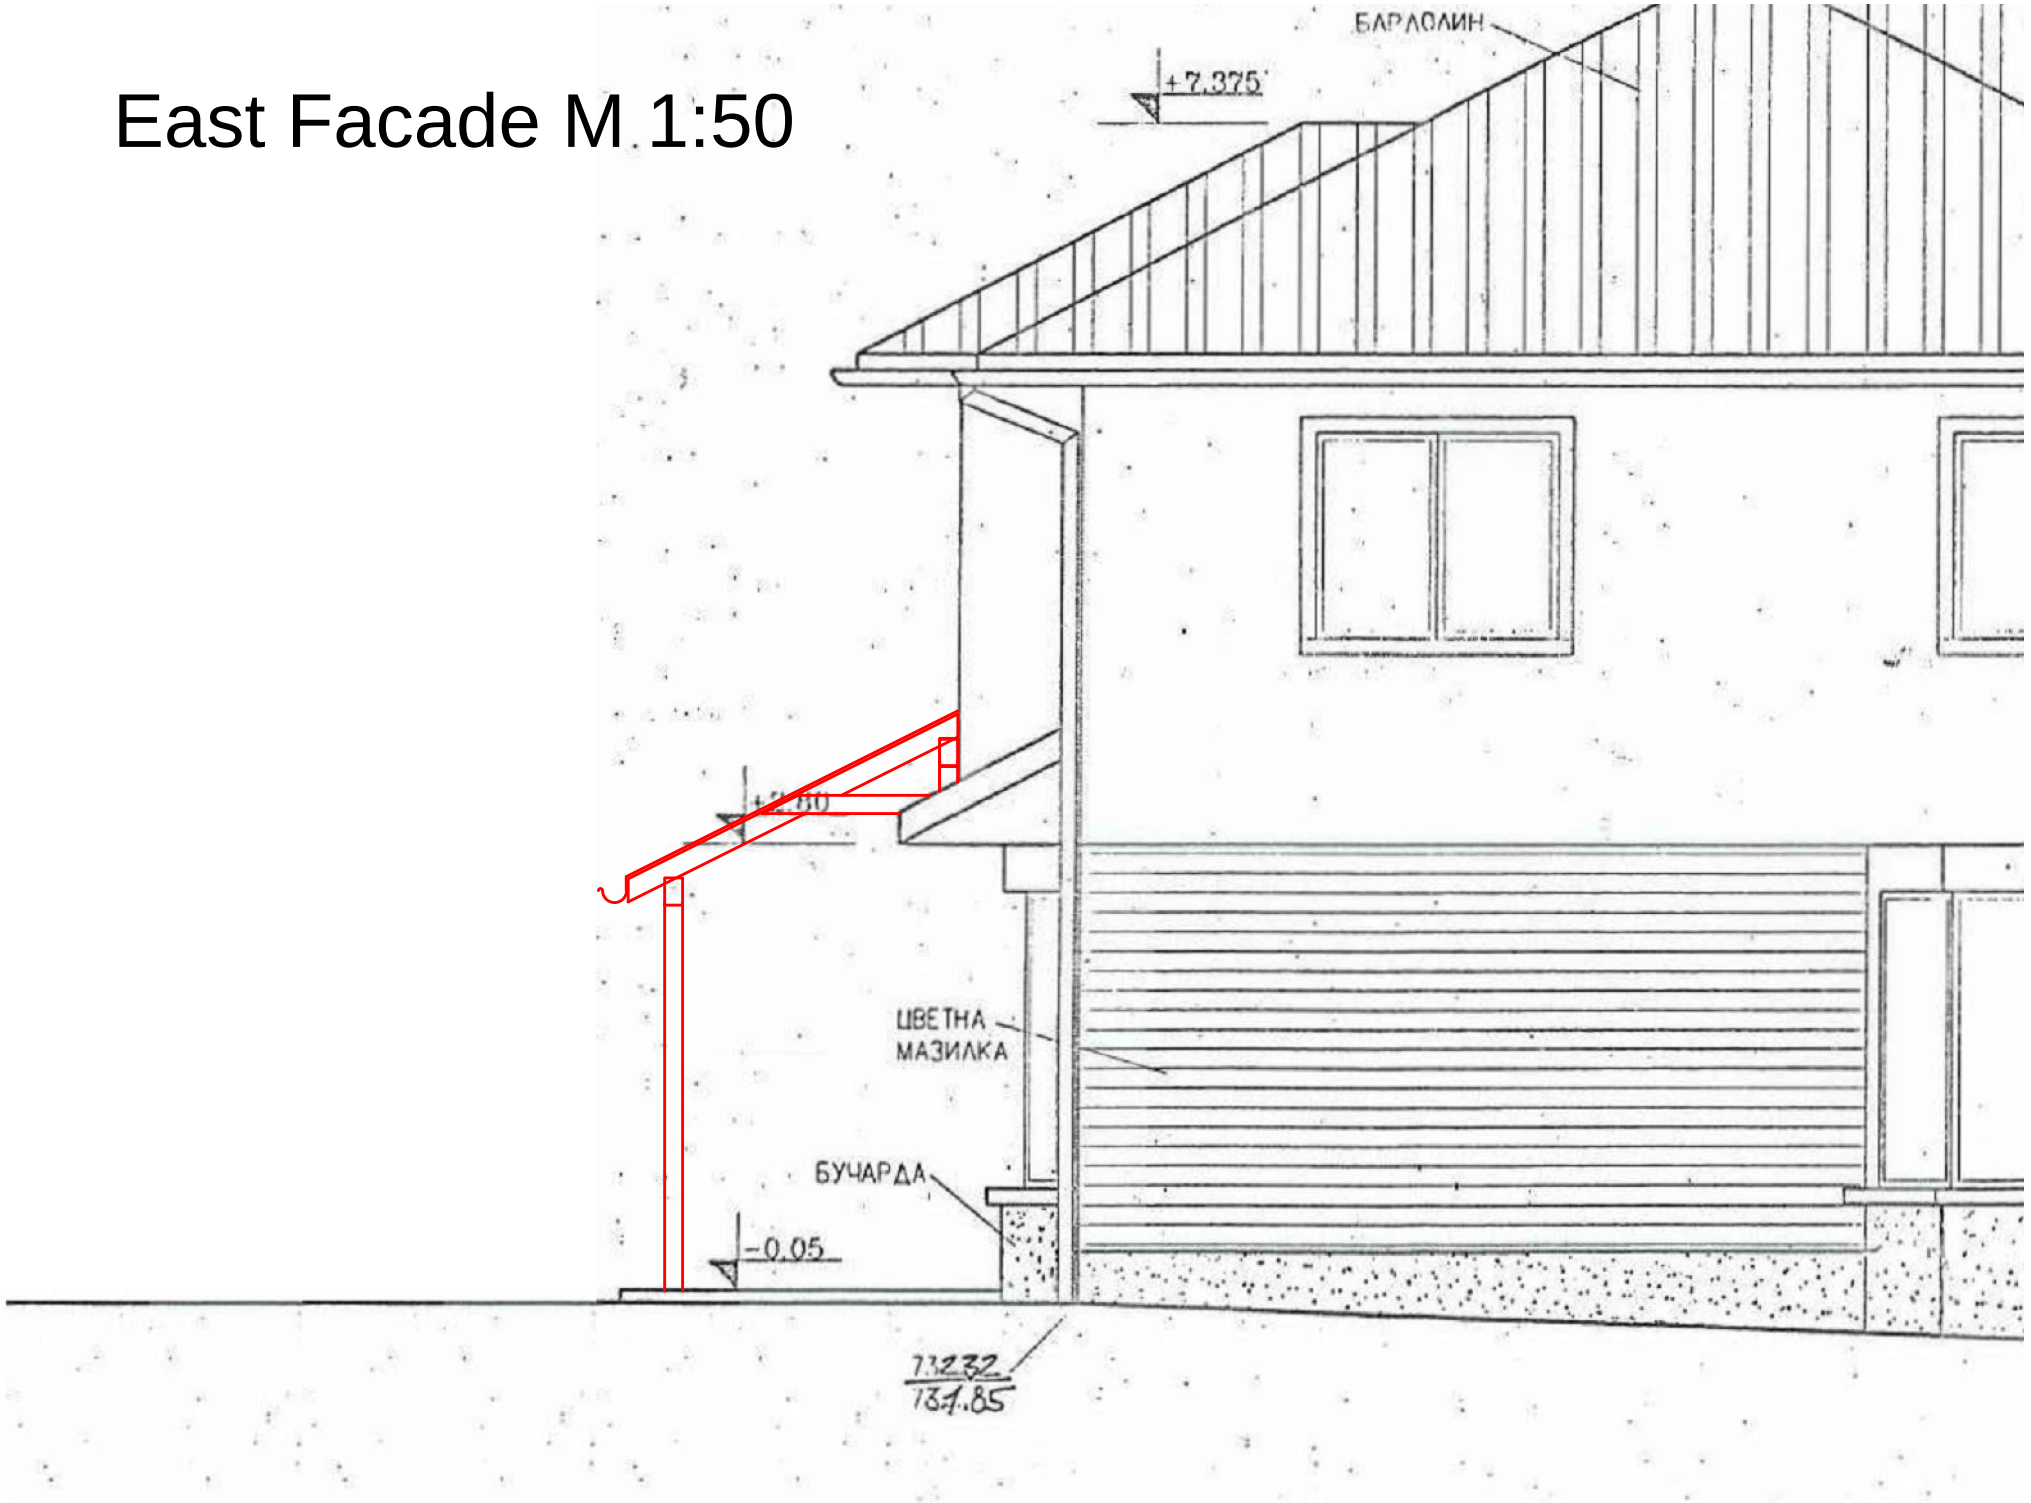

North Facade M 1:50