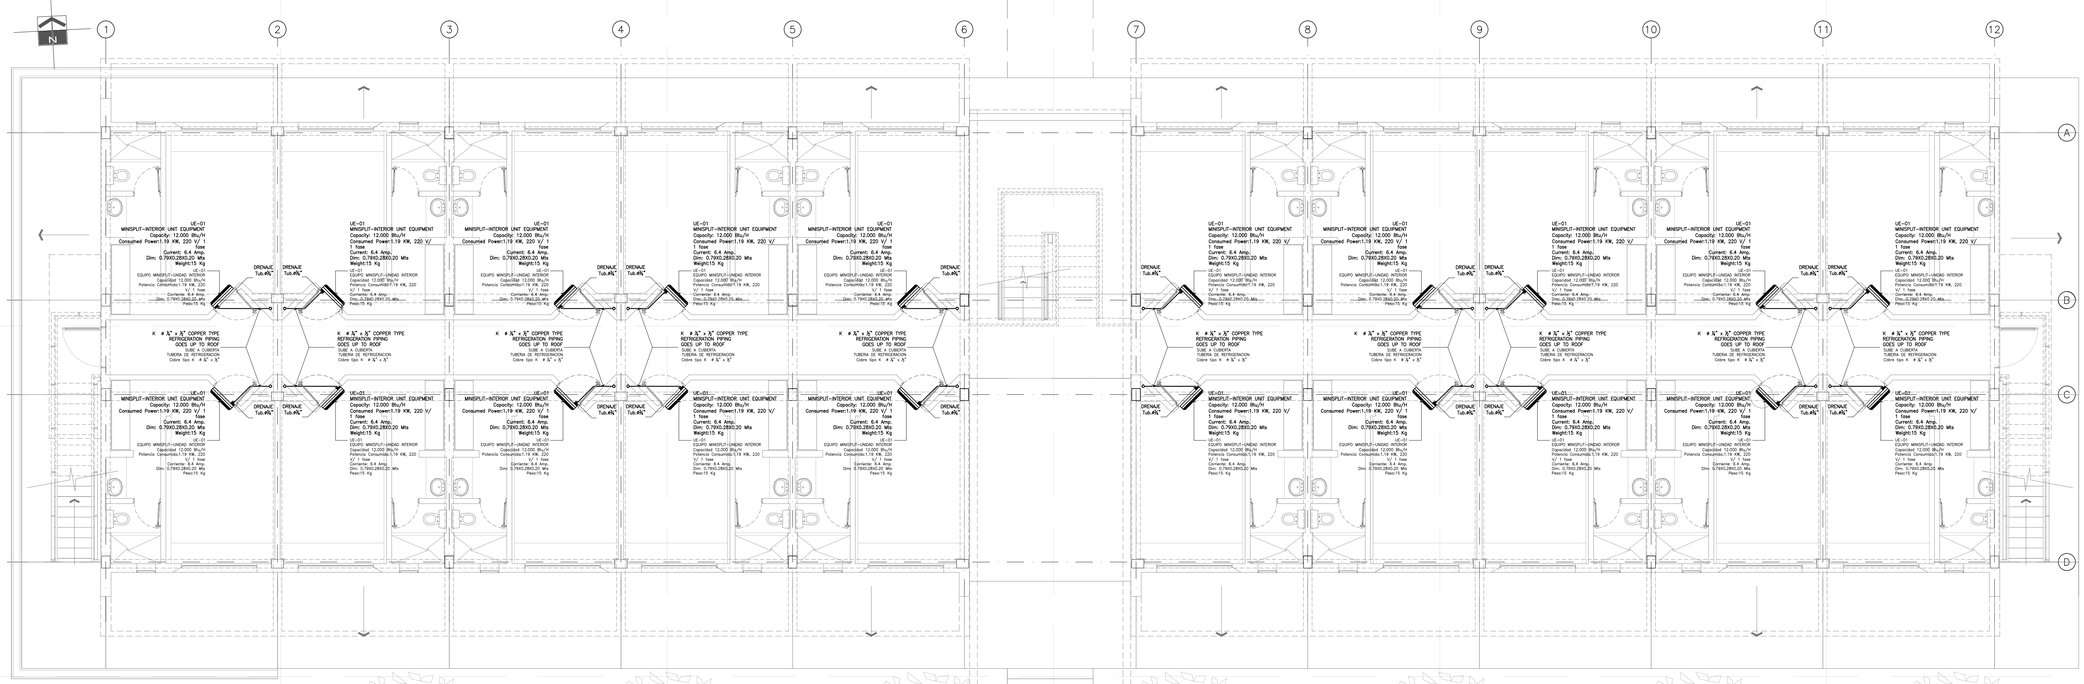

FIRST FLOOR PLANT

P1 SCALE 1:75

PLANTA PRIMER PISO

ESCALA 1:75

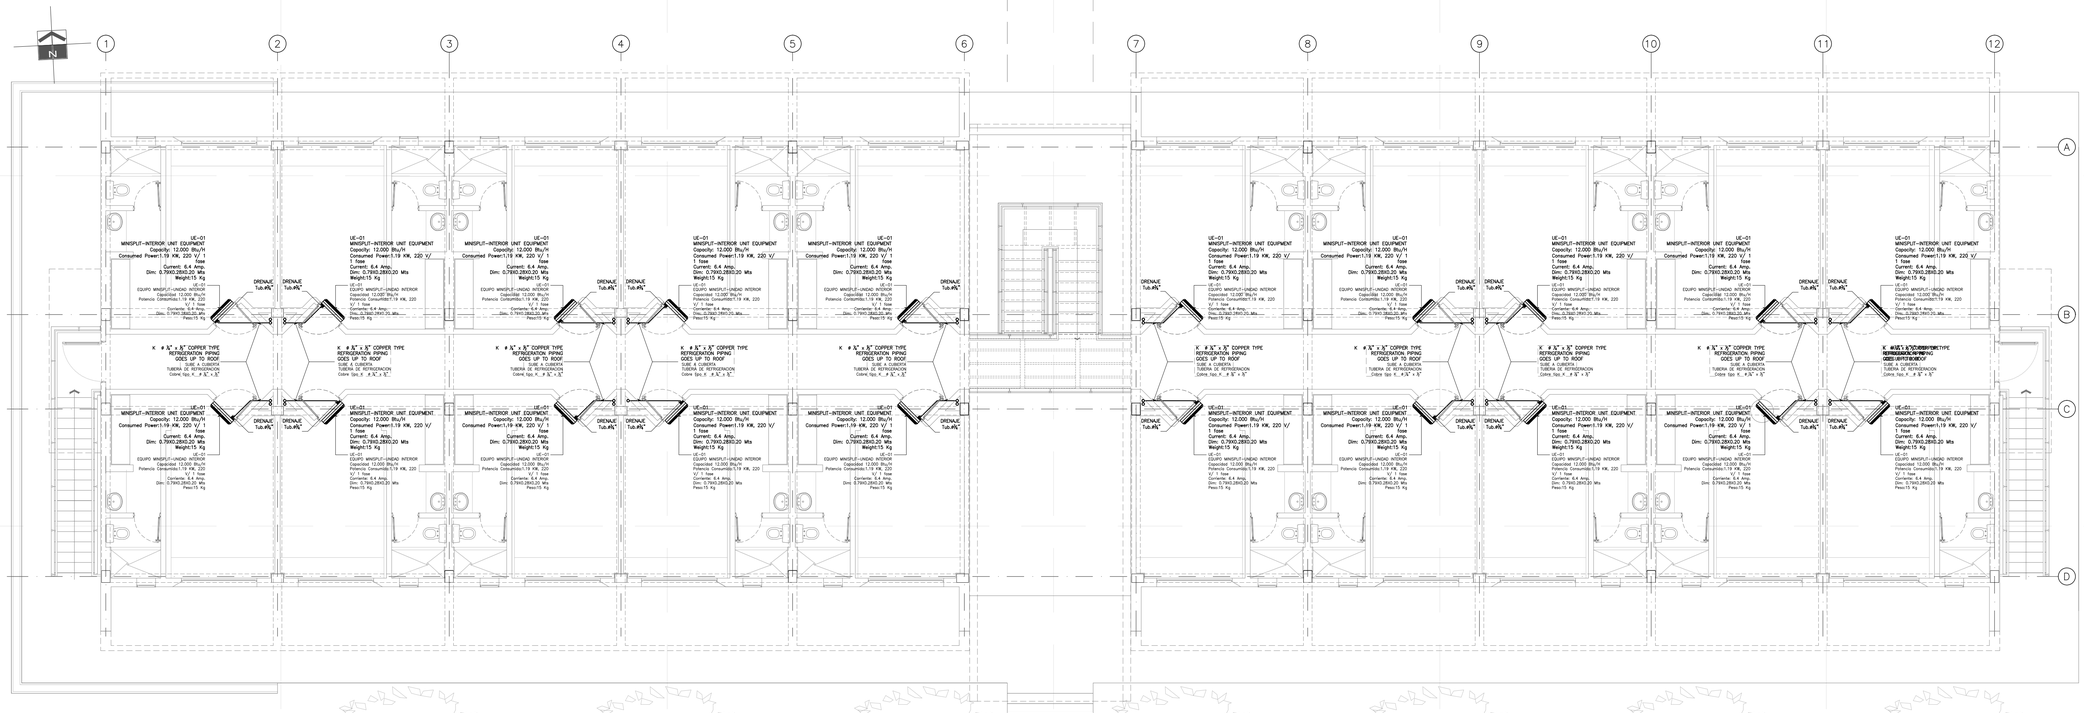

SECOND FLOOR PLANT

P2 SCALE 1:75

PLANTA SEGUNDO PISO

ESCALA 1:75

X-1

SHEET:

EMBASSY OF THE UNITED STATES
INTERNATIONAL NARCOTICS AND LAW ENFORCEMENT-I.N.L
BOGOTA - COLOMBIA

NOTICE:

THIS DOCUMENT IS THE PROPERTY OF THE U.S. GOVERNMENT. FURTHER REPRODUCTION AND/OR DISTRIBUTION IS PROHIBITED WITHOUT THE WRITTEN PERMISSION OF THE INTERNATIONAL NARCOTICS AND LAW ENFORCEMENT SECTION, BOGOTA, COLOMBIA. INFORMATION ON THIS DOCUMENT IS NOT TO BE ALTERED EXCEPT WITH THE WRITTEN APPROVAL OF THE OFFICE.

MANAGED BY:

I.N.L
INTERNATIONAL NARCOTICS AND LAW ENFOCEMENT EMBASSY OF THE UNITED STATES.
BOGOTA, COLOMBIA

COR:

ENGINEER FRANCISCO CABRERA

A & E DESIGN FIRM:

DIAZ VILLEGAS ARQUITECTOS
www.diazvillegasarquitectos.com
TELEFONO: 2188907 - 2188809
ARQUITECTO JORGE DIAZ VILLEGAS

PROJECT:

A&E DESIGN FOR A NEW LODGING BUILDING AT THE CNP AVIATION SCHOOL IN MARIQUITA, TOLIMA.

CONTRACT NUMBER:	CONTRACT DATE:
SCO150-13-M-0291	JANUARY 28, 2013

PURCHASE ORDER:

SCO150-13-M-0291

LOCATION:

LEGEND:

	FACADE SECTION NUMBER / DRAWING NUMBER	NACORTE DE FACHADA / NÚMERO
	SECTION NUMBER / DRAWING NUMBER	NACORTE / NÚMERO
	FACADE NUMBER / DRAWING NUMBER	NAFACHADA / NÚMERO
	DOOR TYPE CODE	CODIGO TIPO DE PUERTA
	WINDOW TYPE CODE	CODIGO TIPO DE PUERTA
	FURNITURE TYPE CODE	CODIGO TIPO DE MUEBLE
	PLAN STRUCTURAL LEVEL ABSOLUTE LEVEL	NIVEL ESTRUCTURAL EN PLANTA NIVEL ABSOLUTO
	SECTION FINISHED LEVEL ABSOLUTE LEVEL	NIVEL DE ACABADO EN CORTES NIVEL ABSOLUTO
	SECTION STRUCTURAL LEVEL ABSOLUTE LEVEL	NIVEL ESTRUCTURAL EN CORTES NIVEL ABSOLUTO
	DETAIL NUMBER / DRAWING NUMBER	NIVEL DE DETALLE / NÚMERO

OBSERVATIONS:

ALL LEVELS AND DIMENSIONS MUST BE VERIFIED ON SITE BY THE BUILDING CONTRACTOR.

ALL UNITS ARE IN METRIC SYSTEM.

REVISIONS:

No.	SUBMITTAL	DATE
1	10 % SUBMITTAL	12.02.2013
2	35% SUBMITTAL	08.03.2013
3	60% SUBMITTAL	08.03.2013
4	90% SUBMITTAL	25.04.2013
5	100% SUBMITTAL	13.06.2013

PHASE:

☐10% ☐35% ☐60% ☐90% ■100%

CONTENIDO:

SISTEMAS DE AIRE ACONDICIONADO
PLANTA PRIMER PISO
PLANTA SEGUNDO PISO

CONTENTS:

AIR CONDITIONING SYSTEM
FIRST FLOOR PLAN
SECOND FLOOR PLAN

SHEET PLAN:	SCALE:
77-X-1-2.dwg	1:75

SHEET: X-1

DESIGNED BY: Ing. Alvaro Gonzalez B.

PROFFESION: Mechanical Engineer

PROFFESIONAL CARD: SN230-4939

SIGNATURE:

DRAWING DATE: JUNE 13/2013

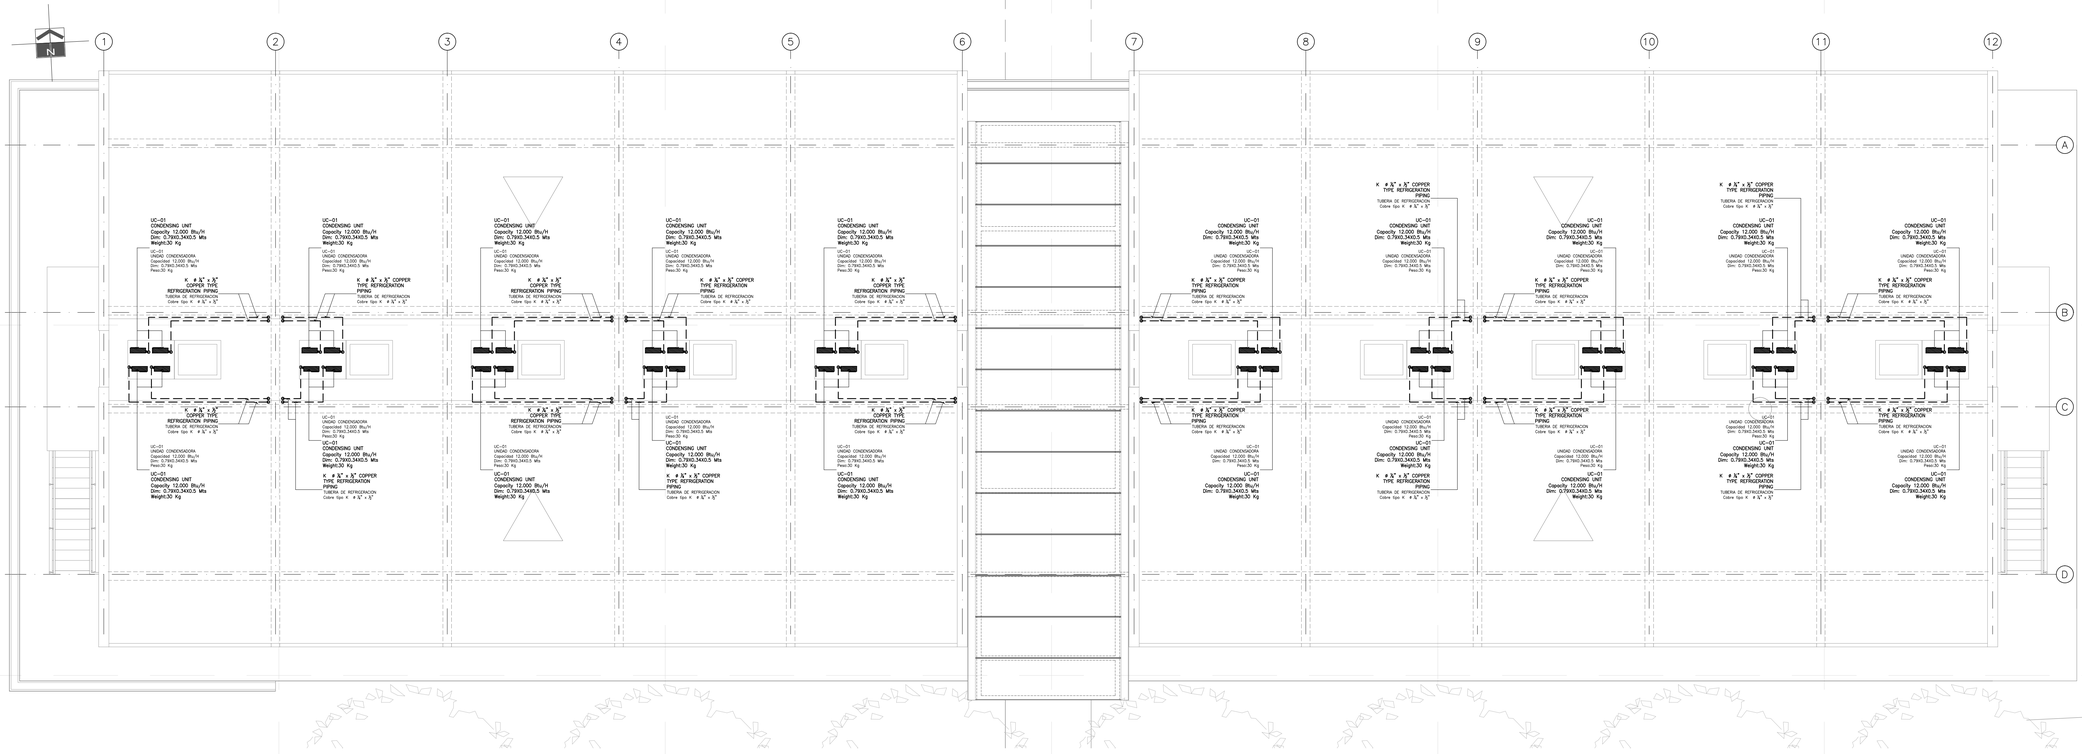

P3 ROOF PLANT
SCALE 1:75
PLANTA CUBIERTAS
ESCALA 1:75

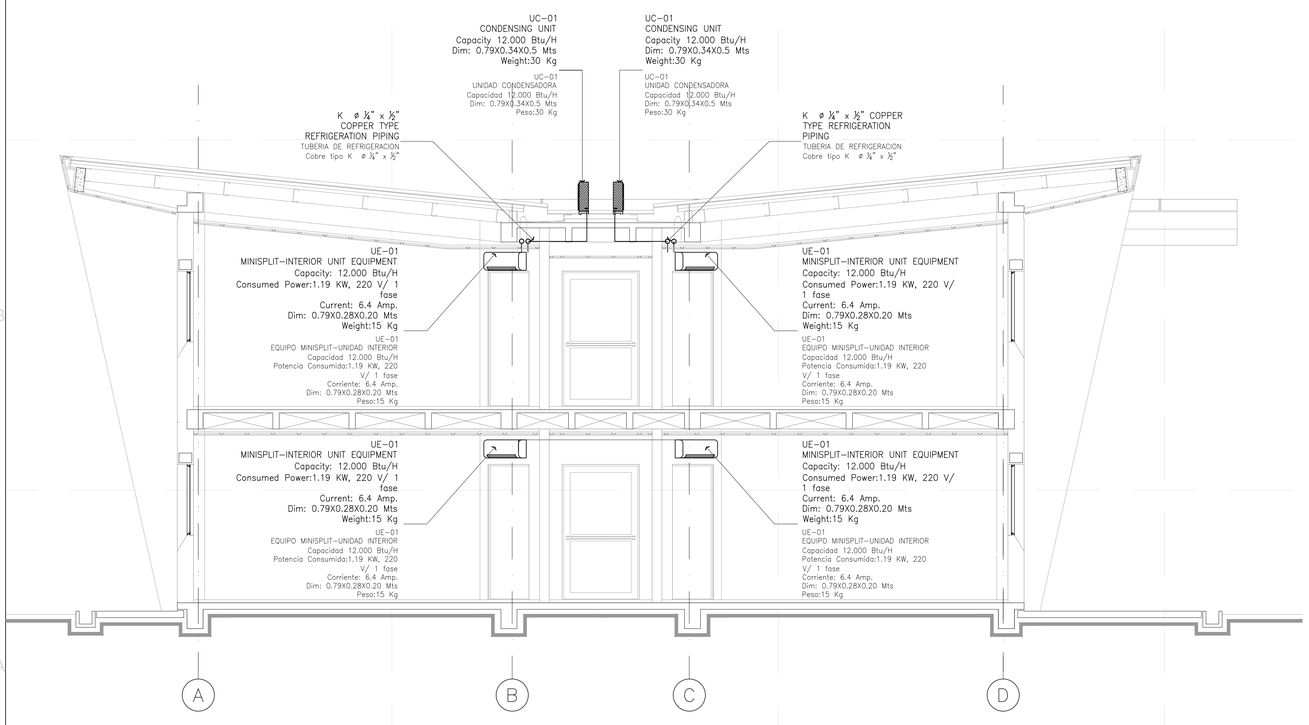

F1 DETAILS
SCALE
DETALLES
ESCALA

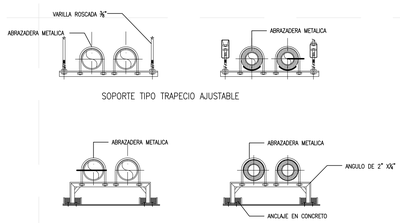

SOPORTES PARA TUBERIA

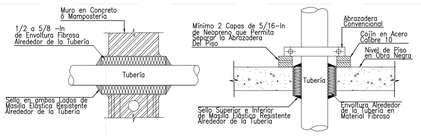

PASO DE TUBERIAS A TRAVES DE MUROS Y PLACAS

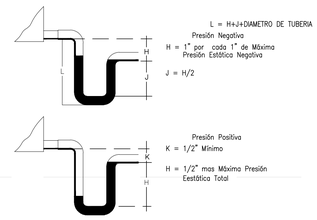

TRAMPAS PARA DRENAJE

X-2
SHEET:

EMBASSY OF THE UNITED STATES
INTERNATIONAL NARCOTICS AND LAW ENFORCEMENT-I.N.L
BOGOTA - COLOMBIA

NOTICE:

THIS DOCUMENT IS THE PROPERTY OF THE U.S. GOVERNMENT. FURTHER REPRODUCTION AND/OR DISTRIBUTION IS PROHIBITED WITHOUT THE WRITTEN PERMISSION OF THE INTERNATIONAL NARCOTICS AND LAW ENFORCEMENT SECTION, BOGOTA, COLOMBIA. INFORMATION ON THIS DOCUMENT IS NOT TO BE ALTERED EXCEPT WITH THE WRITTEN APPROVAL OF THE OFFICE.

MANAGED BY:
I.N.L
INTERNATIONAL NARCOTICS AND LAW ENFOCEMENT EMBASSY OF THE UNITED STATES.
BOGOTA, COLOMBIA

COR:
ENGINEER FRANCISCO CABRERA

A & E DESIGN FIRM:

DIAZ VILLEGAS ARQUITECTOS
www.diazvillegasarquitectos.com
TELEFONO: 2188907 - 2188809
ARQUITECTO JORGE DIAZ VILLEGAS

PROJECT:
A&E DESIGN FOR A NEW LODGING BUILDING AT THE CNP AVIATION SCHOOL IN MARIQUITA, TOLIMA.

CONTRACT NUMBER:	CONTRACT DATE:
SCO150-13-M-0291	JANUARY 28, 2013

PURCHASE ORDER:
SCO150-13-M-0291

LOCATION:

LEGEND:

	FACADE SECTION NUMBER / DRAWING NUMBER	NÚMERO DE FACHADA / "SIRVASE"
	SECTION NUMBER / DRAWING NUMBER	NÚMERO / "SIRVASE"
	FACADE NUMBER / DRAWING NUMBER	NÚMERO/DE / "SIRVASE"
	DOOR TYPE CODE	CODIGO TIPO DE PUERTA
	WINDOW TYPE CODE	CODIGO TIPO DE PUERTA
	FURNITURE TYPE CODE	CODIGO TIPO DE MUEBLE
	PLAN STRUCTURAL LEVEL / ABSOLUTE LEVEL	NIVEL ESTRUCTURAL EN PLANTA / NIVEL ABSOLUTO
	SECTION FINISHED LEVEL / ABSOLUTE LEVEL	NIVEL DE ACABADO EN CORTES / NIVEL ABSOLUTO
	SECTION STRUCTURAL LEVEL / ABSOLUTE LEVEL	NIVEL ESTRUCTURAL EN CORTES / NIVEL ABSOLUTO
	DETAIL NUMBER / DRAWING NUMBER	NIVEL DE DETALLE / "SIRVASE"

OBSERVATIONS:
ALL LEVELS AND DIMENSIONS MUST BE VERIFIED ON SITE BY THE BUILDING CONTRACTOR.

ALL UNITS ARE IN METRIC SYSTEM.

REVISIONS:

No.	SUBMITTAL	DATE
1	10 % SUBMITTAL	12.02.2013
2	35% SUBMITTAL	08.03.2013
3	60% SUBMITTAL	08.03.2013
4	90% SUBMITTAL	25.04.2013
5	100% SUBMITTAL	13.06.2013

PHASE:
☐10% ☐35% ☐60% ☐90% ■100%

CONTENIDO:
SISTEMAS DE AIRE ACONDICIONADO
PLANTA CUBIERTAS
DETALLES DE INSTALACION

CONTENTS:
AIR CONDITIONING SYSTEM
ROOF PLAN
INSTALATION DETAILS

SHEET PLAN:	SCALE:
77-X-1-2.dwg	1:75

SHEET:	DESIGNED BY:
X-2	Ing. Alvaro Gonzalez B.
	PROFFESION: Mechanical Engineer
	PROFFESIONAL CARD: SN230-4939
DRAWING DATE: JUNE 13/2013	SIGNATURE: