LOCALIZATION

AREAS [M2]	
AREA TERRENO	422.23
HALL	49.72
OFICINAS	133.15
ALOJAMIENTOS	51.68
EQUIPOS ELECTRICOS	39.00
AREA TOTAL CONSTRUIDA	273.55
AREA LIBRE	148.68

EMBASSY OF THE UNITED STATES
I.N.L. SECTION
BOGOTA , COLOMBIA

WARNING:
This document is the property of the U.S. Government. Further reproduction and/ or distribution is prohibited without the written permission of the I.N.L. Section Colombia.
Information on this document is not to be altered except with the written approval of this office.

SUPERVISED BY:
I.N.L.
INTERNATIONAL NARCOTICS AND LAW ENFORCEMENT SECTION
EMBASSY OF THE UNITED STATES,
BOGOTA, COLOMBIA

COR: Iván Morales

PROJECT DESIGN / MANAGEMENT

FACILITIES FOR COUNTER NARCOTICS POLICE

FLORIDA BLANCA - BUCARAMANGA

Contract/PO No.:	Contract/PO date:

Legends/Remarks

General location

ALL UNITS IN METRIC SYSTEM

Revisions

Rev.No.	Description	Date
1		
2		
3		
4		
5		
6		
7		
8		
9		
10		

Phase:
☒35% ☐60% ☐90% ☐100% ☐AS BUILT

Drawing title:
LOCATION
AREAS

Drawing file:

Scale: 1:1000

Code
A1

Drawing date: April 14, 2014
Designed by: Iván Camilo Cruz
Profession: Architect
Professional ID: 7670059544VLL

Signature:

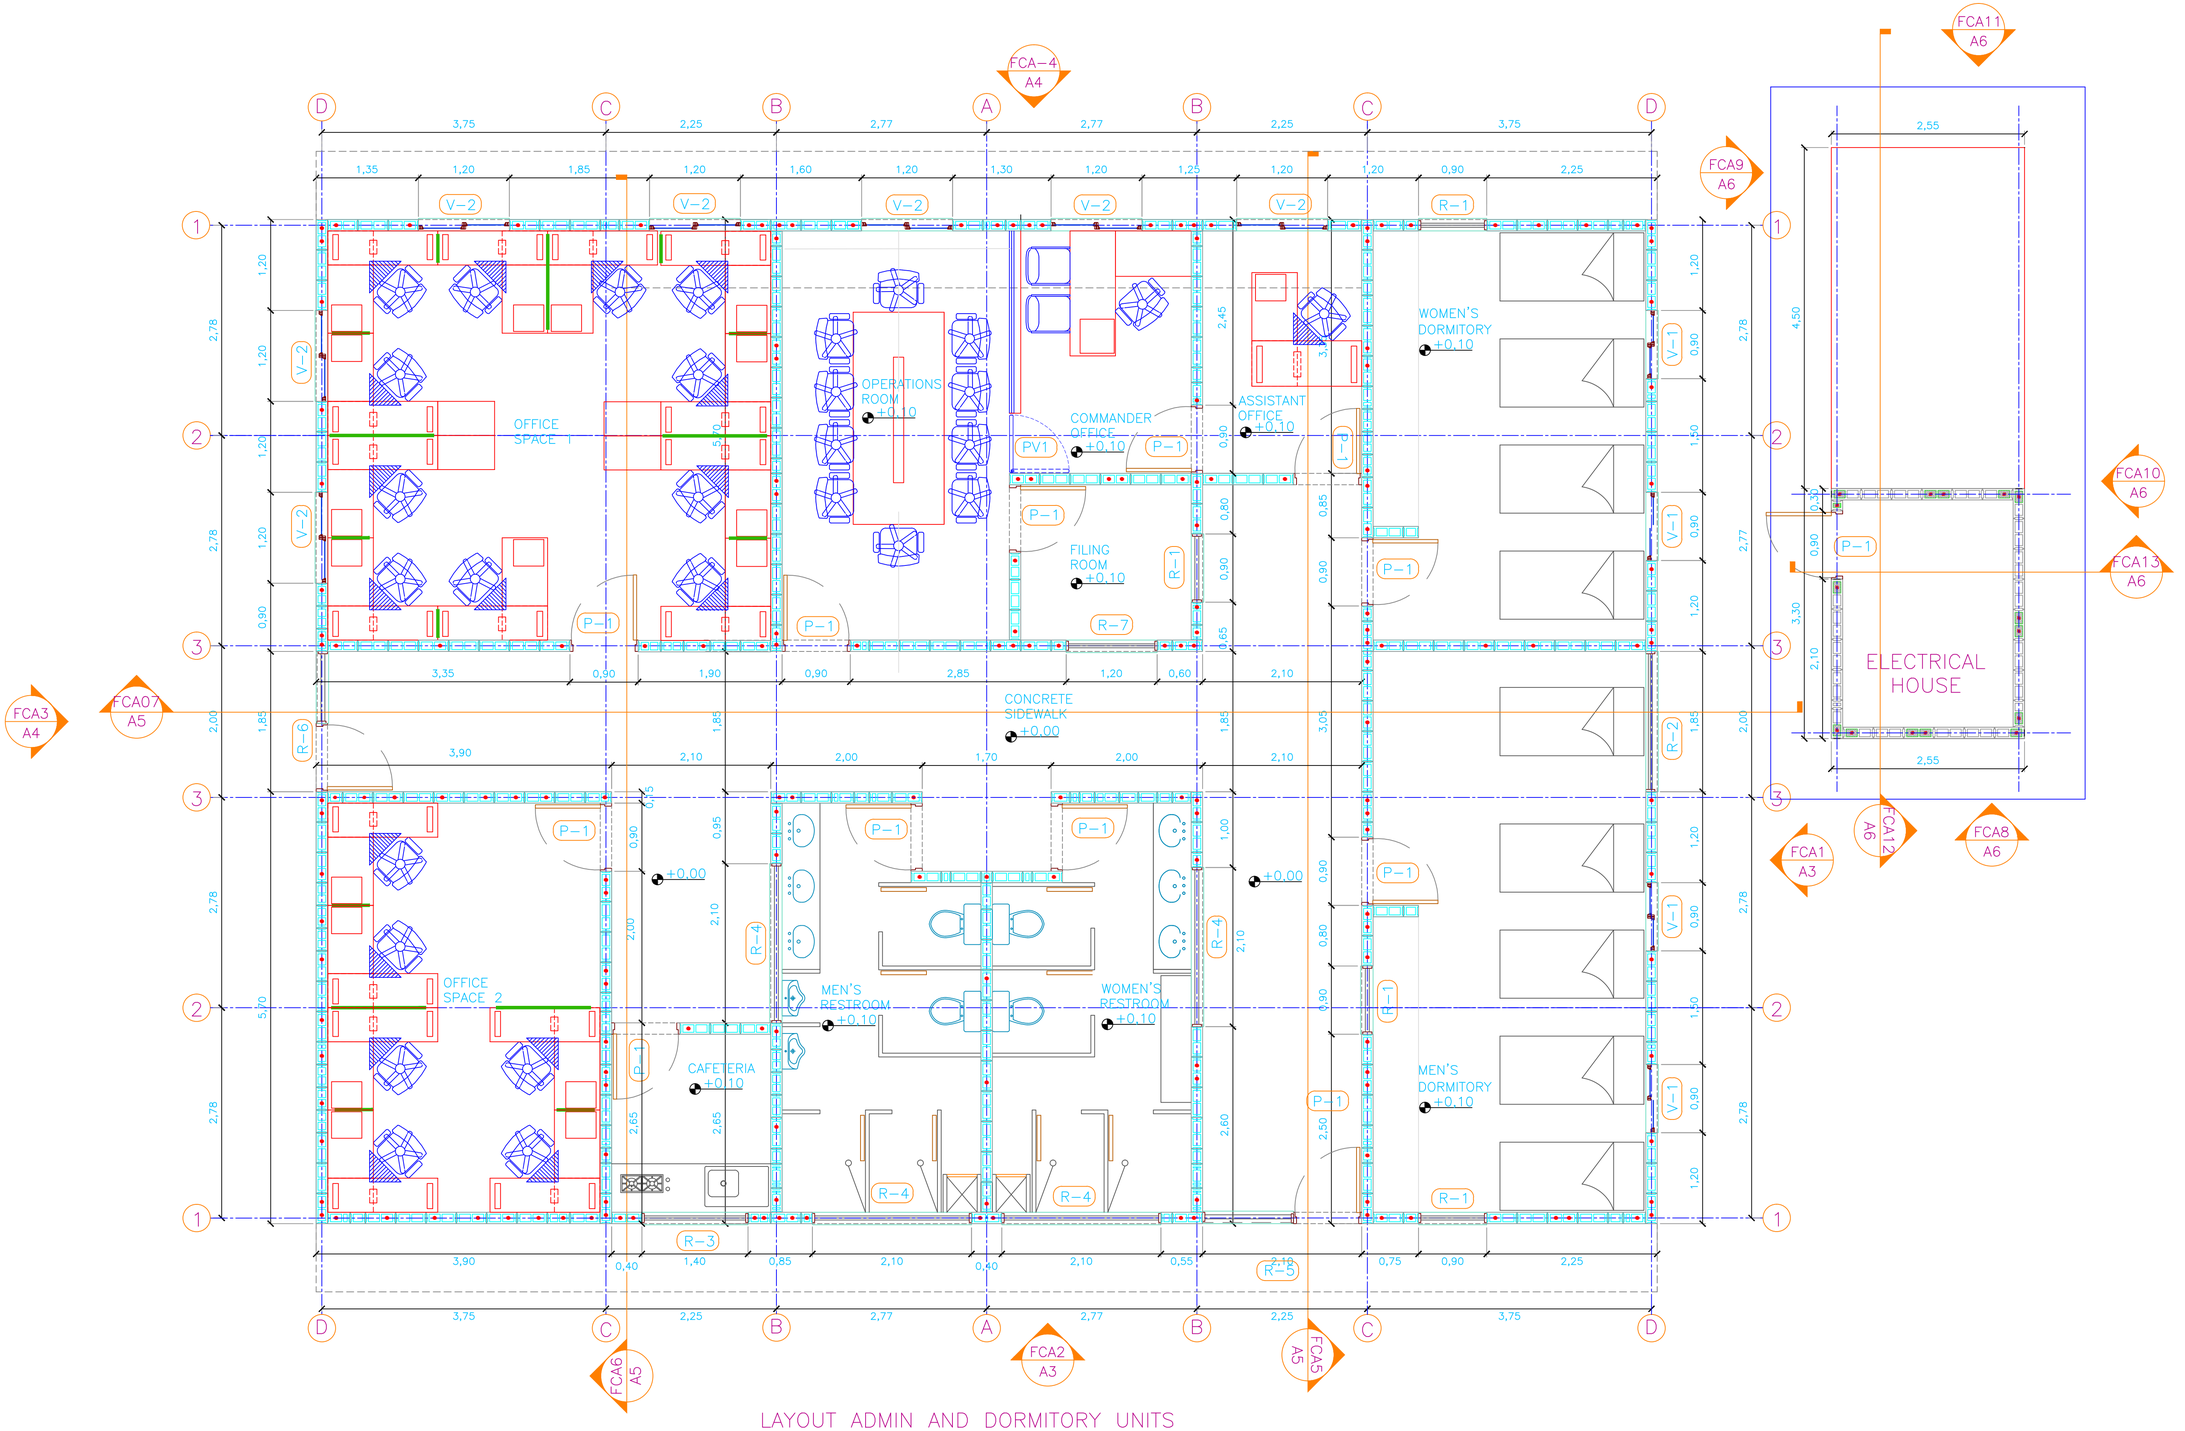

LAYOUT ADMIN AND DORMITORY UNITS

EMBASSY OF THE UNITED STATES
I.N.L. SECTION
BOGOTA , COLOMBIA

WARNING:
This document is the property of the U.S. Government. Further reproduction and/ or distribution is prohibited without the written permission of the I.N.L. Section Colombia.
Information on this document is not to be altered except with the written approval of this office.

SUPERVISED BY:
I.N.L.
INTERNATIONAL NARCOTICS AND LAW ENFORCEMENT SECTION
EMBASSY OF THE UNITED STATES,
BOGOTA, COLOMBIA

COR: Iván Morales

PROJECT DESIGN / MANAGEMENT

FACILITIES FOR COUNTER NARCOTICS POLICE

FLORIDA BLANCA - BUCARAMANGA

Contract/PO No.:

Contract/PO date:

Legends/Remarks

General location

ALL UNITS IN METRIC SYSTEM

Revisions

Rev.No.	Description	Date
1		
2		
3		
4		
5		
6		
7		
8		
9		
10		

Phase:
☒35% ☐60% ☐90% ☐100% ☐AS BUILT

Drawing title:
ARCHITECTURAL LAYOUT
ADMIN & DORMITORY UNITS

Drawing file:

Scale: 1:50

Code
A2

Drawing date: April 14, 2014
Designed by: Iván Camilo Cruz
Profession: Architect
Professional ID: 7670059544VLL
Signature:

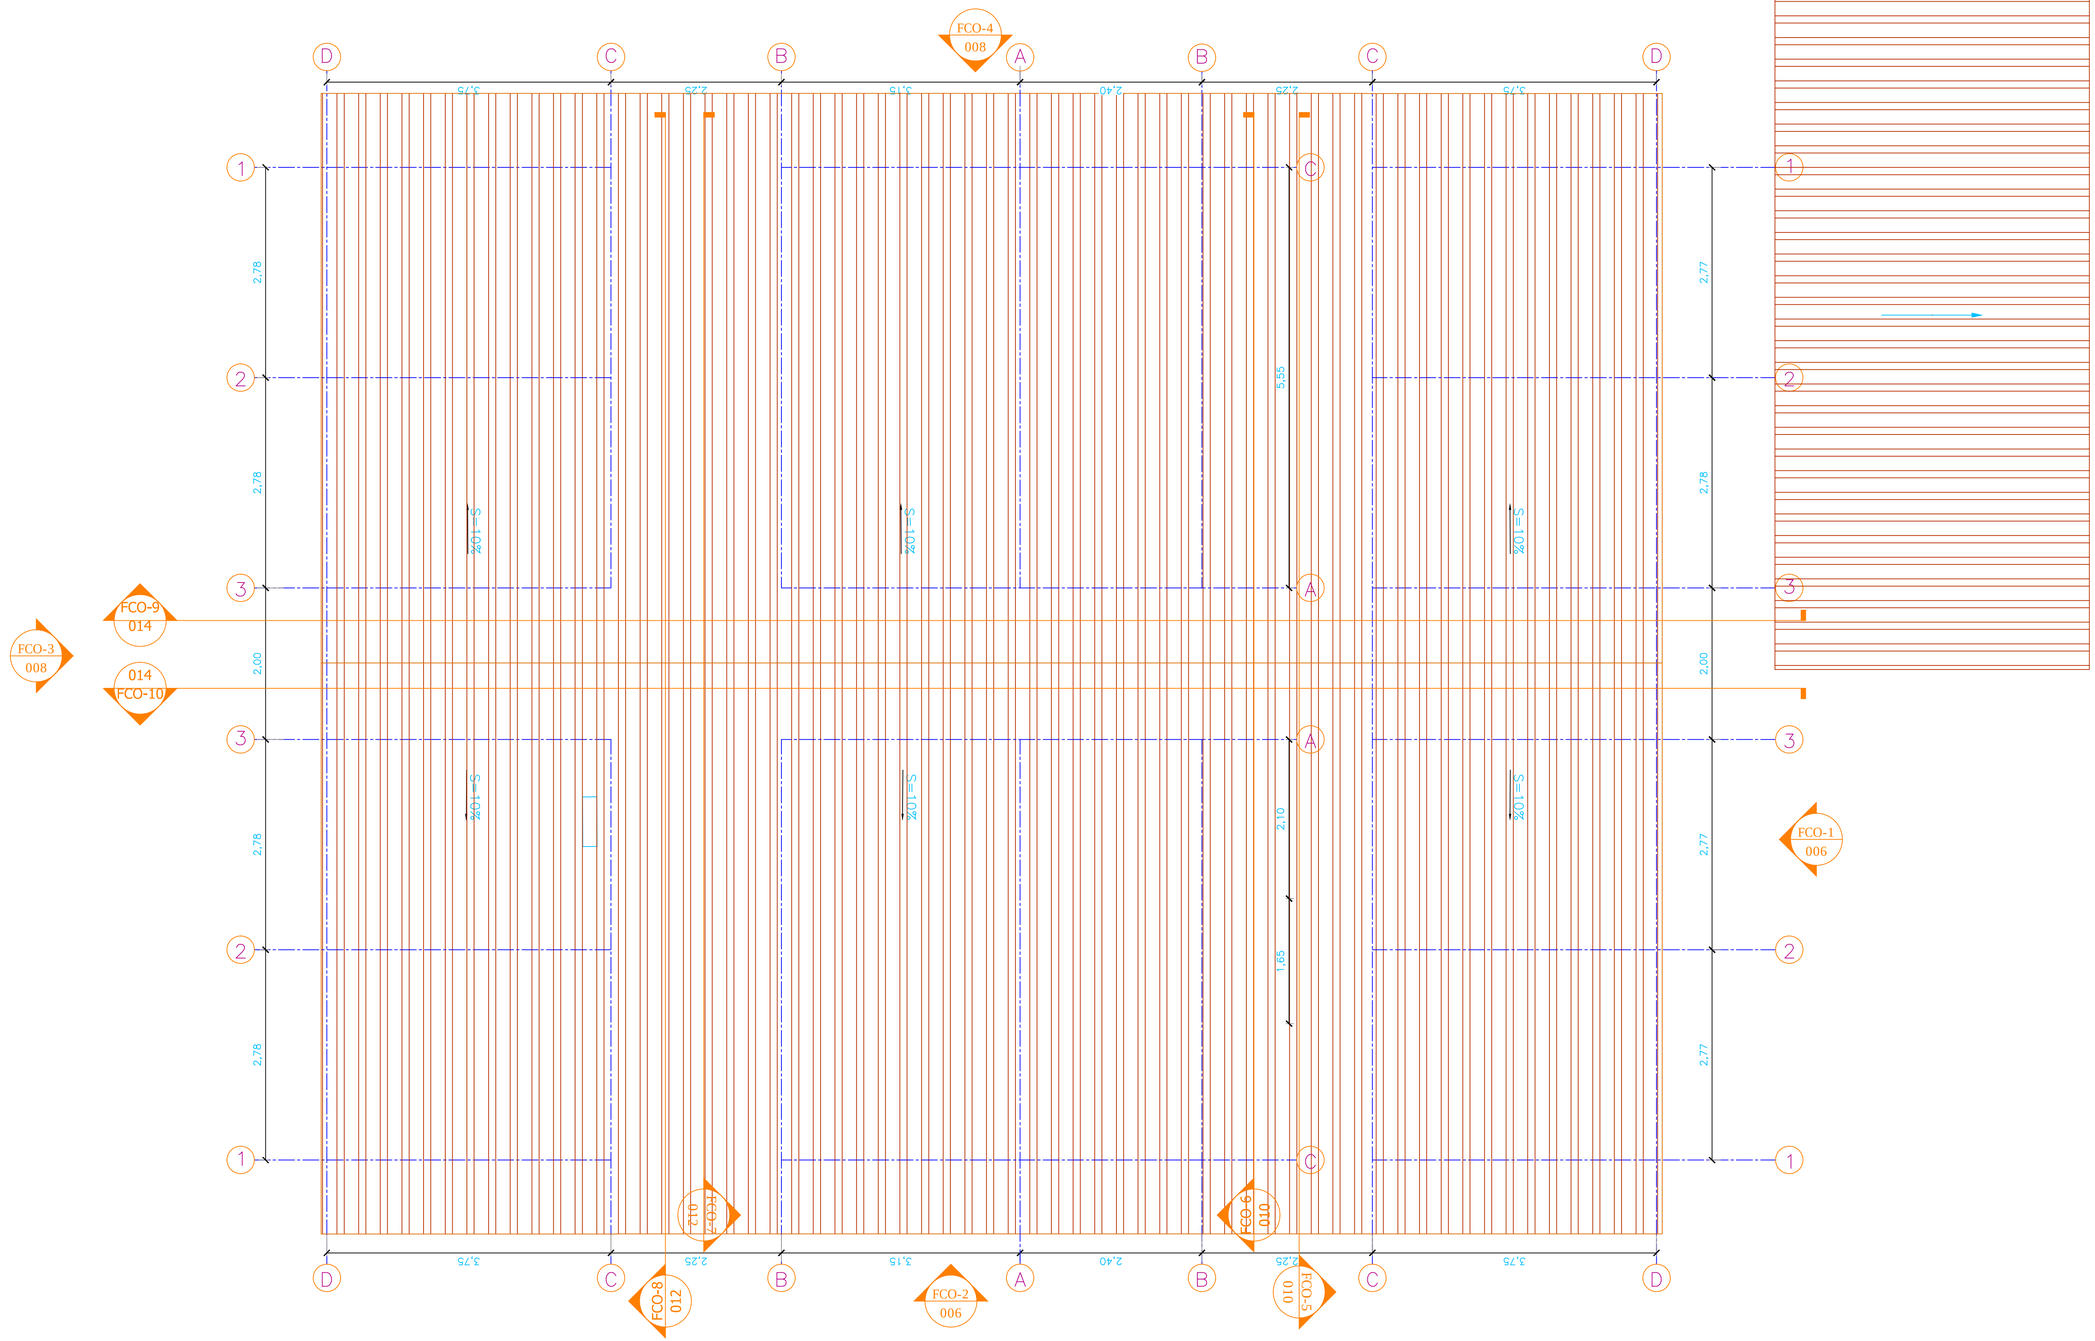

EMBASSY OF THE UNITED STATES
I.N.L. SECTION
BOGOTA , COLOMBIA

WARNING:
This document is the property of the U.S. Government. Further reproduction and/ or distribution is prohibited without the written permission of the I.N.L. Section Colombia.
Information on this document is not to be altered except with the written approval of this office.

SUPERVISED BY:
I.N.L.
INTERNATIONAL NARCOTICS AND LAW ENFORCEMENT SECTION
EMBASSY OF THE UNITED STATES,
BOGOTA, COLOMBIA

COR: Iván Morales

PROJECT DESIGN / MANAGEMENT

FACILITIES FOR COUNTER NARCOTICS POLICE

FLORIDA BLANCA - BUCARAMANGA

Contract/PO No.:
Contract/PO date:

Legends/Remarks

General location

ALL UNITS IN METRIC SYSTEM

Revisions

Rev.No.	Description	Date
1		
2		
3		
4		
5		
6		
7		
8		
9		
10		

Phase:
☒35% ☐60% ☐90% ☐100% ☐AS BUILT

Drawing title:
ARCHITECTURAL LAYOUT
ROOF

Drawing file:
Scale: 1:50

Code
A3

Drawing date: April 14, 2014
Designed by: Iván Camilo Cruz
Profession: Architect
Professional ID: 7670059544VLL

Signature:

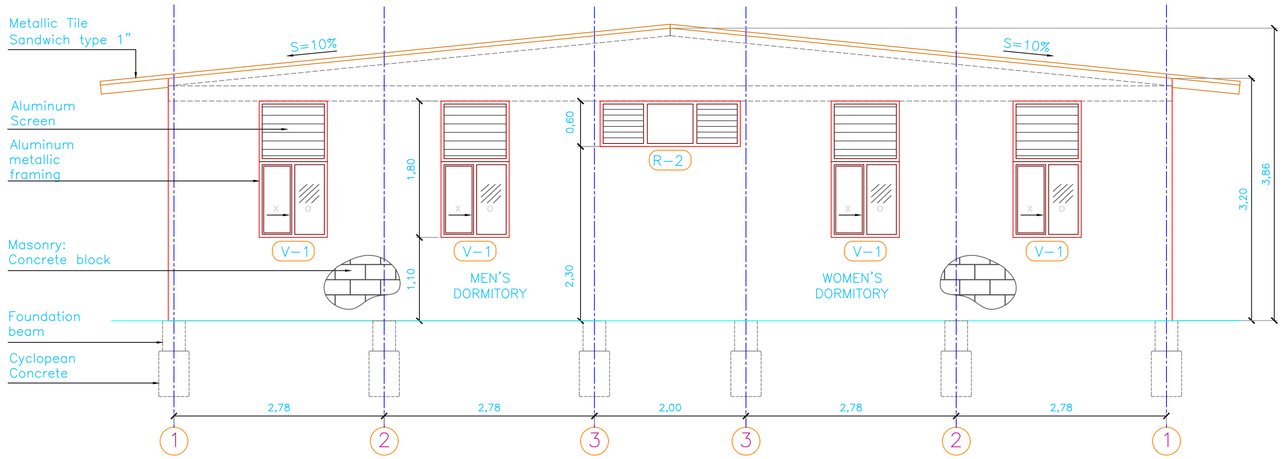

A3 ELEVATION FCA-1
SCALE 1:50

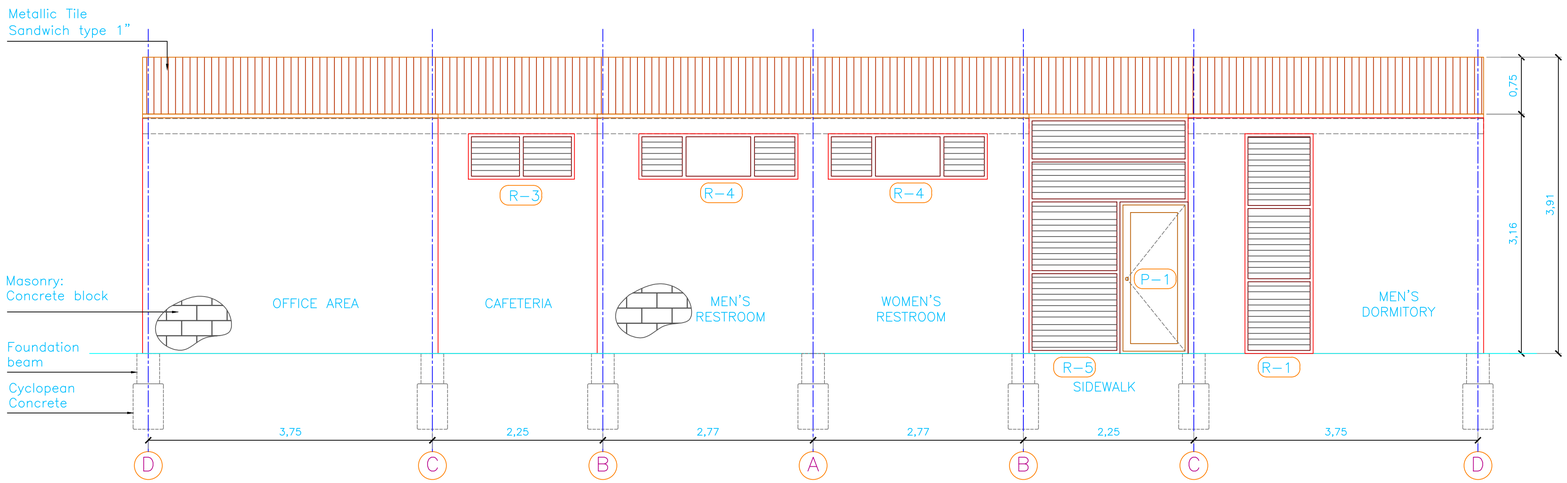

A3 ELEVATION FCA-2
SCALE 1:50

EMBASSY OF THE UNITED STATES
I.N.L. SECTION
BOGOTA , COLOMBIA

WARNING:
This document is the property of the U.S. Government. Further reproduction and/ or distribution is prohibited without the written permission of the I.N.L. Section Colombia.
Information on this document is not to be altered except with the written approval of this office.

SUPERVISED BY:
I.N.L.
INTERNATIONAL NARCOTICS AND LAW ENFORCEMENT SECTION
EMBASSY OF THE UNITED STATES,
BOGOTA, COLOMBIA

COR: Iván Morales

PROJECT DESIGN / MANAGEMENT

FACILITIES FOR COUNTER NARCOTICS POLICE

FLORIDA BLANCA - BUCARAMANGA

Contract/PO No.:
Contract/PO date:

Legends/Remarks

General location

ALL UNITS IN METRIC SYSTEM

Revisions

Rev.No.	Description	Date
1		
2		
3		
4		
5		
6		
7		
8		
9		
10		

Phase:
☒35% ☐60% ☐90% ☐100% ☐AS BUILT

Drawing title:
ARCHITECTURAL ELEVATIONS
FCA 1- FCA 2

Drawing file:
Scale: 1:50

Code
A4

Drawing date: April 14, 2014
Designed by: Iván Camilo Cruz
Profession: Architect
Professional ID: 7670059544VLL

Signature:

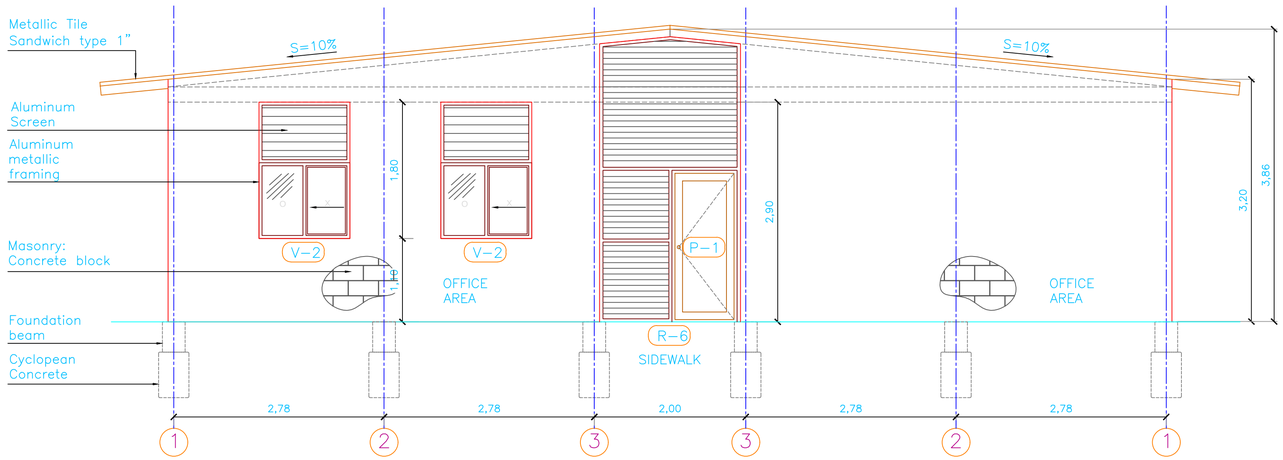

A4 ELEVATION FCA-3

SCALE 1:50

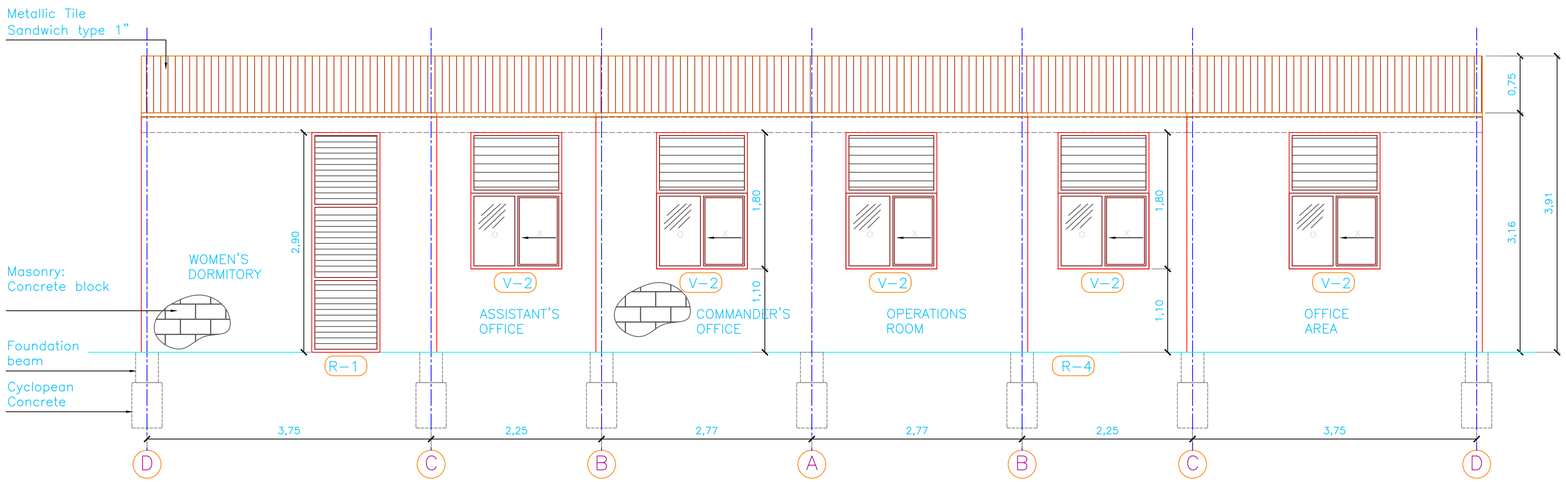

A4 ELEVATION FCA-4

SCALE 1:50

EMBASSY OF THE UNITED STATES
I.N.L. SECTION
BOGOTA , COLOMBIA

WARNING:
This document is the property of the U.S. Government. Further reproduction and/ or distribution is prohibited without the written permission of the I.N.L. Section Colombia.
Information on this document is not to be altered except with the written approval of this office.

SUPERVISED BY:
I.N.L.
INTERNATIONAL NARCOTICS AND LAW ENFORCEMENT SECTION
EMBASSY OF THE UNITED STATES,
BOGOTA, COLOMBIA

COR: Iván Morales

PROJECT DESIGN / MANAGEMENT

FACILITIES FOR COUNTER NARCOTICS POLICE

FLORIDA BLANCA - BUCARAMANGA

Contract/PO No.: | Contract/PO date:

Legends/Remarks

General location

ALL UNITS IN METRIC SYSTEM

Revisions

Rev.No.	Description	Date
1		
2		
3		
4		
5		
6		
7		
8		
9		
10		

Phase:
☒35% ☐60% ☐90% ☐100% ☐AS BUILT

Drawing title:
ARCHITECTURAL ELEVATIONS
FCA 3, FCA 4

Drawing file: | Scale: 1:50

Code
A5

Drawing date: April 14, 2014
Designed by: Iván Camilo Cruz
Profession: Architect
Professional ID: 7670059544VLL
Signature:

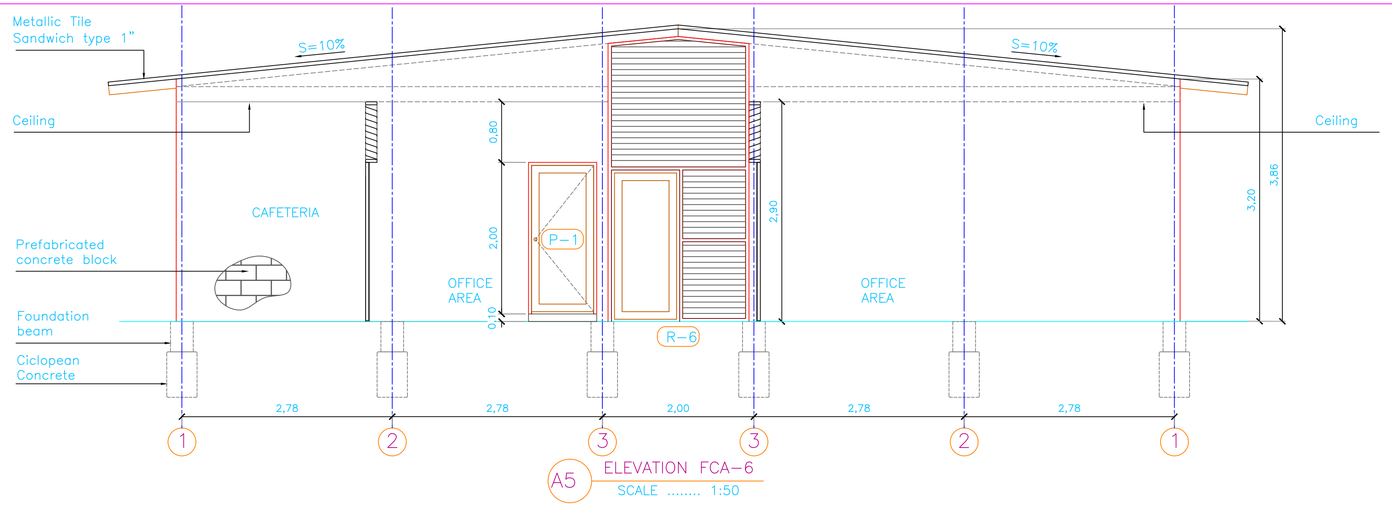

A5 ELEVATION FCA-6
SCALE 1:50

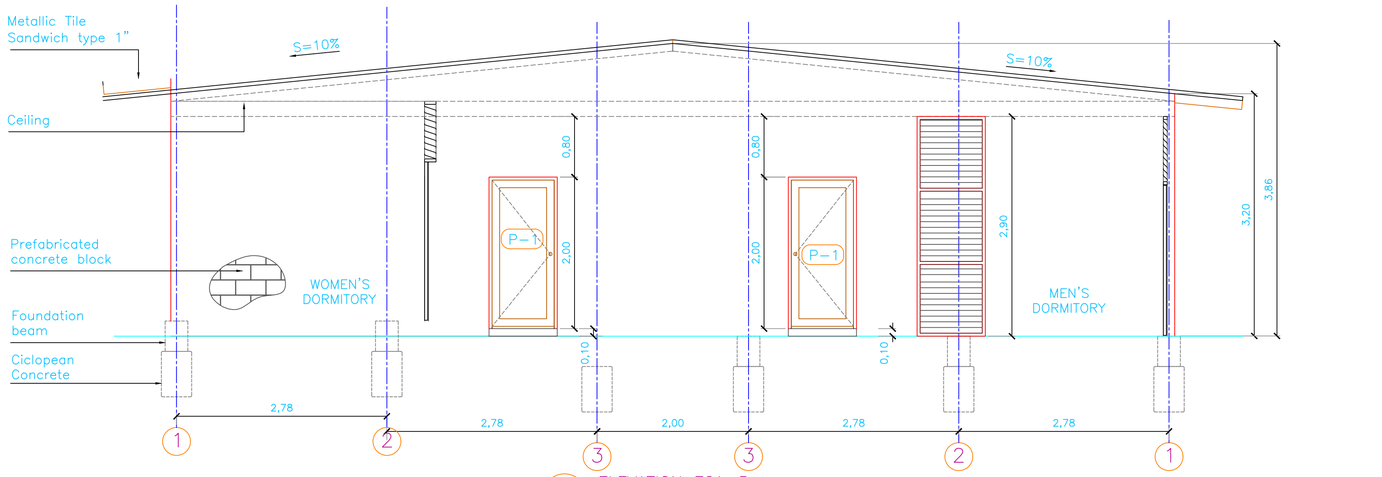

A5 ELEVATION FCA-5
SCALE 1:50

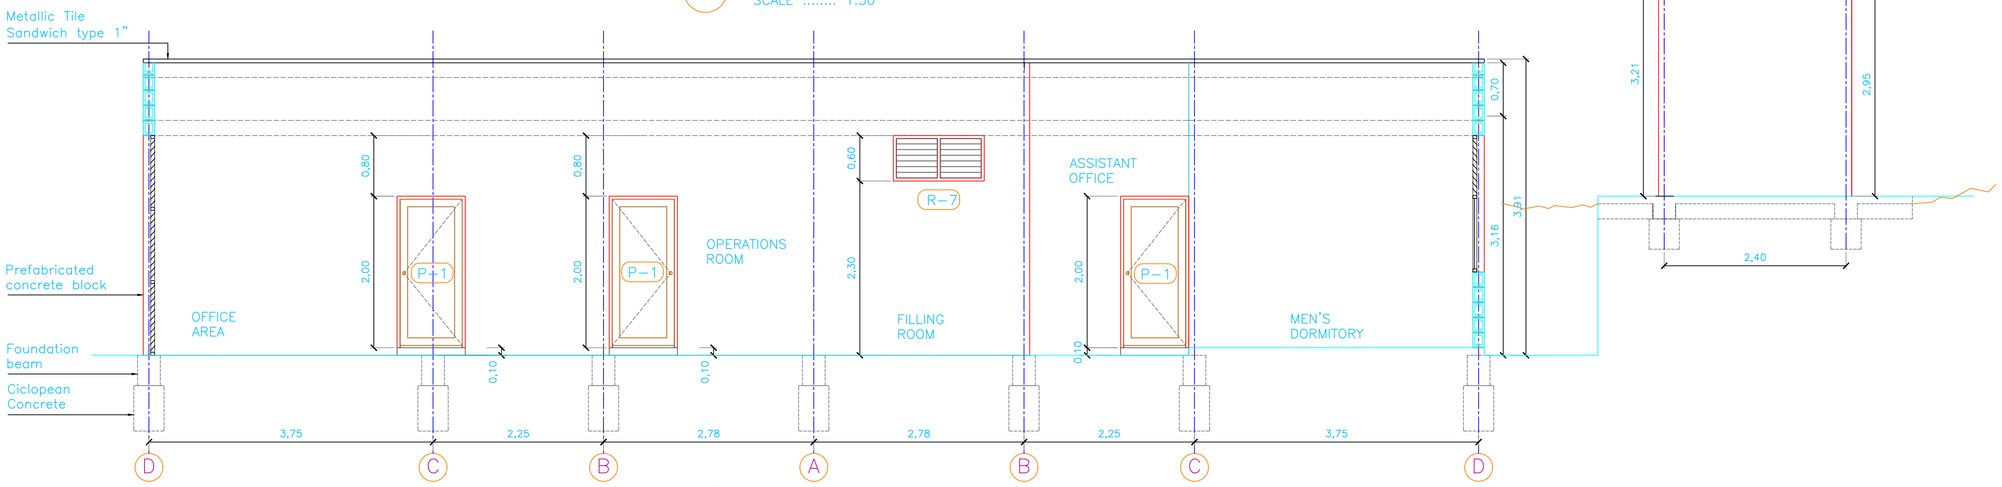

A5 ELEVATION FCA-7
SCALE 1:50

EMBASSY OF THE UNITED STATES
I.N.L. SECTION
BOGOTA , COLOMBIA

WARNING:
This document is the property of the U.S. Government. Further reproduction and/ or distribution is prohibited without the written permission of the I.N.L. Section Colombia.
Information on this document is not to be altered except with the written approval of this office.

SUPERVISED BY:
I.N.L.
INTERNATIONAL NARCOTICS AND LAW ENFORCEMENT SECTION
EMBASSY OF THE UNITED STATES,
BOGOTA, COLOMBIA

COR: Iván Morales

PROJECT DESIGN / MANAGEMENT

FACILITIES FOR COUNTER NARCOTICS POLICE

FLORIDA BLANCA - BUCARAMANGA

Contract/PO No.:
Contract/PO date:

Legends/Remarks

General location

ALL UNITS IN METRIC SYSTEM

Revisions

Rev.No.	Description	Date
1		
2		
3		
4		
5		
6		
7		
8		
9		
10		

Phase:
☒35% ☐60% ☐90% ☐100% ☐AS BUILT

Drawing title:
ARCHITECTURAL ELEVATIONS
FCA-5, FCA-6, FCA-7

Drawing file:
Scale: 1:50

Code
A6

Drawing date: April 14, 2014
Designed by: Iván Camilo Cruz
Profession: Architect
Professional ID: 7670059544VLL
Signature:

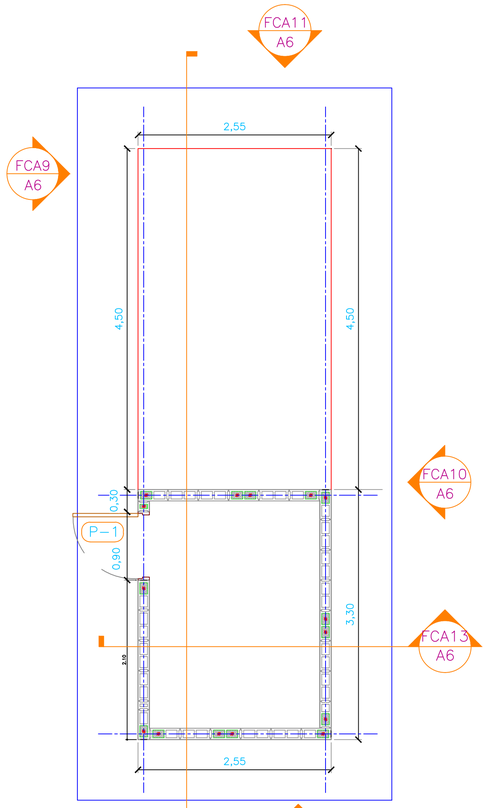

LAYOUT ELECTRICAL HOUSE
SCALE 1:50

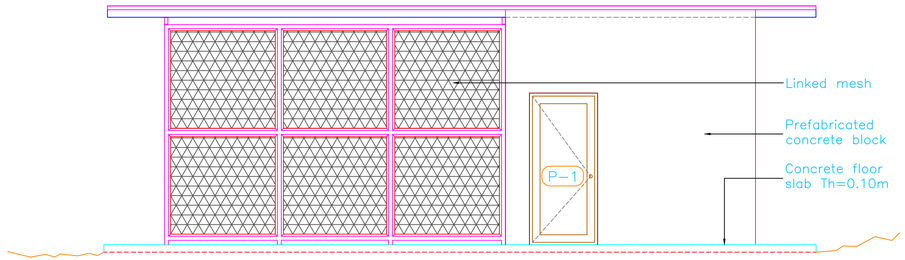

ELEVATION FCA09 — A6
SCALE 1:50

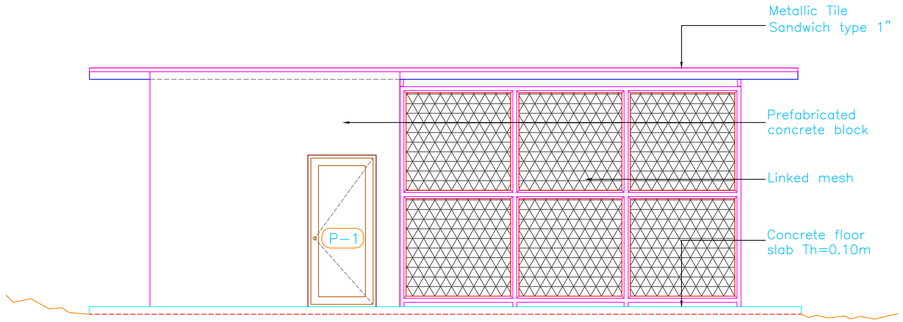

A6 ELEVATION FCA10
SCALE 1:50

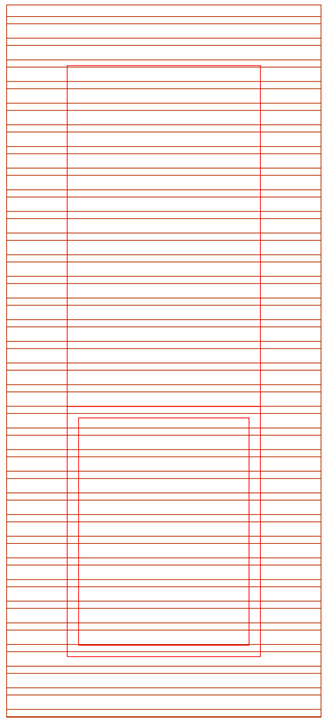

A6 ROOF PLAN
SCALE 1:50

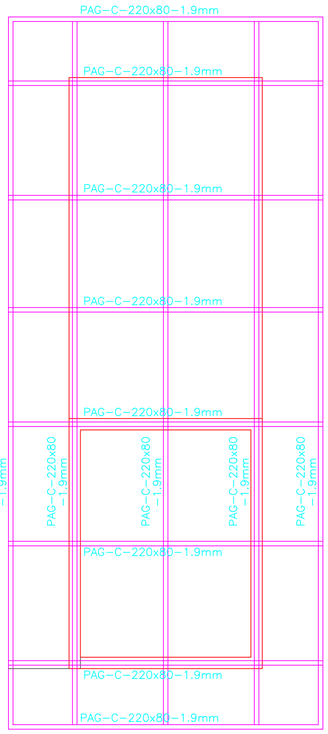

A6 ROOF STRUCTURAL LAYOUT
SCALE 1:50

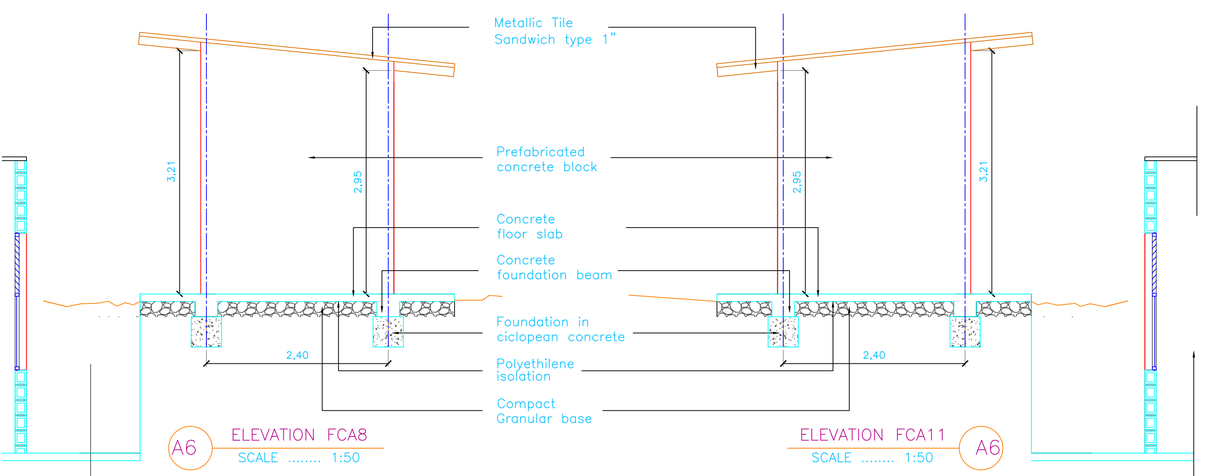

A6 ELEVATION FCA8
SCALE 1:50

ELEVATION FCA11 A6
SCALE 1:50

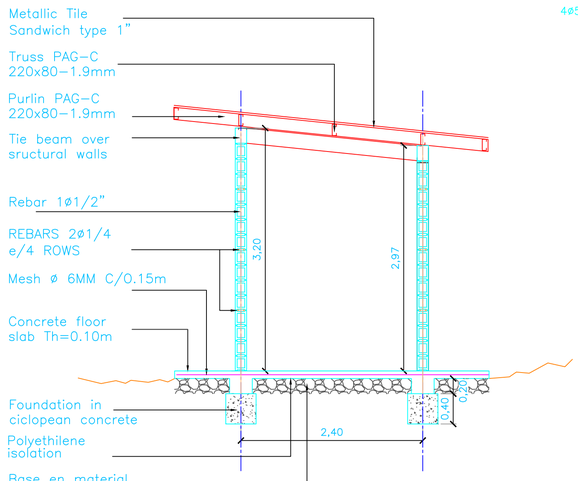

SECTION FCA13 — A6
SCALE 1:50

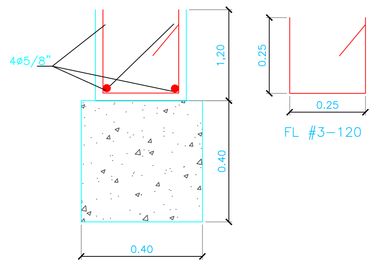

FOUNDATION BEAM ON CICLOPEAN CONCRETE
SCALE 1:25

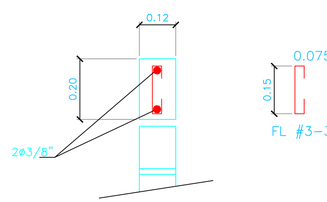

TIE BEAM OVER STRUCTURAL WALL
SCALE 1:25

EMBASSY OF THE UNITED STATES
I.N.L. SECTION
BOGOTA , COLOMBIA

WARNING:
This document is the property of the U.S. Government. Further reproduction and/ or distribution is prohibited without the written permission of the I.N.L. Section Colombia.
Information on this document is not to be altered except with the written approval of this office.

SUPERVISED BY:
I.N.L.
INTERNATIONAL NARCOTICS AND LAW ENFORCEMENT SECTION
EMBASSY OF THE UNITED STATES,
BOGOTA, COLOMBIA

COR: Iván Morales

PROJECT DESIGN / MANAGEMENT

FACILITIES FOR COUNTER NARCOTICS POLICE

FLORIDA BLANCA - BUCARAMANGA

Contract/PO No.:	Contract/PO date:

Legends/Remarks

General location

ALL UNITS IN METRIC SYSTEM

Revisions Rev.No.	Description	Date
1		
2		
3		
4		
5		
6		
7		
8		
9		
10		

Phase:
☒35% ☐60% ☐90% ☐100% ☐AS BUILT

Drawing title:
ARCHITECTURAL
ELECTRICAL HOUSE

Drawing file:	Scale: 1:50

Code: A7

Drawing date:	April 14, 2014
Designed by:	Iván Camilo Cruz
Profession:	Architect
Professional ID:	7670059544VLL
Signature:	

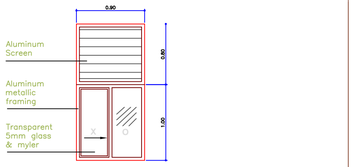

NOMBRE	DIMENSIÓN VANO		CANTIDAD	LOCALIZACIÓN	MATERIAL	OBSERVACIONES
	A–ANCHO	B–ALTO				
V–1	0,90	1,80	4	DORMITORIOS	ALUMINIO, VIDRIO INCOLORO, PELICULA	CORREDERA Y FIJA

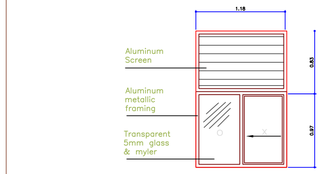

NOMBRE	DIMENSIÓN VANO		CANTIDAD	LOCALIZACIÓN	MATERIAL	OBSERVACIONES
	A–ANCHO	B–ALTO				
V–2	0,90	1,80	7	OFICINAS	ALUMINIO, VIDRIO INCOLORO, PELICULA	CORREDERA Y FIJA

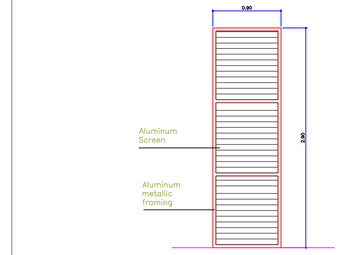

NOMBRE	DIMENSIÓN VANO		CANTIDAD	LOCALIZACIÓN	MATERIAL	OBSERVACIONES
	A–ANCHO	B–ALTO				
R–1	0,90	2,90	4	DORMITORIOS ARCHIVO	ALUMINIO	

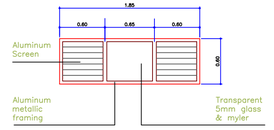

NOMBRE	DIMENSIÓN VANO		CANTIDAD	LOCALIZACIÓN	MATERIAL	OBSERVACIONES
	A–ANCHO	B–ALTO				
R–2	2,10	0,60	1	DORMITORIOS	ALUMINIO, VIDRIO INCOLORO, PELICULA	

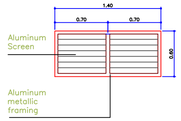

NOMBRE	DIMENSIÓN VANO		CANTIDAD	LOCALIZACIÓN	MATERIAL	OBSERVACIONES
	A–ANCHO	B–ALTO				
R–3	1,40	0,60	1	CAFETERIA	ALUMINIO	

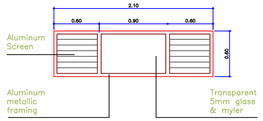

NOMBRE	DIMENSIÓN VANO		CANTIDAD	LOCALIZACIÓN	MATERIAL	OBSERVACIONES
	A–ANCHO	B–ALTO				
R–4	2,10	0,60	2	BAÑOS	ALUMINIO, VIDRIO INCOLORO, PELICULA	

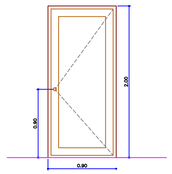

NOMBRE	DIMENSIONES VANO		CANTIDAD	LOCALIZACION	MATERIAL	NOTAS
	A–ANCHO	B–ALTO				
P–1	0,90	2,00	13	ACCESOS PPALES / ESPACIOS – CASETA	ALUMINIO	8 DERECHAS 5 IZQUIERDAS

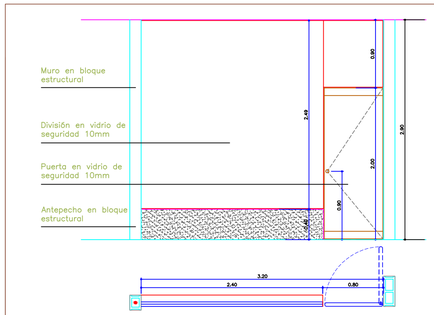

NOMBRE	DIMENSIONES VANO		CANTIDAD	LOCALIZACION	MATERIAL	NOTAS
	A–ANCHO	B–ALTO				
PV1	0,80	2,00	3	ACCESOS Y CASETA	ALUMINIO	VIDRIO DE SEGURIDAD 10MM INCOLORO CON PELICULA DE SEGURIDAD

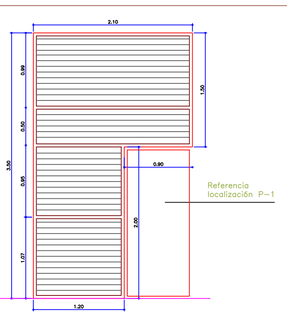

NOMBRE	DIMENSIONES VANO		CANTIDAD	LOCALIZACION	MATERIAL	NOTAS
	A–ANCHO	B–ALTO				
R–5	2,10	3,50	1	ENTRANCE	ALUMINIUM	

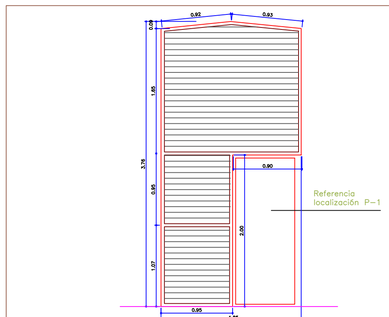

NOMBRE	DIMENSIONES VANO		CANTIDAD	LOCALIZACION	MATERIAL	NOTAS
	A–ANCHO	B–ALTO				
R–6	1,85	3,76	35	0	ALUMINIUM	

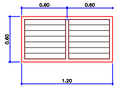

NOMBRE	DIMENSIONES VANO		CANTIDAD	LOCALIZACION	MATERIAL	NOTAS
	A–ANCHO	B–ALTO				
R–7	1,20	0,60	1	CUARTO DE ARCHIVO	ALUMINIUM	

EMBASSY OF THE UNITED STATES
I.N.L. SECTION
BOGOTA , COLOMBIA

WARNING:
This document is the property of the U.S. Government. Further reproduction and/ or distribution is prohibited without the written permission of the I.N.L. Section Colombia.
Information on this document is not to be altered except with the written approval of this office.

SUPERVISED BY:
I.N.L.
INTERNATIONAL NARCOTICS AND LAW ENFORCEMENT SECTION
EMBASSY OF THE UNITED STATES,
BOGOTA, COLOMBIA

COR: Iván Morales

PROJECT DESIGN / MANAGEMENT

FACILITIES FOR COUNTER NARCOTICS POLICE

FLORIDA BLANCA - BUCARAMANGA

Contract/PO No.:

Contract/PO date:

Legends/Remarks

General location

ALL UNITS IN METRIC SYSTEM

Revisions

Rev.No.	Description	Date
1		
2		
3		
4		
5		
6		
7		
8		
9		
10		

Phase:
☒35% ☐60% ☐90% ☐100% ☐AS BUILT

Drawing title:
ARCHITECTURAL
WINDOWS, SCREENS & DOOR SCHEDULE

Drawing file:

Scale: 1:50

Code
A8

Drawing date: April 14, 2014

Designed by: Iván Camilo Cruz

Profession: Architect

Professional ID: 7670059544VLL

Signature: