SCHEMES PROVIDED BY RIOBLANCO MAJOR`S OFFICE. CONTRACTOR WILL REVIEW AS STABLISHED ON SOW

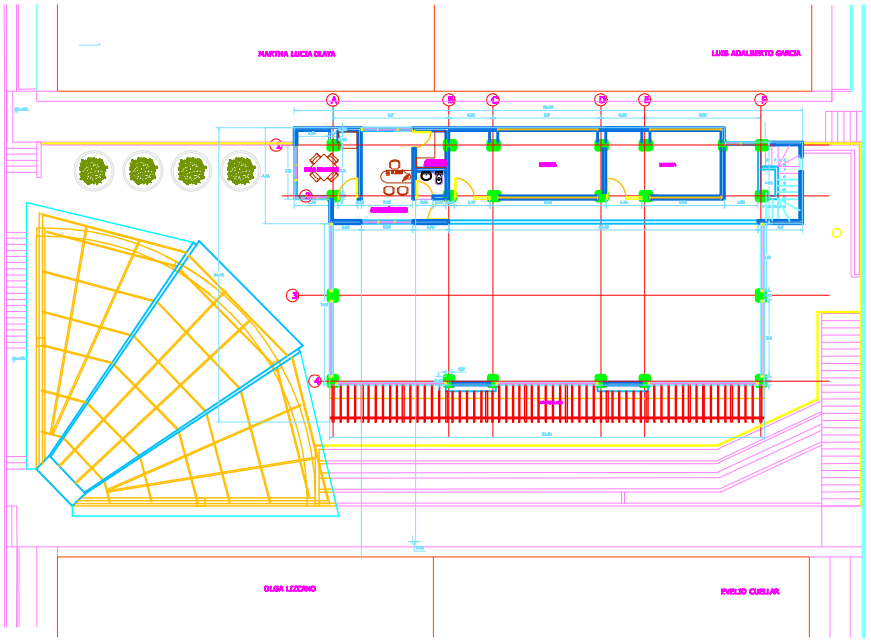

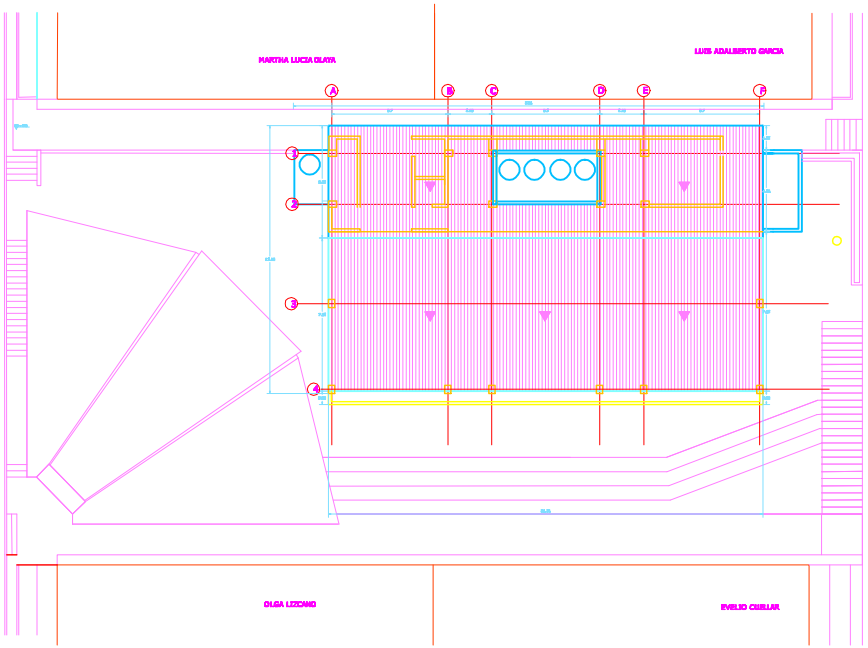

	EMBASSSY UNITED STATES OF AMERICA BOGOTA, COLOMBIA MILGP SECTION	Project COMMUNITY CENTER CONSTRUCTION	Contains GENERAL PLAN VIEW	Requerimient No:
		Place RIOBLANCO - TOLIMA	Scale: 1:100	Date September 2012
				Drawing No. 2 / 4