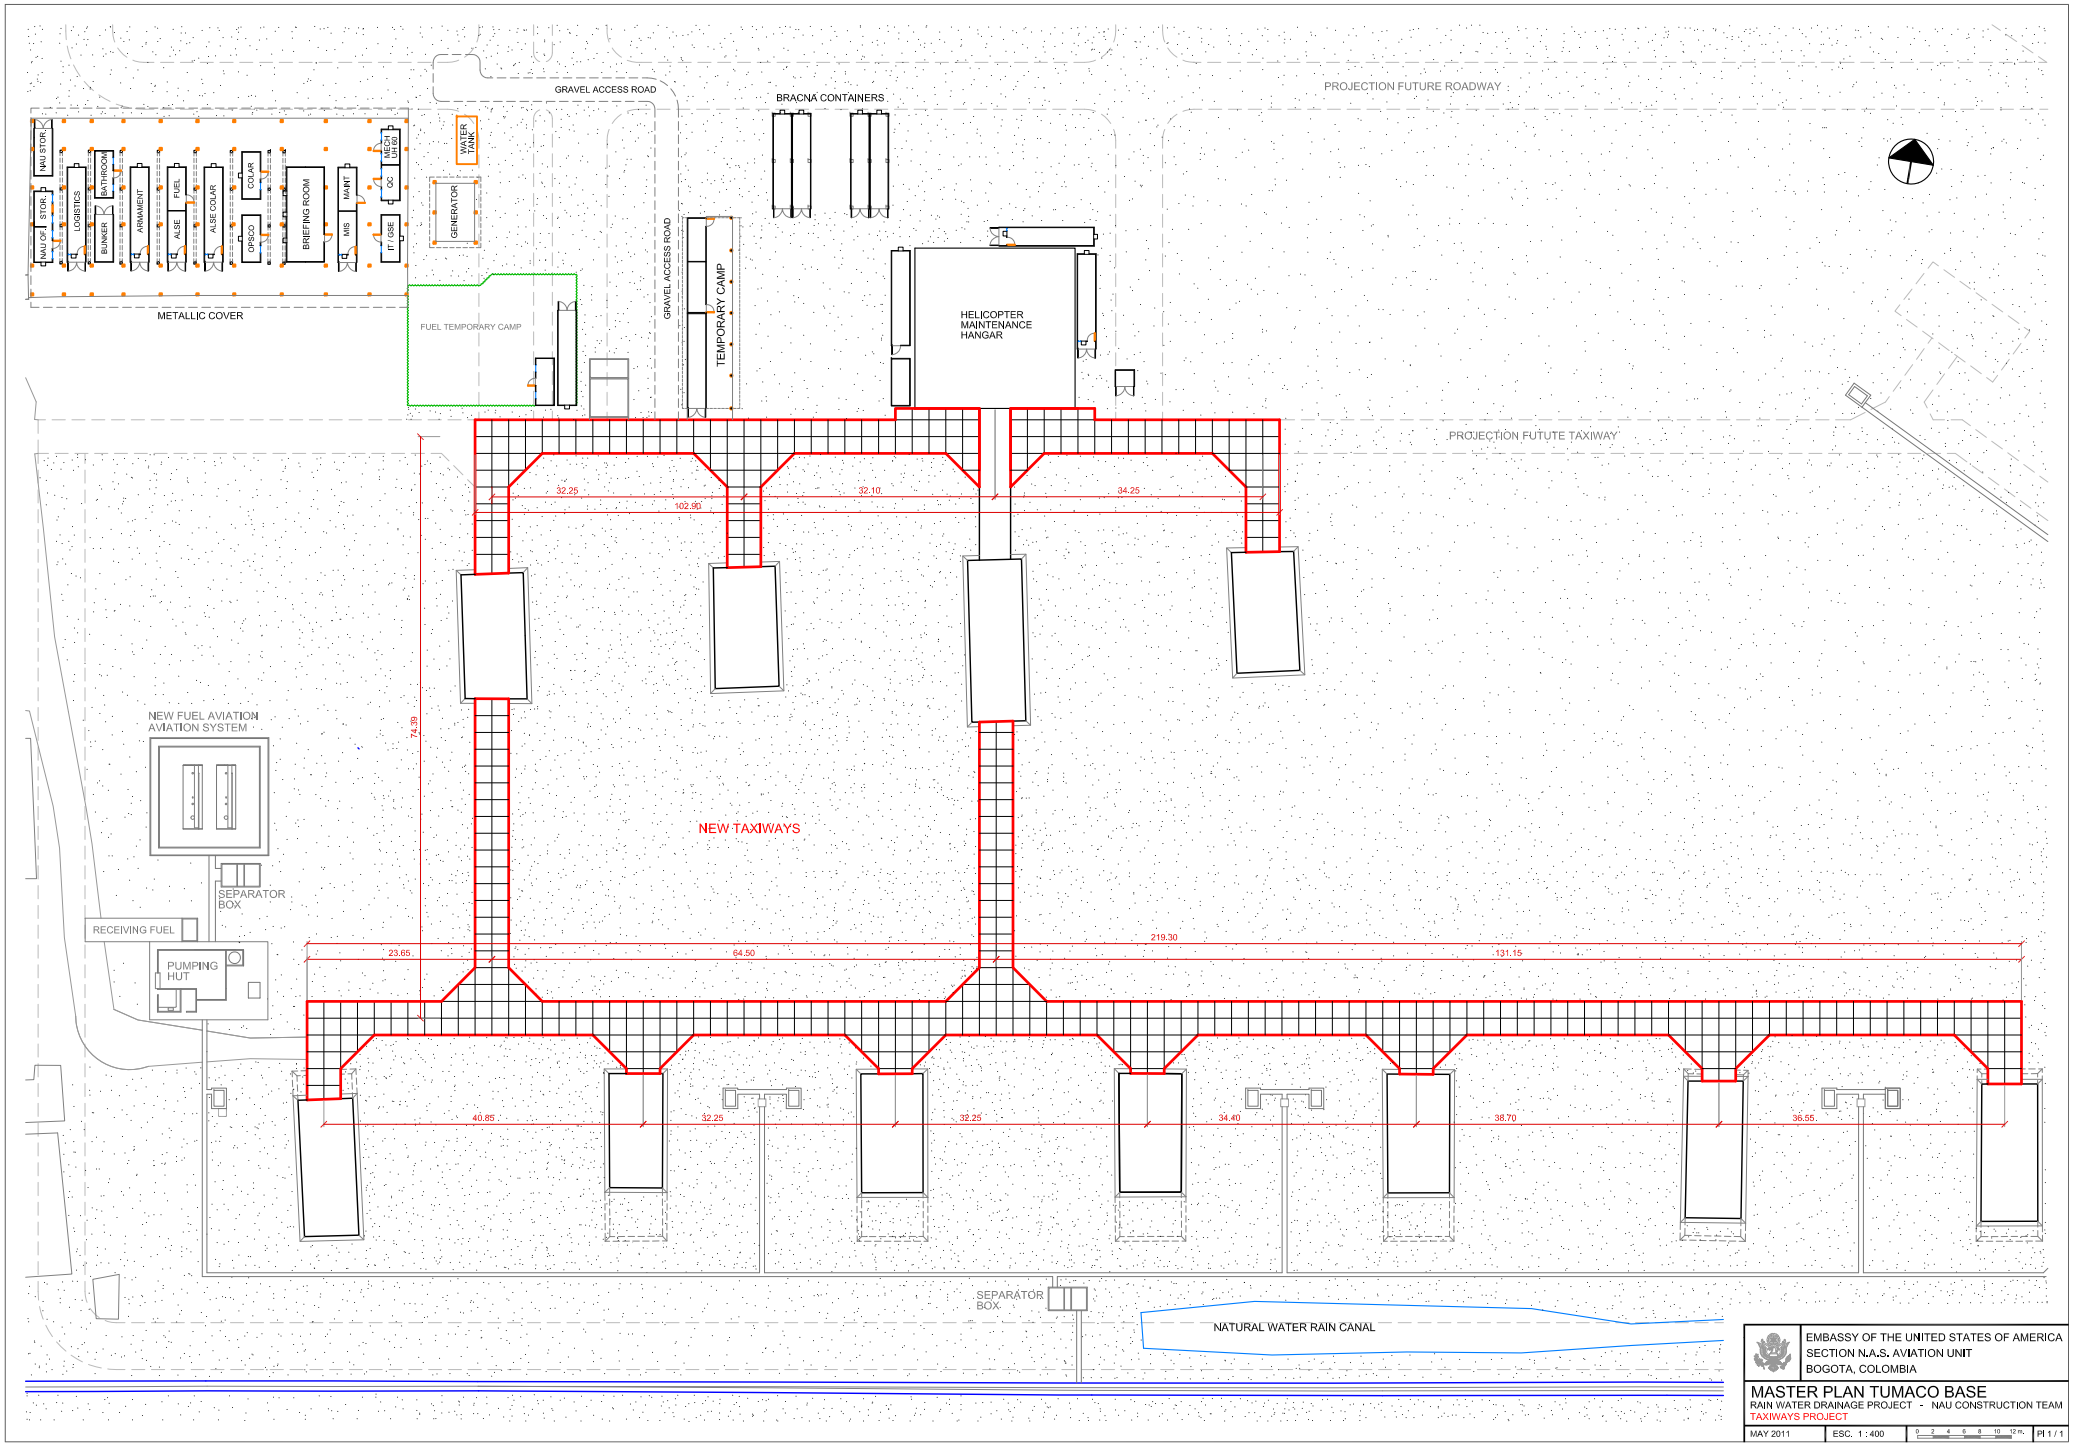

EMBASSY OF THE UNITED STATES OF AMERICA
SECTION N.A.S. AVIATION UNIT
BOGOTA, COLOMBIA

MASTER PLAN TUMACO BASE

RAIN WATER DRAINAGE PROJECT - NAU CONSTRUCTION TEAM

TAXIWAYS PROJECT

MAY 2011	ESC. 1 : 400	0 2 4 6 8 10 12 m.	PI 1 / 1