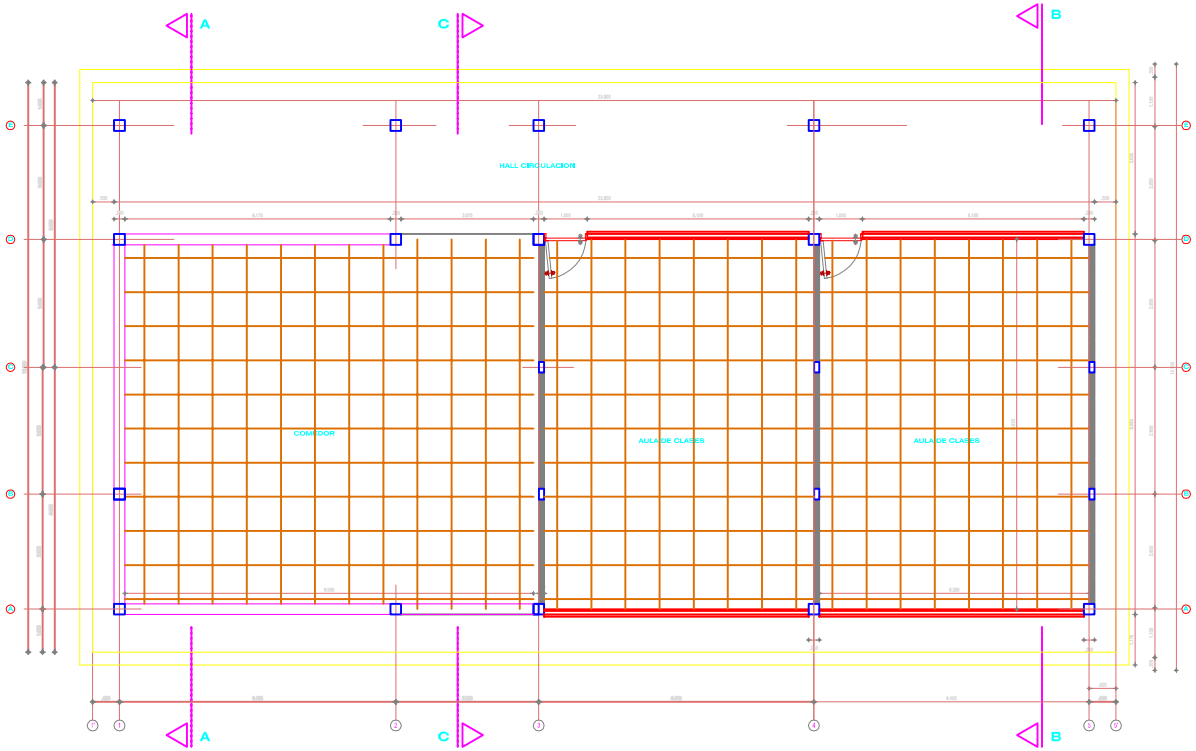

PLANTA ARQUITECTONICA

ESCALA 1:50

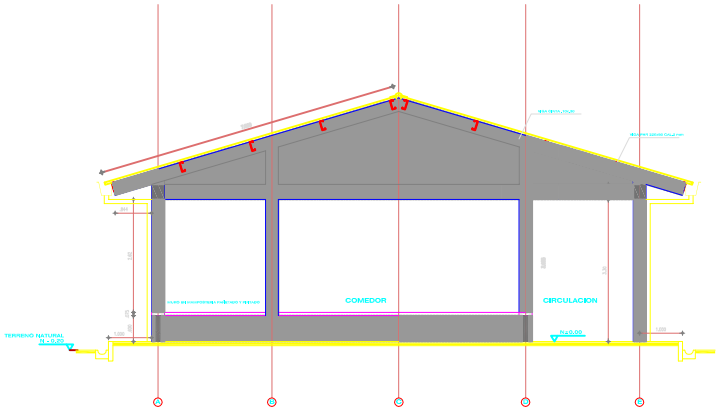

CORTE A-A

ESCALA 1:50

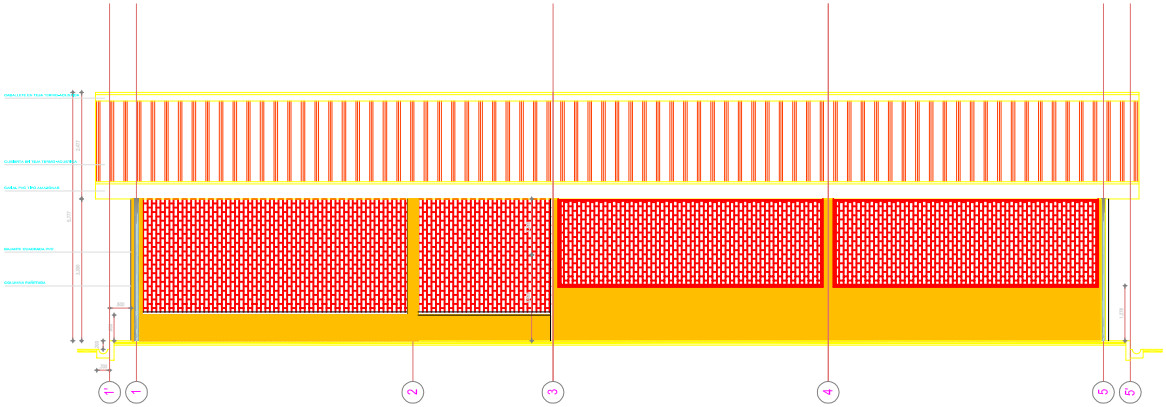

FACHADA POSTERIOR

ESCALA 1:50

	EMBASSSY UNITED STATES OF AMERICA BOGOTA, COLOMBIA MILGP SECTION	Project SCHOOL CAFETERIA CONSTRUCTION	Contains ARCHITECTURAL PLAN VIEW	Requerimient No:
		Place SAN JOSE DE RISARALDA SCHOOL - MUNICIPALITY OF CARTAGENA DEL CHAIRA	Scale: 1:100	Date Mar 2011
				Drawing No. 1 / 5