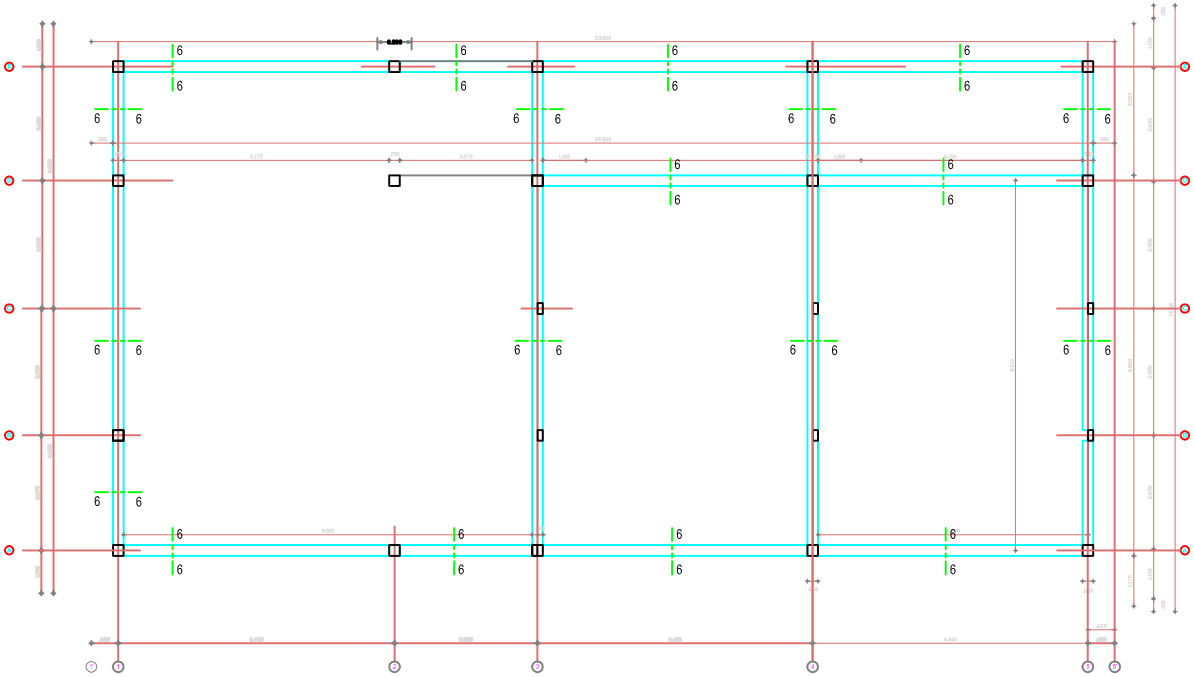

PLANTA VIGAS DE AMARRE
ESCALA 1:50

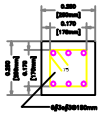

SECC.1-1
ESC.1:10

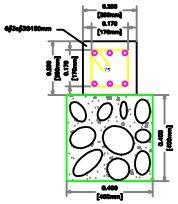

SECC.2-2
ESC.1:10

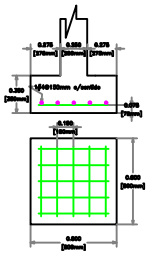

Z1
ESC.1:20

EMBASSSY UNITED STATES OF AMERICA BOGOTA, COLOMBIA MILGP SECTION	Project SCHOOL CAFETERIA CONSTRUCTION	Contains STRUCTURAL DETAILS		Requerimient No:
	Place SAN JOSE DE RISARALDA SCHOOL - MUNICIPALITY OF CARTAGENA DEL CHAIRA	Scale: 1:100		Date Mar 2011
				Drawing No. 4 / 5