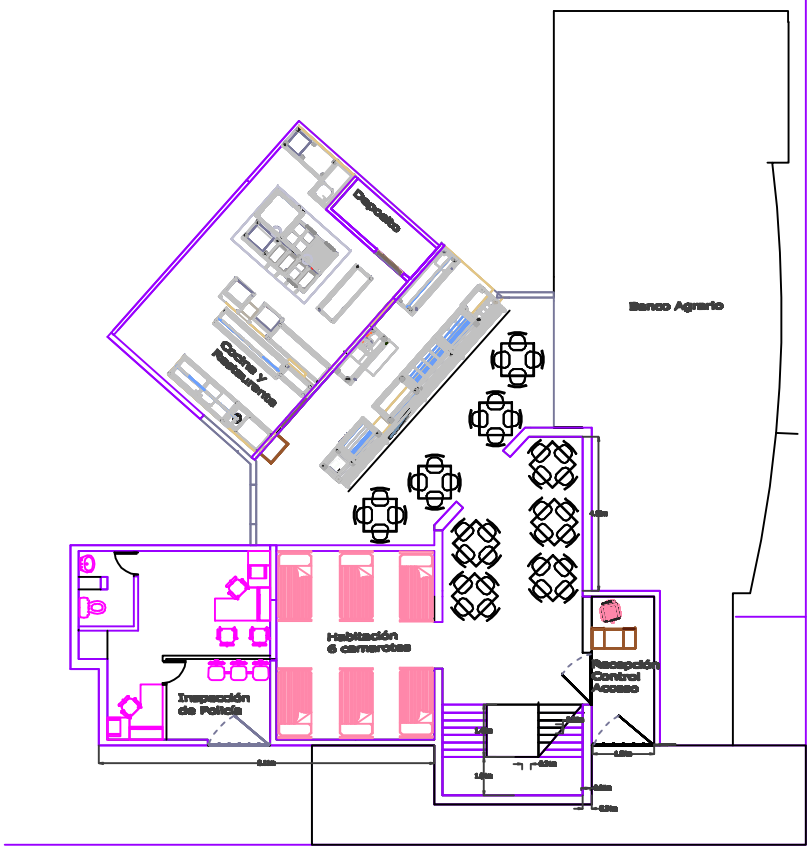

PLANTA PRIMER PISO

SCHEMES PROVIDED BY RIO BLANCO - HERRERA MAJOR'S OFFICE. CONTRACTOR WILL REVIEW AS STABLISHED ON SOW

	EMBASSSY UNITED STATES OF AMERICA BOGOTA, COLOMBIA MILGP SECTION	Project CULTURAL HOUSE FINISHING	Contains DETAILS PLAN VIEW FIRST FLOOR	Requerimient No:
		Place RIO BLANCO - HERRERA,TOLIMA	Scale: 1:100	Date March 2011
				Drawing No. 1 / 2

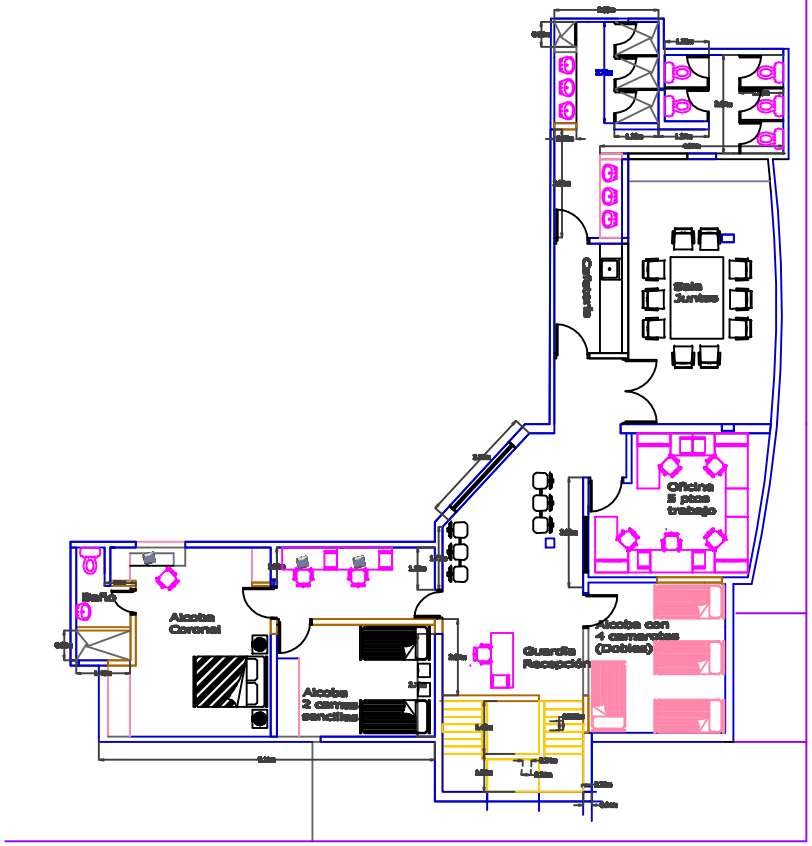

PLANTA SEGUNDO PISO

SCHEMES PROVIDED BY RIO BLANCO - HERRERA MAJOR'S OFFICE. CONTRACTOR WILL REVIEW AS STABLISHED ON SOW

	EMBASSSY UNITED STATES OF AMERICA BOGOTA, COLOMBIA MILGP SECTION	Project CULTURAL HOUSE FINISHING	Contains DETAILS PLAN VIEW SECOND FLOOR	Requerimient No:
		Place RIO BLANCO - HERRERA,TOLIMA	Scale: 1:100	Date March 2011
				Drawing No. 2 / 2