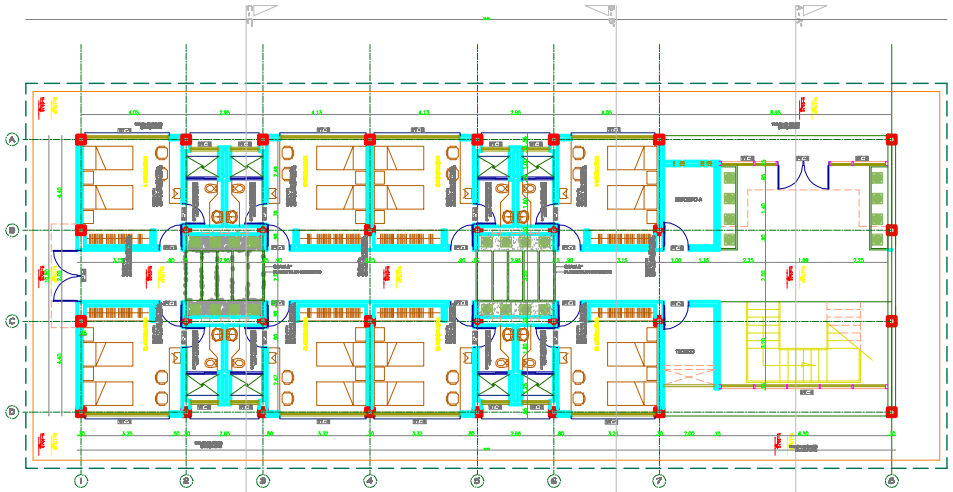

1 PLANTA

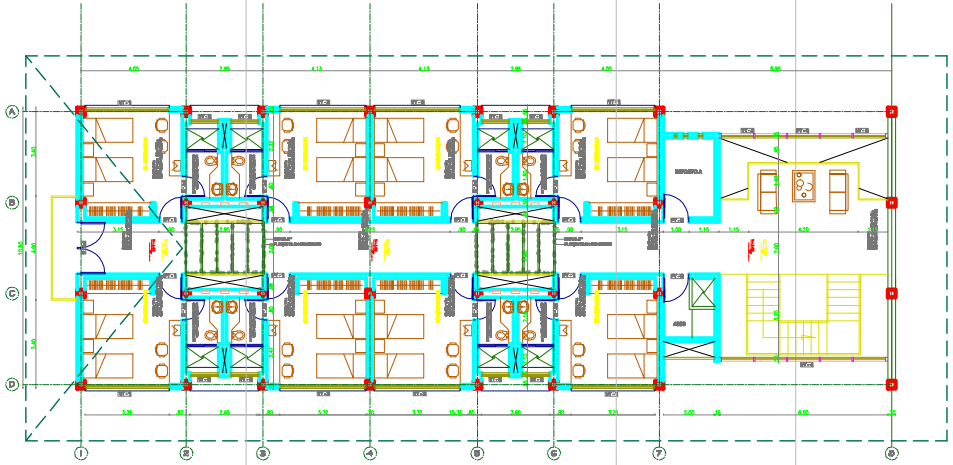

2 PLANTA

SCHEMES PROVIDED BY COLNAV OFFICE.
CONTRACTOR WILL REVIEW AS
STABLISHED ON SOW

	EMBASSSY UNITED STATES OF AMERICA BOGOTA, COLOMBIA MILGP SECTION	Project NCO BARRACK	Contains GENERAL PLAN VIEW	Requerimient No:
		Place MARINE BASE, MALAGANA - BOLIVAR	Scale: 1:200	Date May 2011
				Drawing No. 1 / 7

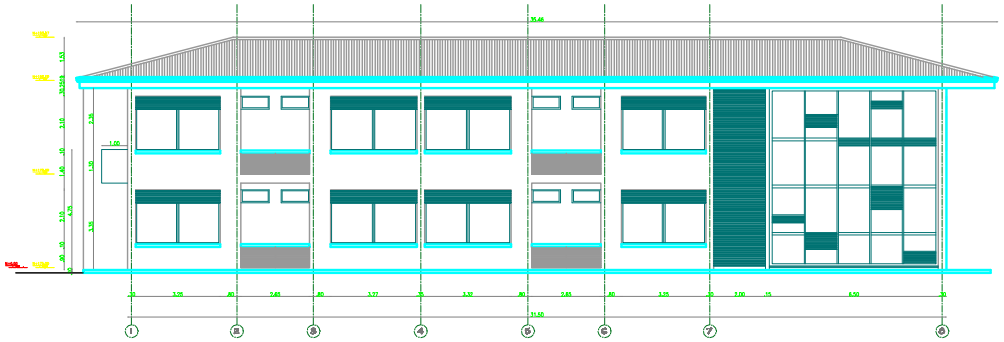

FACHADA SUR

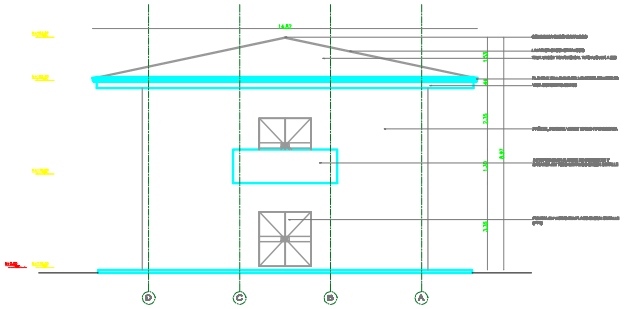

FACHADA ORIENTAL

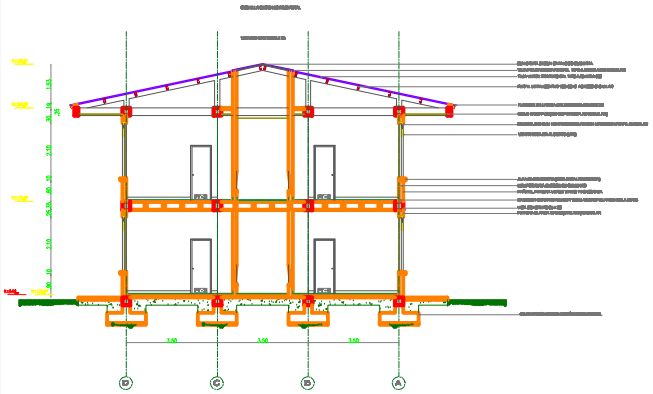

CORTE B - B"

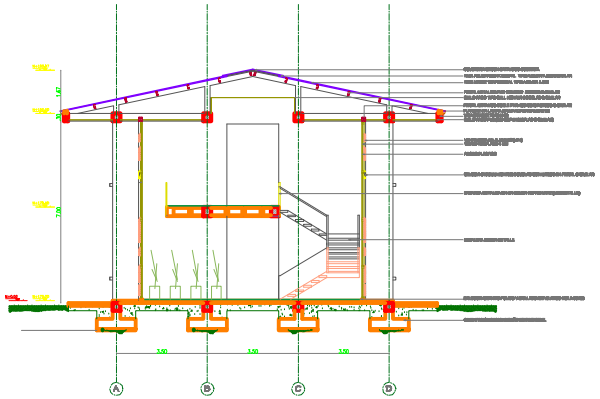

CORTE A - A"

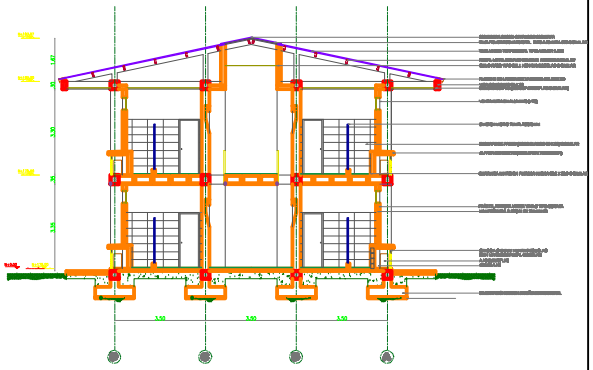

CORTE C - C"

SCHEMES PROVIDED BY COLNAV OFFICE.
CONTRACTOR WILL REVIEW AS
STABLISHED ON SOW

	EMBASSSY UNITED STATES OF AMERICA BOGOTA, COLOMBIA MILGP SECTION	Project NCO BARRACK	Contains FACADES & SECTIONS	Requerimient No:
		Place MARINE BASE, MALAGANA - BOLIVAR	Scale: 1:200	Date May 2011
				Drawing No. 2 / 7

DETALLES CORTE FACHADA

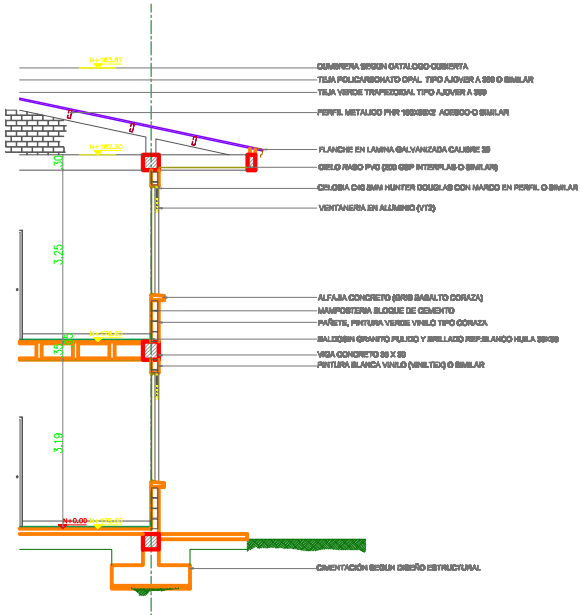

CORTE B : B" (A)

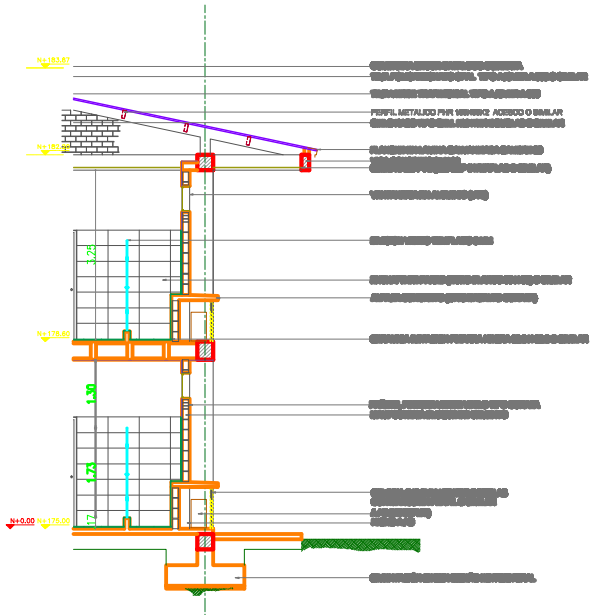

(A) CORTE C : C"

SCHEMES PROVIDED BY COLNAV OFFICE.
CONTRACTOR WILL REVIEW AS
STABLISHED ON SOW

	EMBASSSY UNITED STATES OF AMERICA BOGOTA, COLOMBIA MILGP SECTION	Project NCO BARRACK	Contains FACADES DETAILS	Requerimient No:
		Place MARINE BASE, MALAGANA BOLIVAR	Scale: 1:75	Date May 2011 Drawing No. 3 / 7

DETALLES BAÑO TIPO

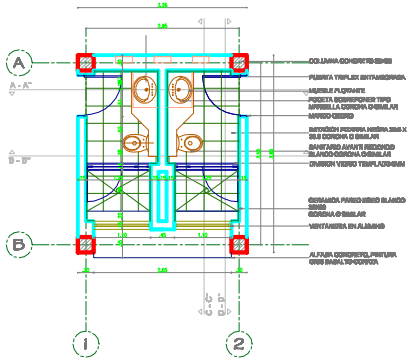

PLANTA BAÑO TIPO

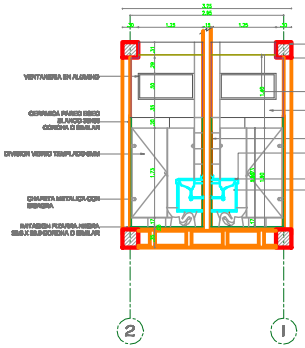

A - A''

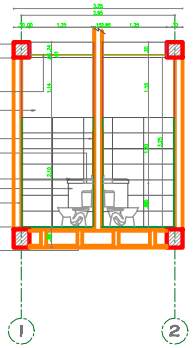

B - B''

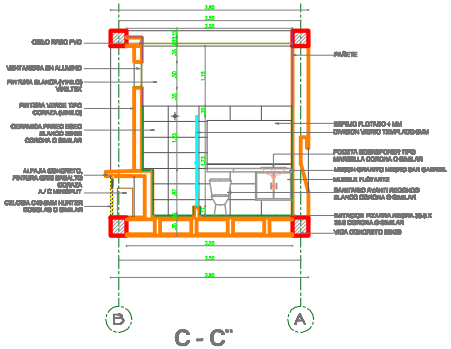

C - C''

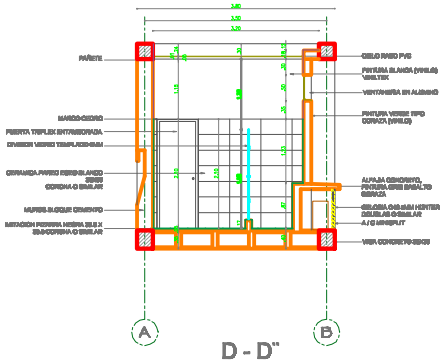

D - D''

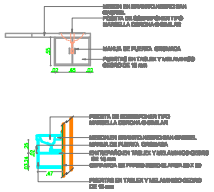

DETALLE MUEBLE FLOTADO

SCHEMES PROVIDED BY COLNAV OFFICE.
CONTRACTOR WILL REVIEW AS
STABLISHED ON SOW

	EMBASSSY UNITED STATES OF AMERICA BOGOTA, COLOMBIA MILGP SECTION	Project NCO BARRACK	Contains BATHROOMS DETAILS	Requerimient No:
		Place MARINE BASE, MALAGANA BOLIVAR	Scale: 1:75	Date May 2011
				Drawing No. 4 / 7

DETALLES PUERTAS Y VENTANAS

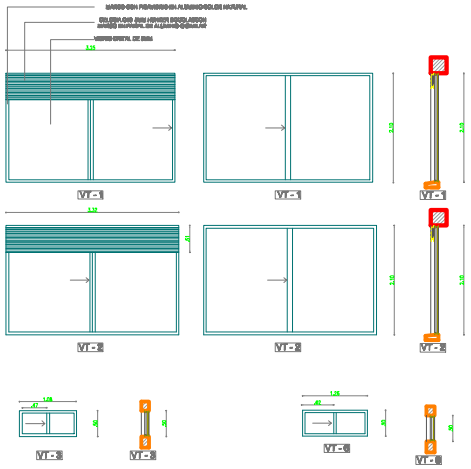

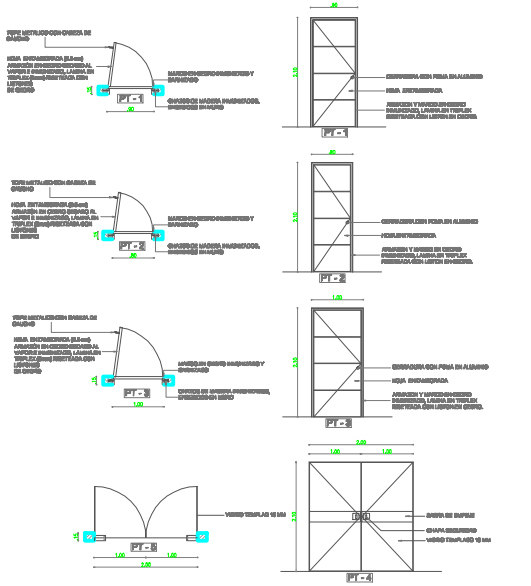

No	DIM (b X h) (m)	AREAS	AREAS t	Cantidad
VT1	3.25 X 2.10	6.82 m2	81.8 m2	12
VT2	3.32 X 2.10	6.97 m2	167.3 m2	24
VT3	1.10 X 0.50	0.55 m2	17.6 m2	32
VT4	6.50 X 7.00	0.55 m2	0.55 m2	1
VT5	6.50 X 7.00	45.5 m2	45.5 m2	1
VT6	1.25 X 0.50	0.62m2	2.48 m2	4
TOTAL			315.2 m2	74
PT1	0.9 X 2.10			36
PT2	0.8 X 2.10			36
PT3	1 X 2.10			4
PT4	2 X 2.10			5
TOTAL				81

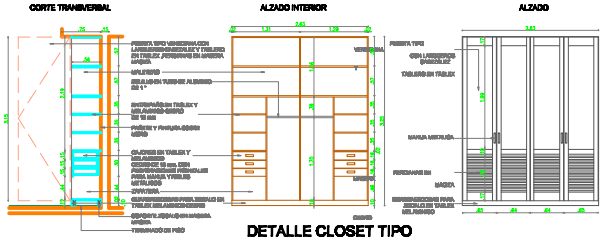

DETALLE CLOSET TIPO

SCHEMES PROVIDED BY COLNAV OFFICE.
CONTRACTOR WILL REVIEW AS
STABLISHED ON SOW

EMBASSSY UNITED STATES OF AMERICA BOGOTA, COLOMBIA MILGP SECTION	Project NCO BARRACK	Contains DOORS AND WINDOWS DETAILS	Requerimient No:
	Place MARINE BASE, MALAGANA BOLIVAR	Scale: 1:75	Date May 2011
			Drawing No. 5 / 7

DETALLES VENTANALES

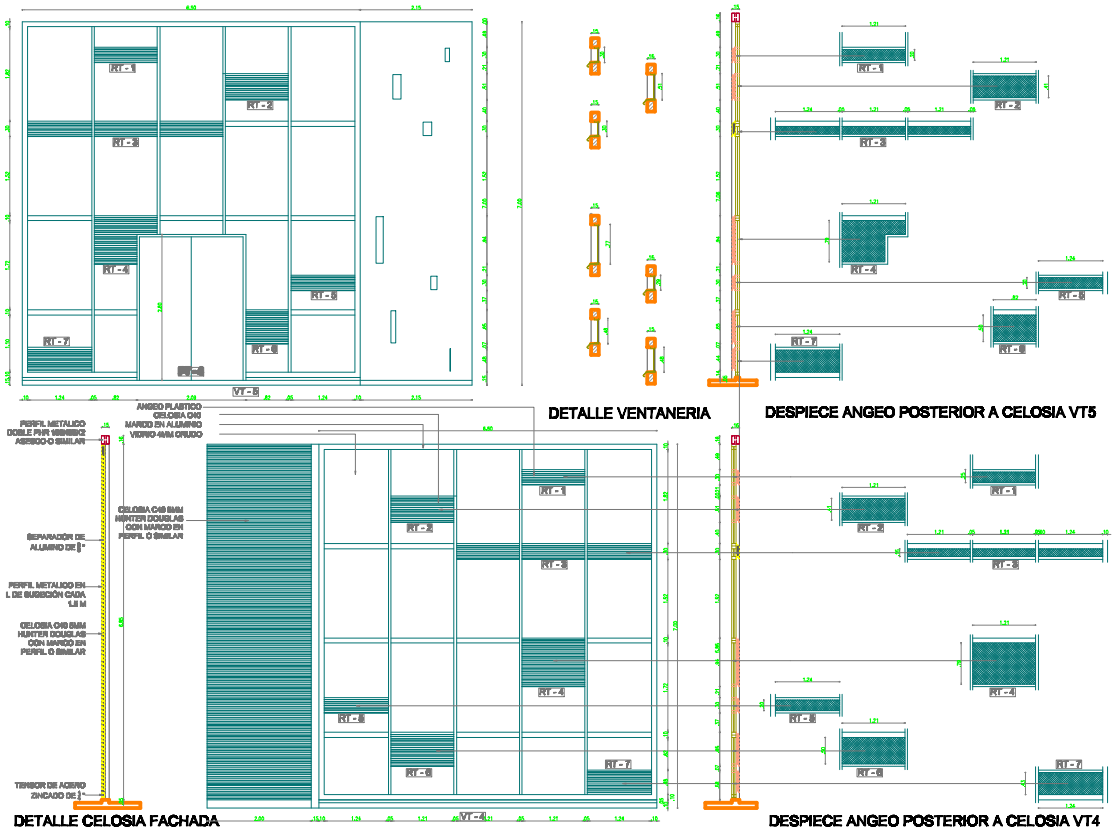

SCHEMES PROVIDED BY COLNAV OFFICE.
CONTRACTOR WILL REVIEW AS
STABLISHED ON SOW

	EMBASSSY UNITED STATES OF AMERICA BOGOTA, COLOMBIA MILGP SECTION	Project NCO BARRACK	Contains WINDOWS DETAILS	Requerimient No:
		Place MARINE BASE, MALAGANA BOLIVAR	Scale: 1:75	Date May 2011
				Drawing No. 6 / 7

DETALLES ESCALERA Y BARANDAS

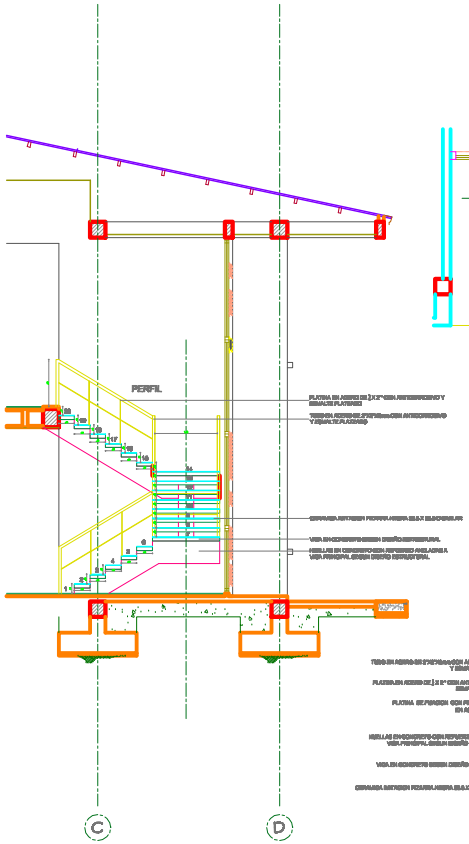

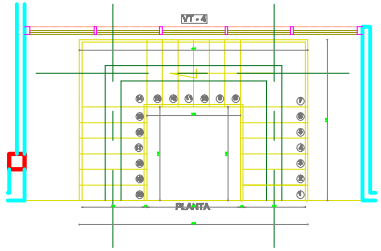

DETALLE BARANDA BALCON

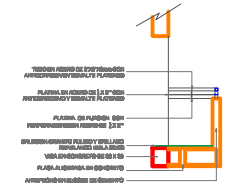

DETALLE VIGA ESCALERA EN CORTE

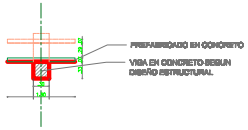

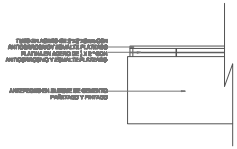

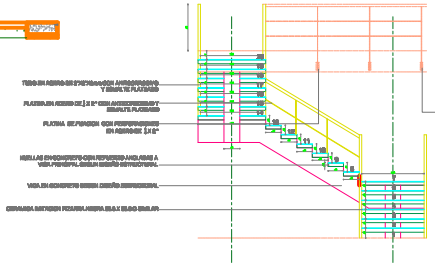

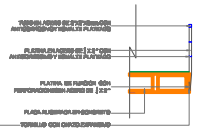

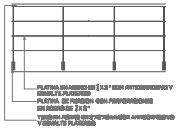

SCHEMES PROVIDED BY COLNAV OFFICE.
CONTRACTOR WILL REVIEW AS
STABLISHED ON SOW

	EMBASSSY UNITED STATES OF AMERICA BOGOTA, COLOMBIA MILGP SECTION	Project NCO BARRACK	Contains STAIRS DETAILS	Requerimient No:
		Place MARINE BASE, MALAGANA BOLIVAR	Scale: 1:75	Date May 2011
				Drawing No. 7 / 7