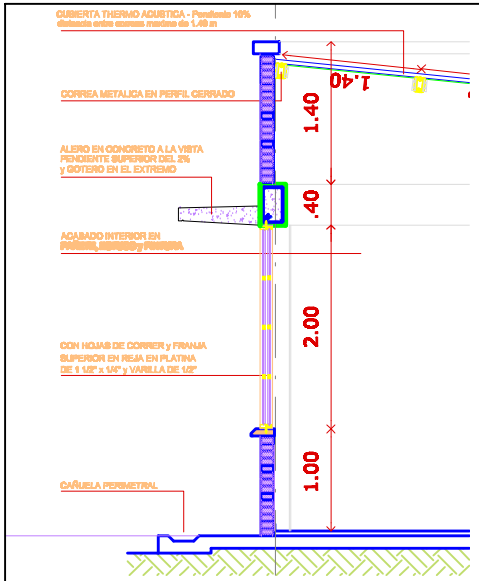

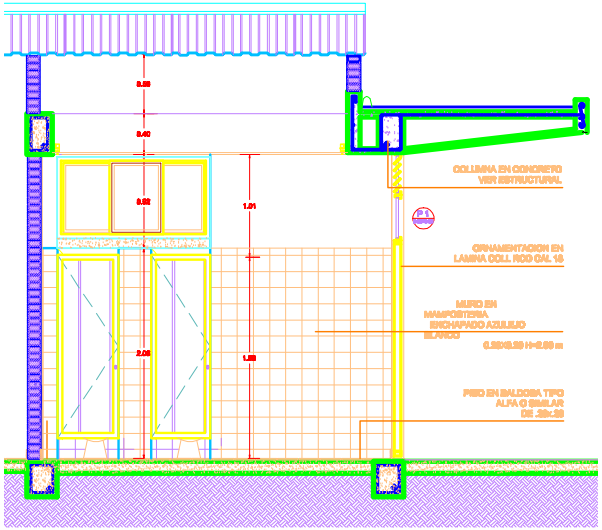

DETALLE CORTE A - A
ESCALA 1 : 20

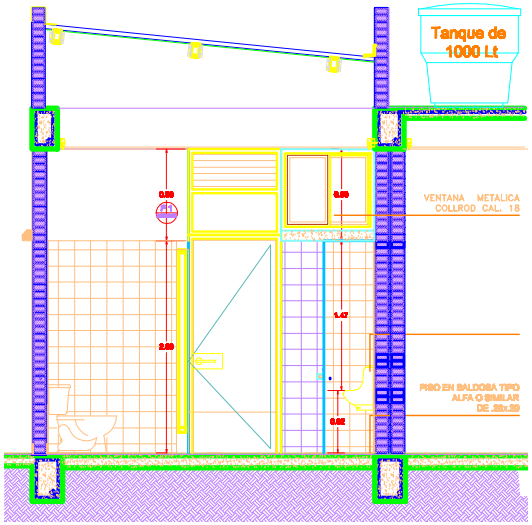

DETALLE CORTE B - B
ESCALA 1 : 20

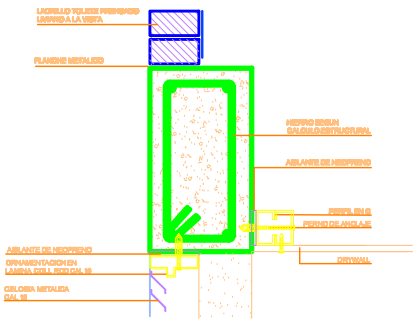

DETALLES DE ANCLAJE A LA VIGA
ESCALA 1 : 5

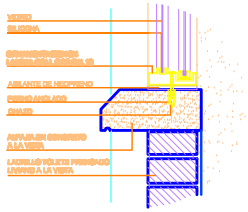

DETALLE ALFAJIA
ESCALA 1 : 5

SCHEMES PROVIDED BY RIOBLANCO MAJOR'S OFFICE. CONTRACTOR WILL REVIEW AS STABLISHED ON SOW

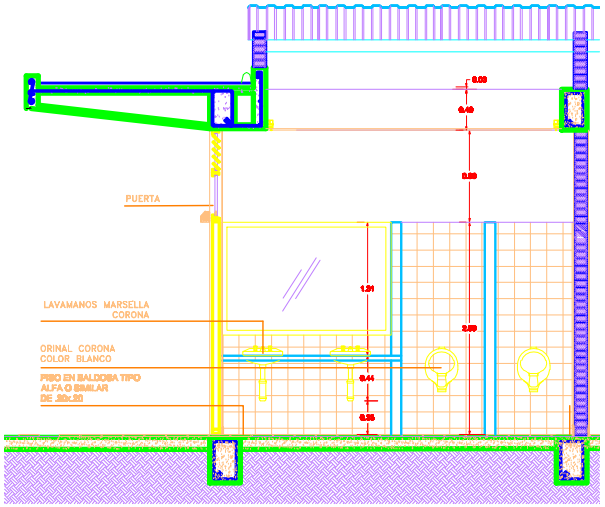

DETALLE CORTE C - C
ESCALA 1 : 20

	EMBASSSY UNITED STATES OF AMERICA BOGOTA, COLOMBIA MILGP SECTION	Project CLASSROM & RESTROOM FACILITY CONSTRUCTION	Contains GENERAL DETAILS	Requerriment No:
		Place LA LINDOZA SCHOOL, RIOBLANCO - TOLIMA	Scale:	Date June 2012
				Drawing No. 1 / 2