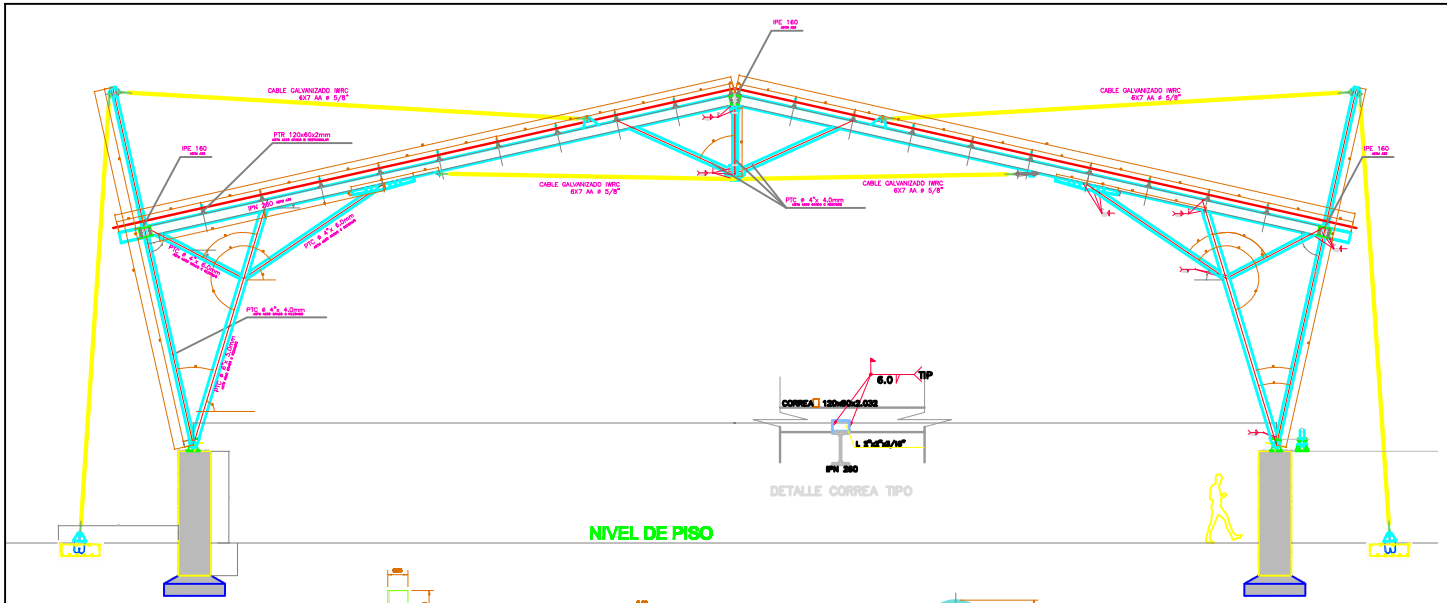

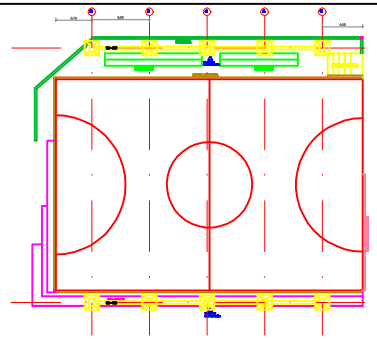

PERFIL C
TUBO 6"x 5.00mm

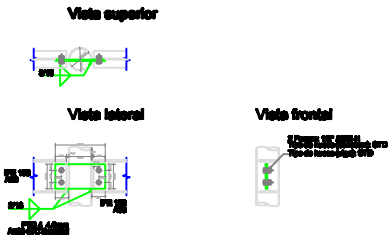

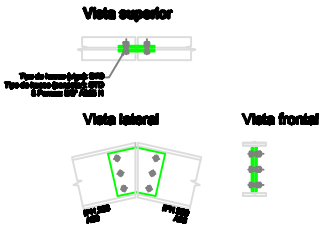

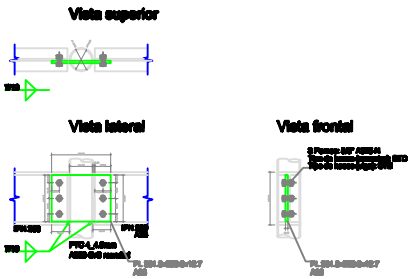

SCHEMES PROVIDED BY RIOBLANCO MAJOR'S OFFICE. CONTRACTOR WILL REVIEW AS STABLISHED ON SOW

	EMBASSSY UNITED STATES OF AMERICA BOGOTA, COLOMBIA MILGP SECTION	Project CANOPY CONSTRUCTION	Contains GENERAL PLAN VIEW	Requerimient No:
		Place SPORT COMPLEX, RIOBLANCO - TOLIMA	Scale: 1:100	Date June 2012
				Drawing No. 1 / 2