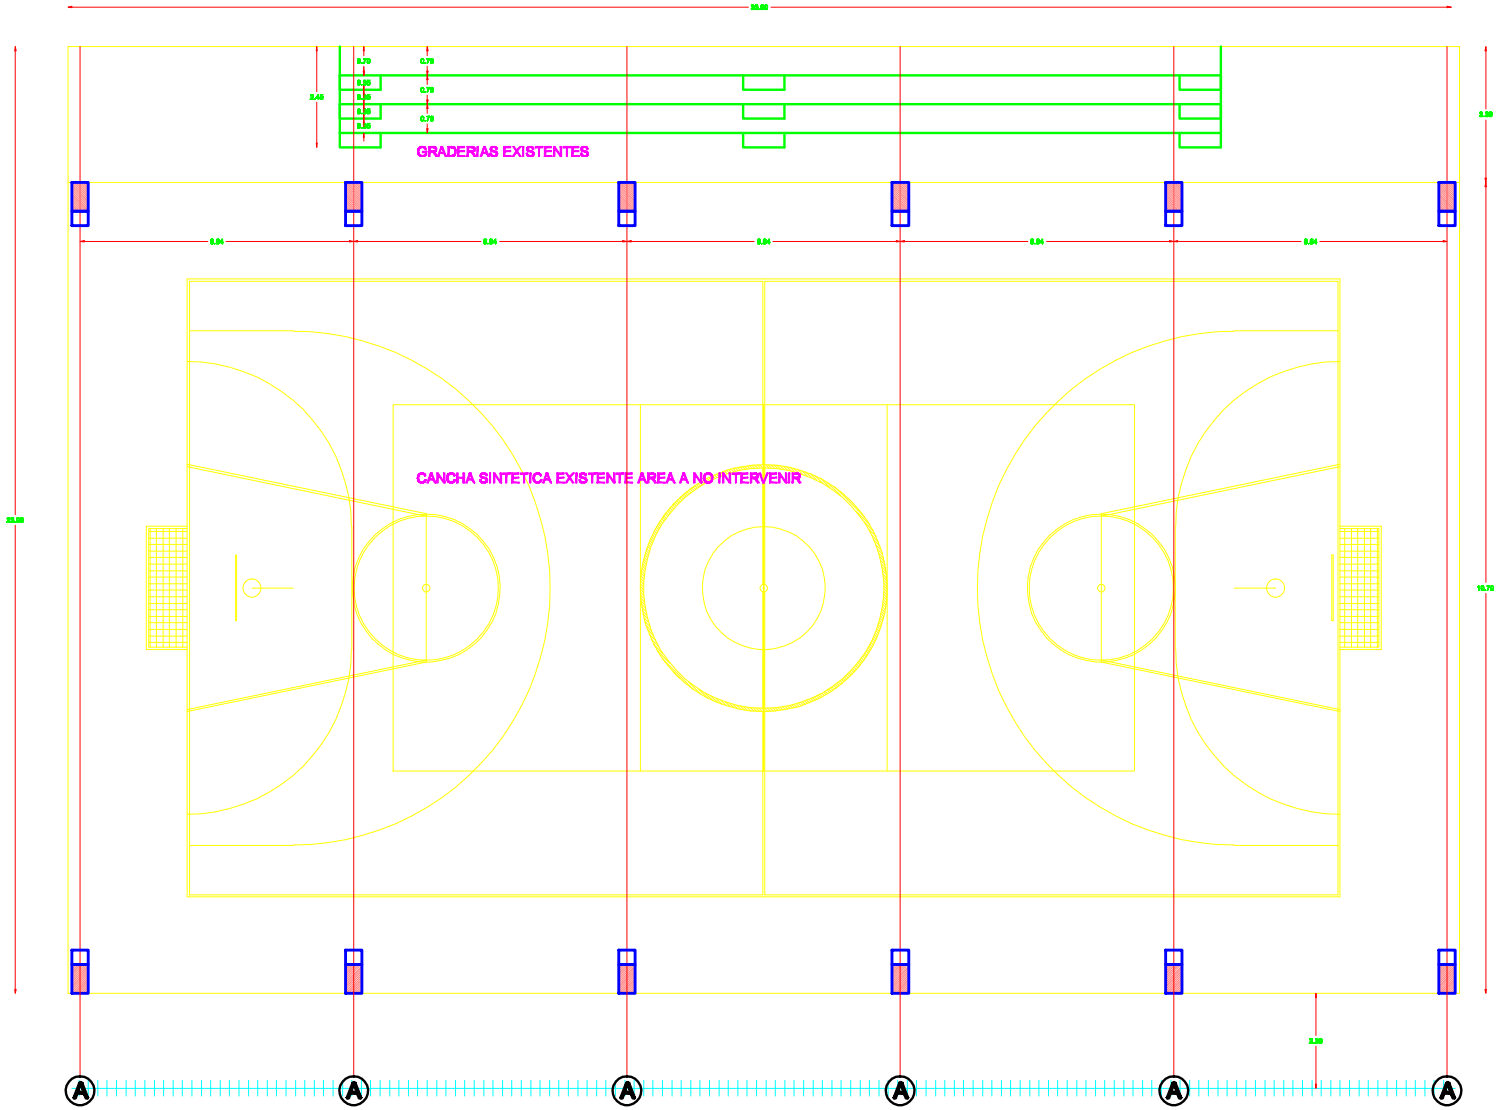

THOSE DRAWINGS HAVE BEEN PROVIDED BY MAYOR'S OFFICE OF PLANADAS
THE CONTRACTOR SHALL REVIEW ALL OF THEM, AND PROVIDE A SET OF
DRAWINGS FOR CONSTRUCTION FULFILLING THE SCOPE OF WORKS,
THE APPROPIATED COLOMBIAN CONSTRUCTION REGULATIONS AND STANDARDS

	EMBASSSY UNITED STATES OF AMERICA BOGOTA, COLOMBIA MILGP SECTION	Project SHELTER CONSTRUCTION	Contains COURT YARD PLAN VIEW	Requerimient No:
		Place GAITANIA, MUNICIPALITY OF PLANADAS	Scale: 1:100	Date JUN 2012
				Drawing No. 1 / 4