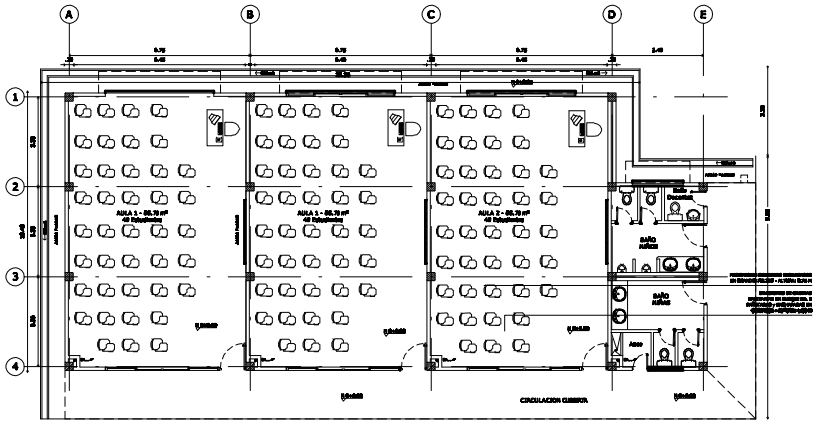

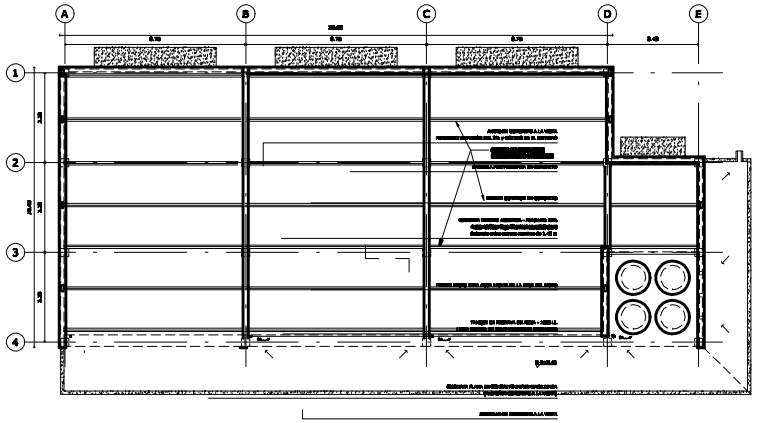

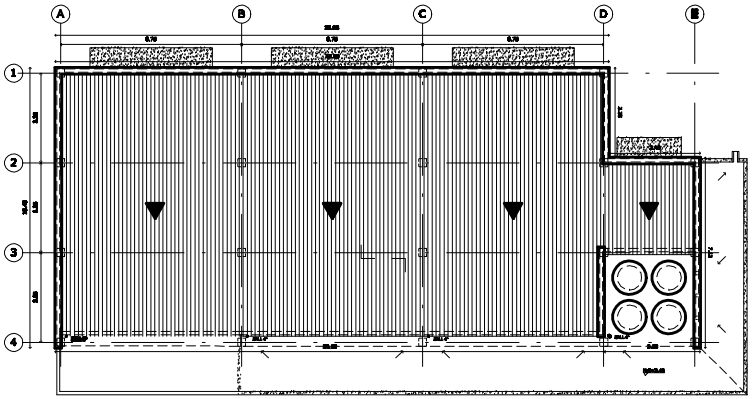

SCHEMES PROVIDED BY RIOBLANCO MAJOR'S OFFICE. CONTRACTOR WILL REVIEW AS STABLISHED ON SOW

	EMBASSSY UNITED STATES OF AMERICA BOGOTA, COLOMBIA MILGP SECTION	Project CLASSROM & RESTROOM FACILITY CONSTRUCTION	Contains GENERAL PLAN VIEW	Requerimient No:
		Place LA LINDOZA SCHOOL, RIOBLANCO - TOLIMA	Scale: 1:100	Date June 2012 Drawing No. 1 / 2