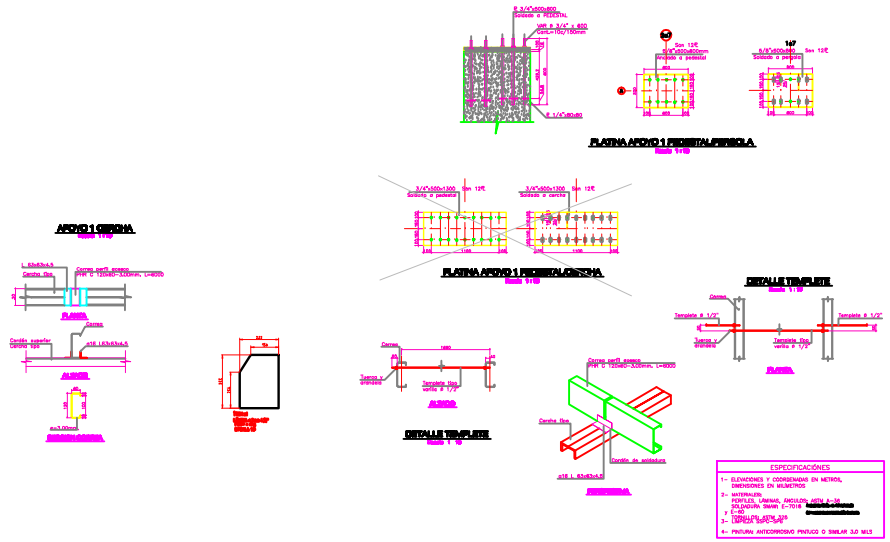

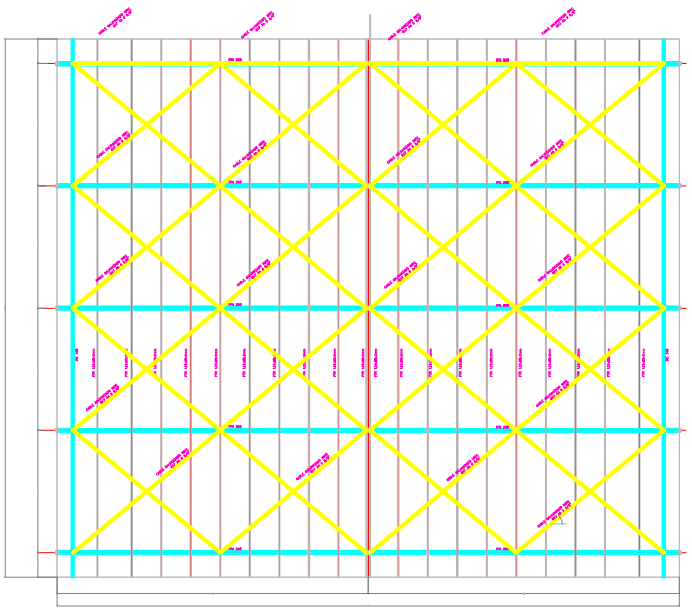

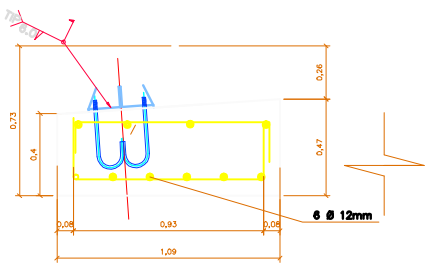

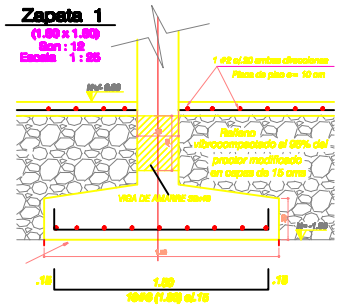

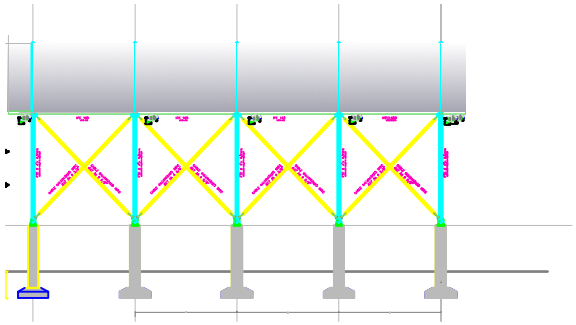

SCHEMES PROVIDED BY RIOBLANCO MAJOR'S OFFICE. CONTRACTOR WILL REVIEW AS STABLISHED ON SOW

	EMBASSSY UNITED STATES OF AMERICA BOGOTA, COLOMBIA MILGP SECTION	Project CANOPY CONSTRUCTION	Contains SECTIONS, DETAILS	Requerimient No:
		Place SPORT COMPLEX, RIOBLANCO - TOLIMA	Scale: 1:100	Date June 2012
				Drawing No. 2 / 2