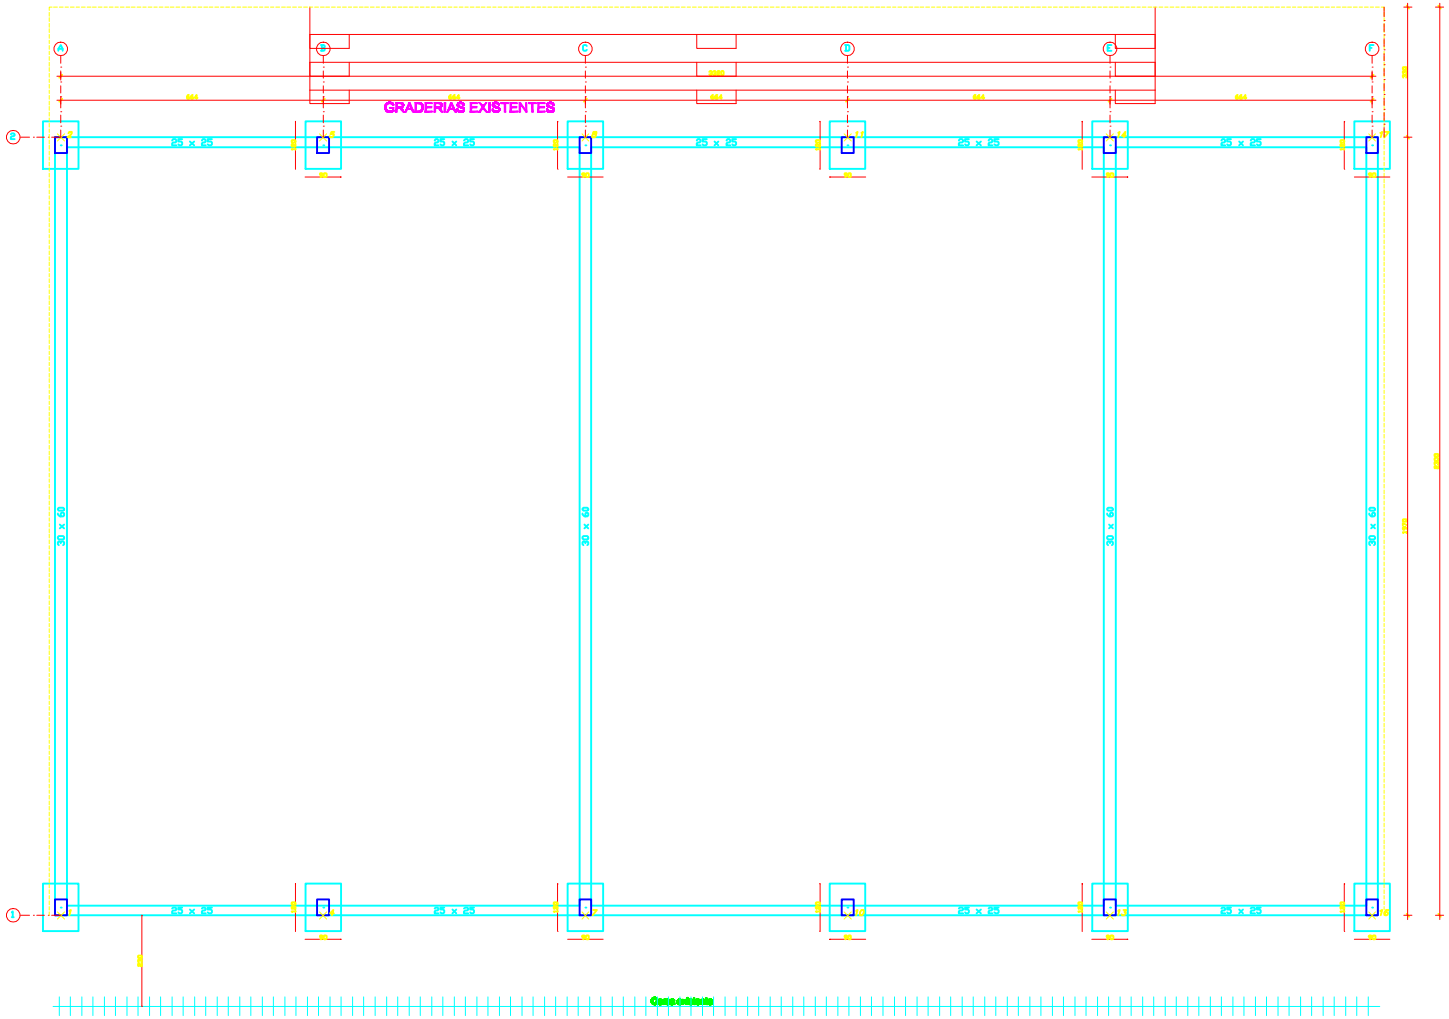

PLANTA CIMIENTOS
Piso 0 (N-100)
Esc. 1:75

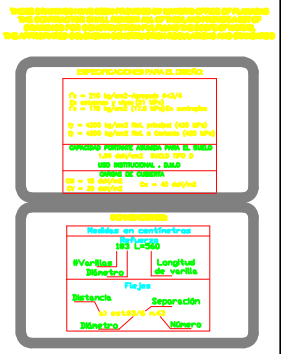

EMBASSSY UNITED STATES OF AMERICA BOGOTA, COLOMBIA MILGP SECTION	**Project** SHELTER CONSTRUCTION	**Contains** FOUNDATION PLAN VIEW	**Requerimient No:**
	Place GAITANIA, MUNICIPALITY OF PLANADAS	**Scale:** 1:75	**Date** JUN 2012
			Drawing No. 2 / 4