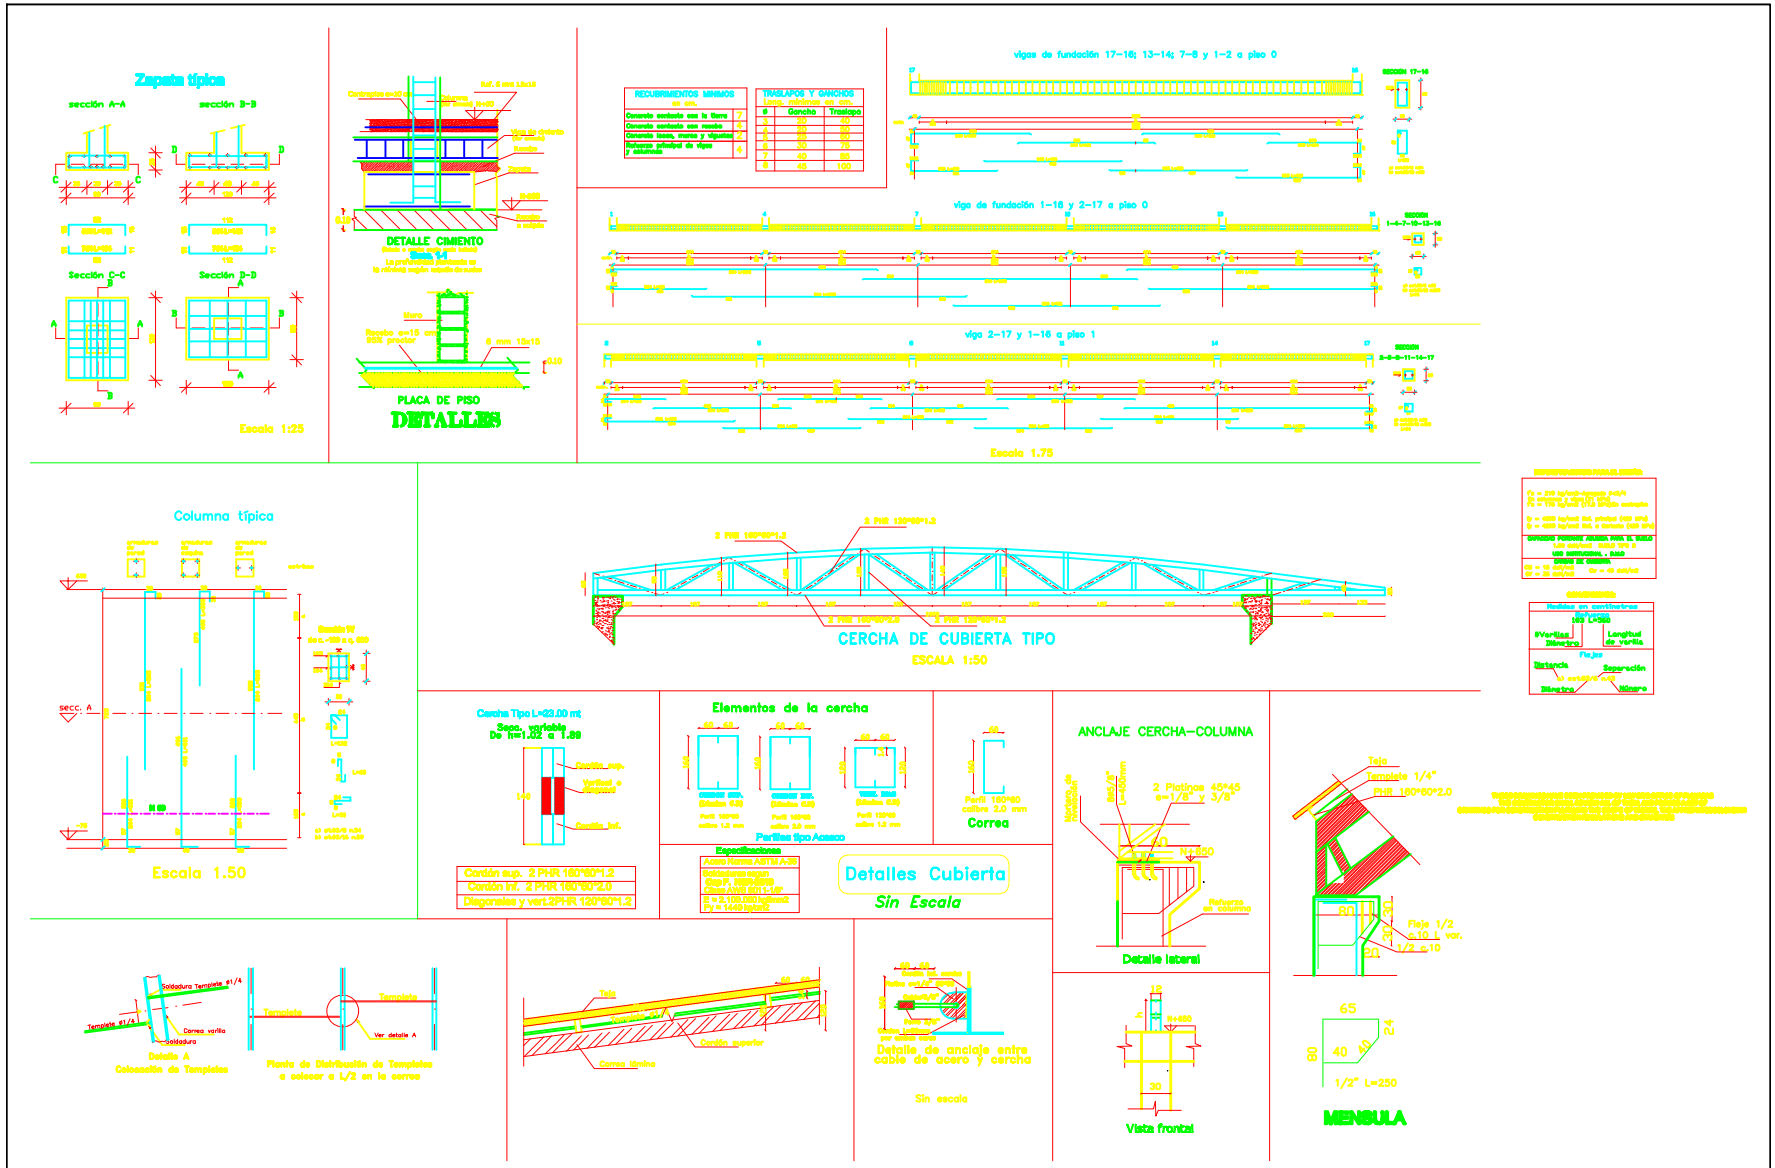


| | | | |
|---|---|---|---|
| EMBASSSY UNITED STATES OF AMERICA BOGOTA, COLOMBIA | **Project** SHELTER CONSTRUCTION | **Contains** STRUCTURAL DETAILS | **Requerimient No:** |
| | **Place** GAITANIA, MUNICIPALITY OF PLANADAS | **Scale:** AS INDICATED | **Date** JUN 2012 |
| MILGP SECTION | | | **Drawing No.** 4 / 4 |