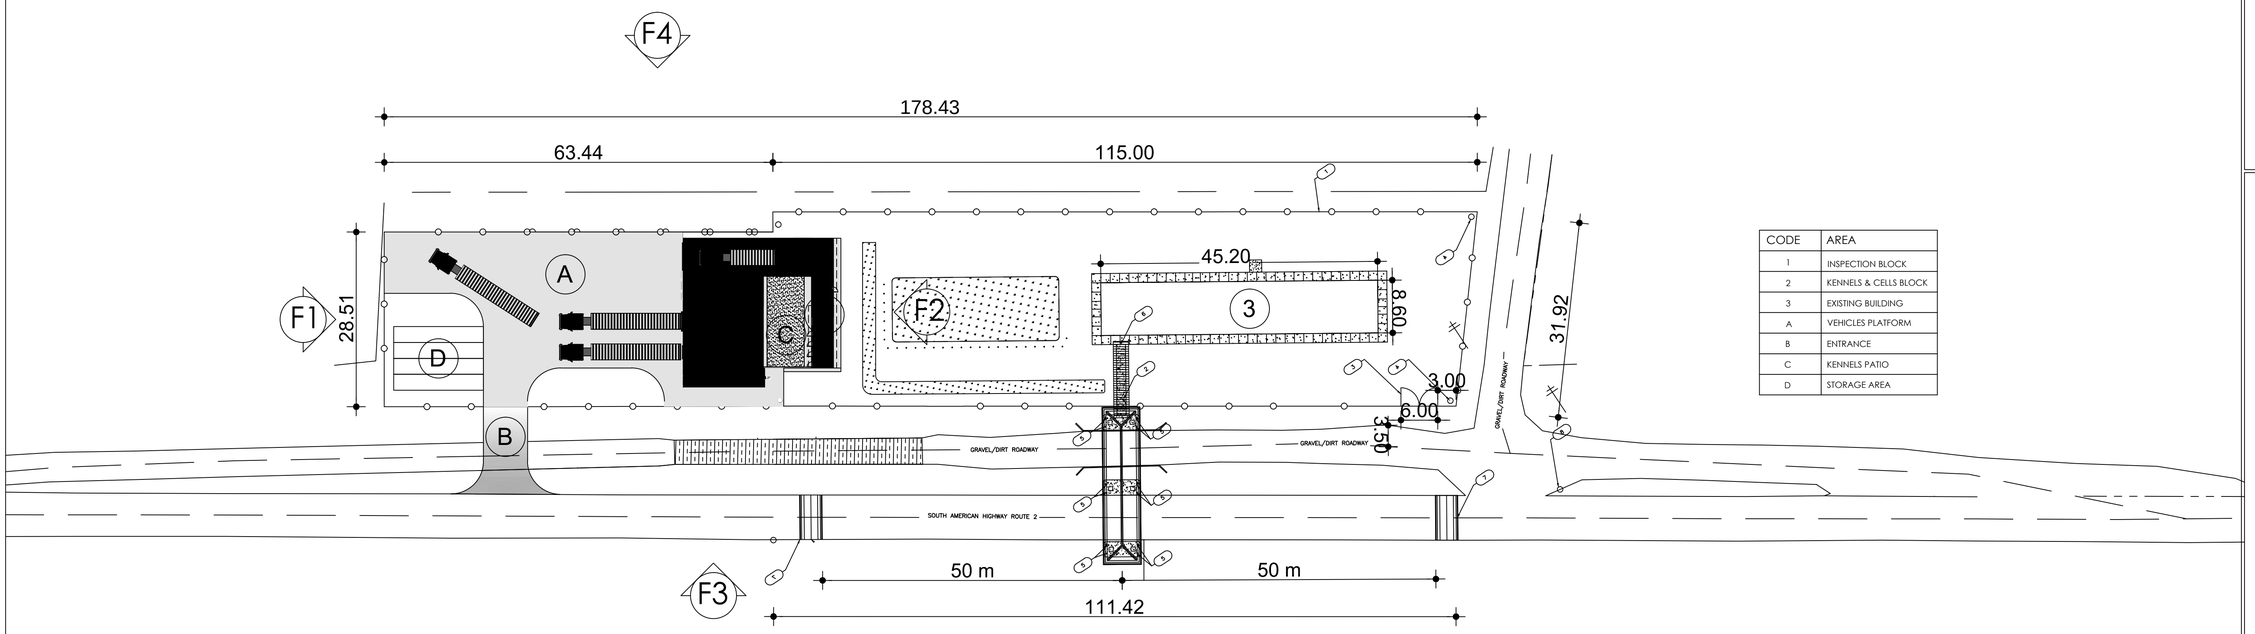

CODE	AREA
1	INSPECTION BLOCK
2	KENNELS & CELLS BLOCK
3	EXISTING BUILDING
A	VEHICLES PLATFORM
B	ENTRANCE
C	KENNELS PATIO
D	STORAGE AREA

SITE PLAN

SCALE:_____1:500

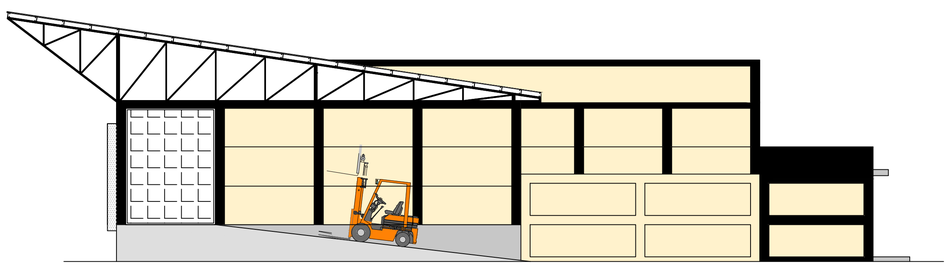

F3 RIGHT VIEW

SCALE:_____1:100

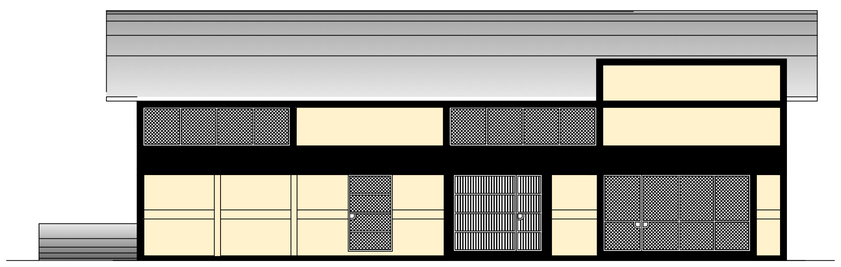

F2 REAR VIEW

SCALE:_____1:100

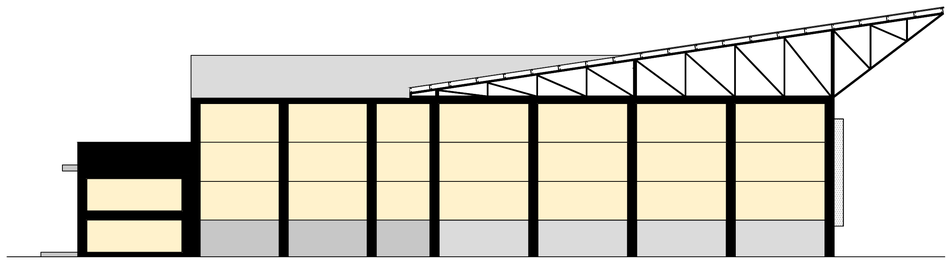

F4 LEFT VIEW

SCALE:_____1:100

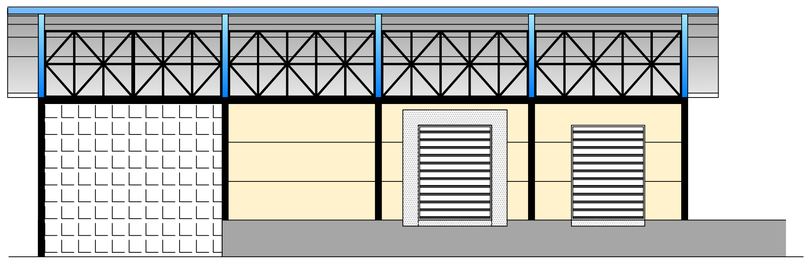

F1 FRONTAL VIEW

SCALE:_____1:100

NARCOTICS AFFAIRS OFFICE - COSTA RICA

SECONDARY INSPECTION SITE FOR
KM35 – COSTA RICA POLICE

DESCRIPTION:
ARHITECTURAL DESIGN
SITE PLAN
SECTIONS & ELEVATIONS

UNITS: METERS
VERSION: 01
CODE: 0001
DATE: FEBRUARY– 2013
DRAWN BY: MARIO NARVAEZ

SCALE: LISTED
ACAD FILE DWG: SECOND INSPECT ARCH.dwg
SHEET #: A-1
TOTAL SHEETS: 4

PROJECT COORDINATOR: MARIO NARVAEZ
NAS ENGINEER

NAD ACCEPTANCE: MARCELYN SANCHEZ
NARCOTICS AFFAIRS OFFICE

ACCEPTED BY: POLICE REPRESENTATIVE NAME
POLICE REPRESENTATIVE

PROFESSIONAL RESPONSIBLE: CONTRACTOR NAME
CONSTRUCTION RESPONSIBLE

LOCAL AUTHORITIES APPROVALS: