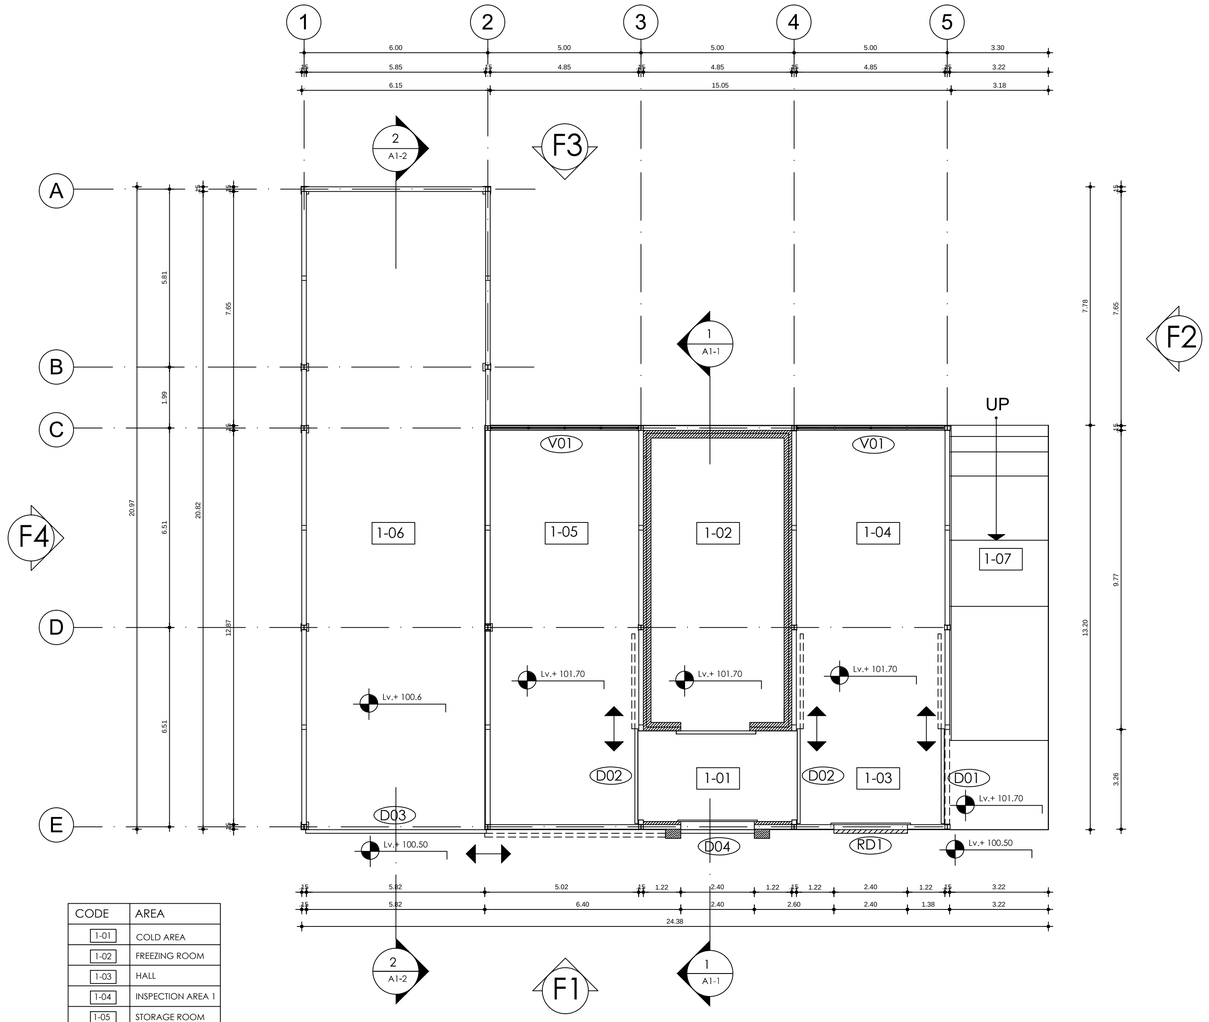

CODE	AREA
1-01	COLD AREA
1-02	FREEZING ROOM
1-03	HALL
1-04	INSPECTION AREA 1
1-05	STORAGE ROOM
1-06	INSPECTION AREA 2
1-07	RAMP

PLAN VIEW

SCALE:_____1:100

F1 FRONTAL VIEW

SCALE:_____1:100

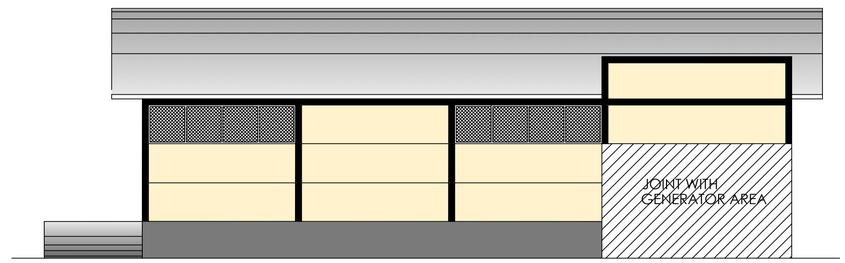

F3 REAR VIEW

SCALE:_____1:100

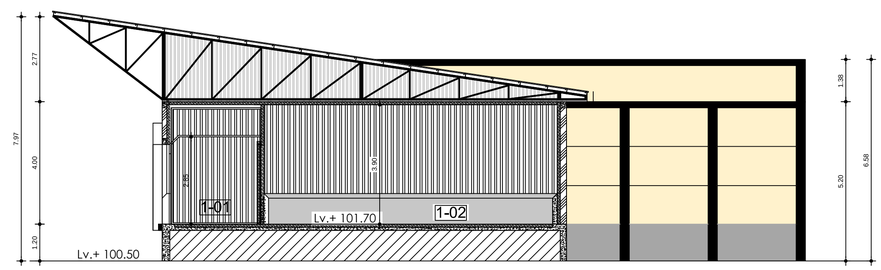

1 A1-1 SECTION 1

SCALE:_____1:100

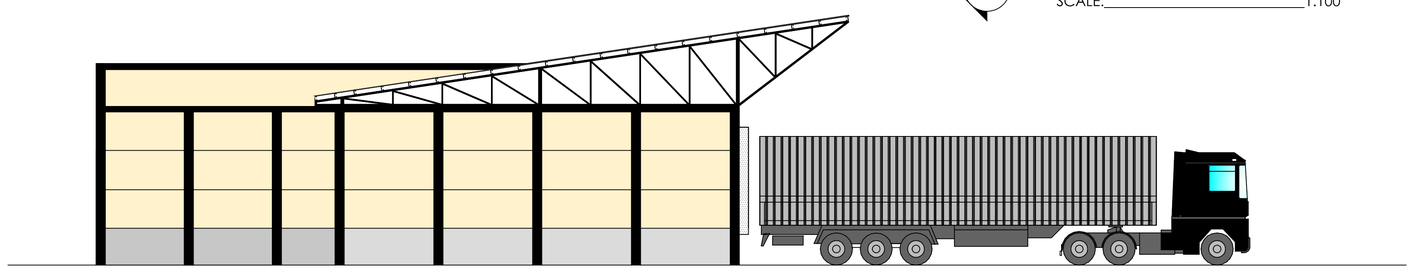

F4 LEFT VIEW

SCALE:_____1:100

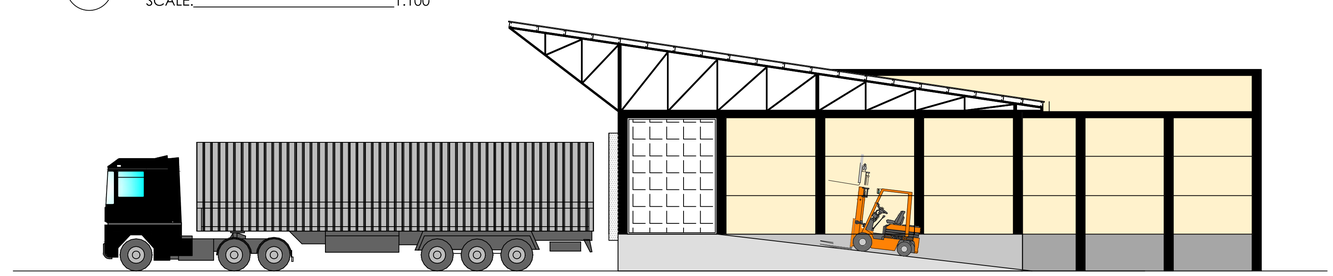

F2 RIGHT VIEW

SCALE:_____1:100

AREA	FINISHING
	PLASTERED & PAINTED
	STRUCTURE PAINTED / WALLS PLASTERED & PAINTED
	CONCRETE

FINISHING SCHEDULE

	FLOOR		VERTICAL PLASTER		HORIZONTAL PLASTER		FLOOR FINISH				WALLS COATING			ROOF PAINT			COVER		
AREA	SUB BASE TYPE 3	CONCRETE	REGULAR PLASTER	SMOOTH PLASTER (STUCCO)	PLAIN BLOCK	REGULAR PLASTER	SMOOTH PLASTER (STUCCO)	PANEL MK 150	ROUGH SURFACE (CEMENT)	SMOOTH SURFACE (CEMENT)	CERAMIC TILE	COMPACTED SUB BASE	STUCCO	RUBBER PAINT - VINIL ACRILIC	PANEL MK 100	STUCCO	RUBBER PAINT - VINIL ACRILIC	EMNAMMEL - OIL	THERMAL & ACOUSTIC ROOF	CONCRETE SLAB (WATERPROOF)
1-01 COLD AREA	x	x				x			x		x					x				x		
1-02 FREEZING ROOM	x	x				x			x		x					x				x		
1-03 HALL	x	x				x					x				x					x		
1-04 INSPECTION AREA 1	x	x				x					x				x					x		
1-05 STORAGE ROOM	x	x				x					x				x					x		
1-06 INSPECTION AREA 2	x	x									x				x					x		

DEPARTMENT OF STATE
UNITED STATES OF AMERICA

NARCOTICS AFFAIRS OFFICE - COSTA RICA

SECONDARY INSPECTION SITE FOR
KM35 – COSTA RICA POLICE

DESCRIPTION:
INSPECTION BLOCK
PLAN VIEW – ELEVATIONS
SECTIONS – FINISHING SCHEDULE

UNITS: METERS
VERSION: 01
CODE: 0001
DATE: FEBRUARY– 2013
DRAWN BY: MARIO NARVAEZ

SCALE: LISTED
ACAD FILE: DWG SECOND INSPECT ARCH.dwg
SHEET #: A1-1
TOTAL SHEETS: 4

PROJECT COORDINATOR: MARIO NARVAEZ NAS ENGINEER
NAO ACCEPTANCE: MARCELYN SANCHEZ NARCOTICS AFFAIRS OFFICE
ACCEPTED BY: POLICE REPRESENTATIVE NAME POLICE REPRESENTATIVE
PROFESSIONAL RESPONSIBLE: CONTRACTOR NAME CONSTRUCTION RESPONSIBLE

LOCAL AUTHORITIES APPROVALS: