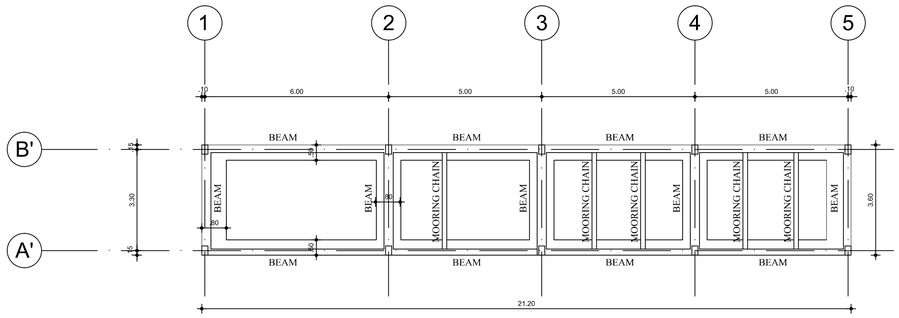

FOUNDATIONS PLAN

SCALE: 1_____100

NOTE:

- FOUNDATION WILL BE DESIGNED BY THE CONTRACTOR ACCORDING TO A SOIL SURVEY. THIS DRAWINGS ARE JUST A PROTOTYPE.

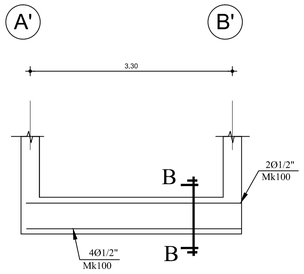

FOUNDATION BEAM AXIS 2,3 & 4

SCALE: HORIZONTAL 1:50
VERTICAL - N/S

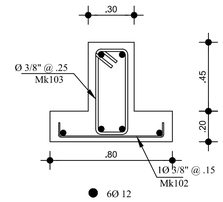

SECTION B - B

SCALE: _____1:20

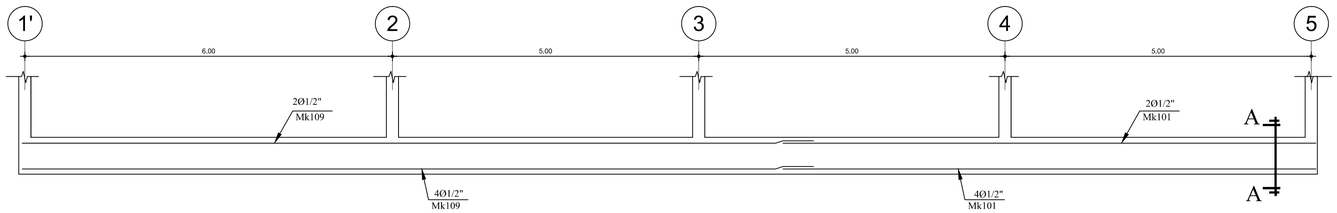

FOUNDATION BEAM AXIS A' & B'

SCALE: HORIZONTAL 1:50
VERTICAL - N/S

SECTION A - A

SCALE: _____1:20

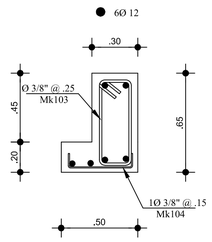

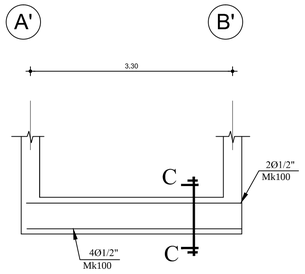

FOUNDATION BEAM AXIS 1 & 5

SCALE: HORIZONTAL 1:50
VERTICAL - N/S

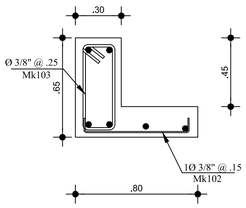

SECTION C- C

SCALE: _____1:20

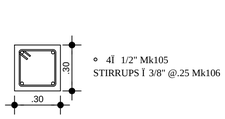

MOORING CHAIN

(IN WALLS WITHOUT FOUNDATIONS)

SCALE: 1 - 20

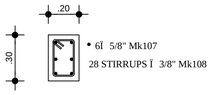

TYPICAL COLUMN SECTION

SCALE: _____1:20

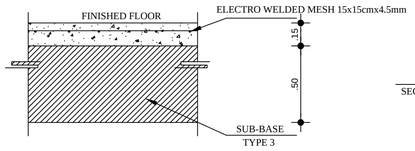

FLOOR DETAIL

SCALE: 1:20

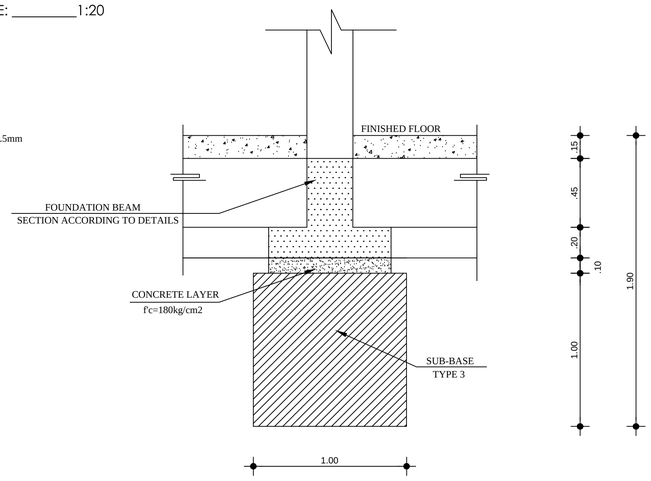

FOUNDATION DETAIL BEAMS 1',2,3,4,5, A', B'

SCALE: 1:20

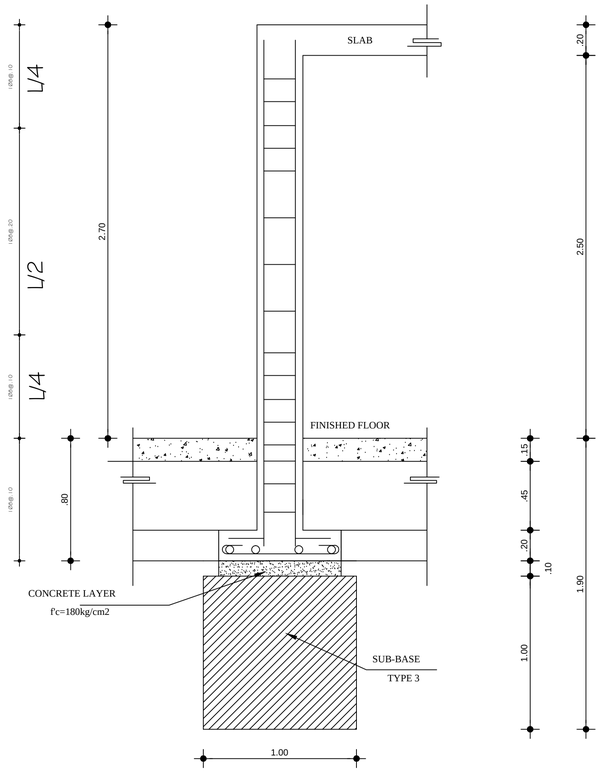

COLUMN SECTION TYPE 1 REINFORCEMENT DETAIL

SCALE: 1 - 20

NARCOTICS AFFAIRS OFFICE - COSTA RICA

SECONDARY INSPECTION SITE FOR THE KM35 – COSTA RICA POLICE

DESCRIPTION:
KENNELS, CELLS & GENERATOR
FOUNDATIONS DETAILS
COLUMNS DETAILS

UNITS: METERS
CODE: 0001
DATE: FEBRUARY– 2013
VERSION: 01
DRAWN BY: MARIO NARVAEZ

SCALE: LISTED
ACAD FILE: DWG
SECOND INSPECT ARDI4.dwg
SHEET #: E2-1
TOTAL SHEETS: 4

PROJECT COORDINATOR: MARIO NARVAEZ, NAS ENGINEER
NAO ACCEPTANCE: MARCELYN SANCHEZ, NARCOTICS AFFAIRS OFFICE
ACCEPTED BY: POLICE REPRESENTATIVE NAME, POLICE REPRESENTATIVE
PROFESSIONAL RESPONSIBLE: CONTRACTOR NAME, CONSTRUCTION RESPONSIBLE

LOCAL AUTHORITIES APPROVALS: