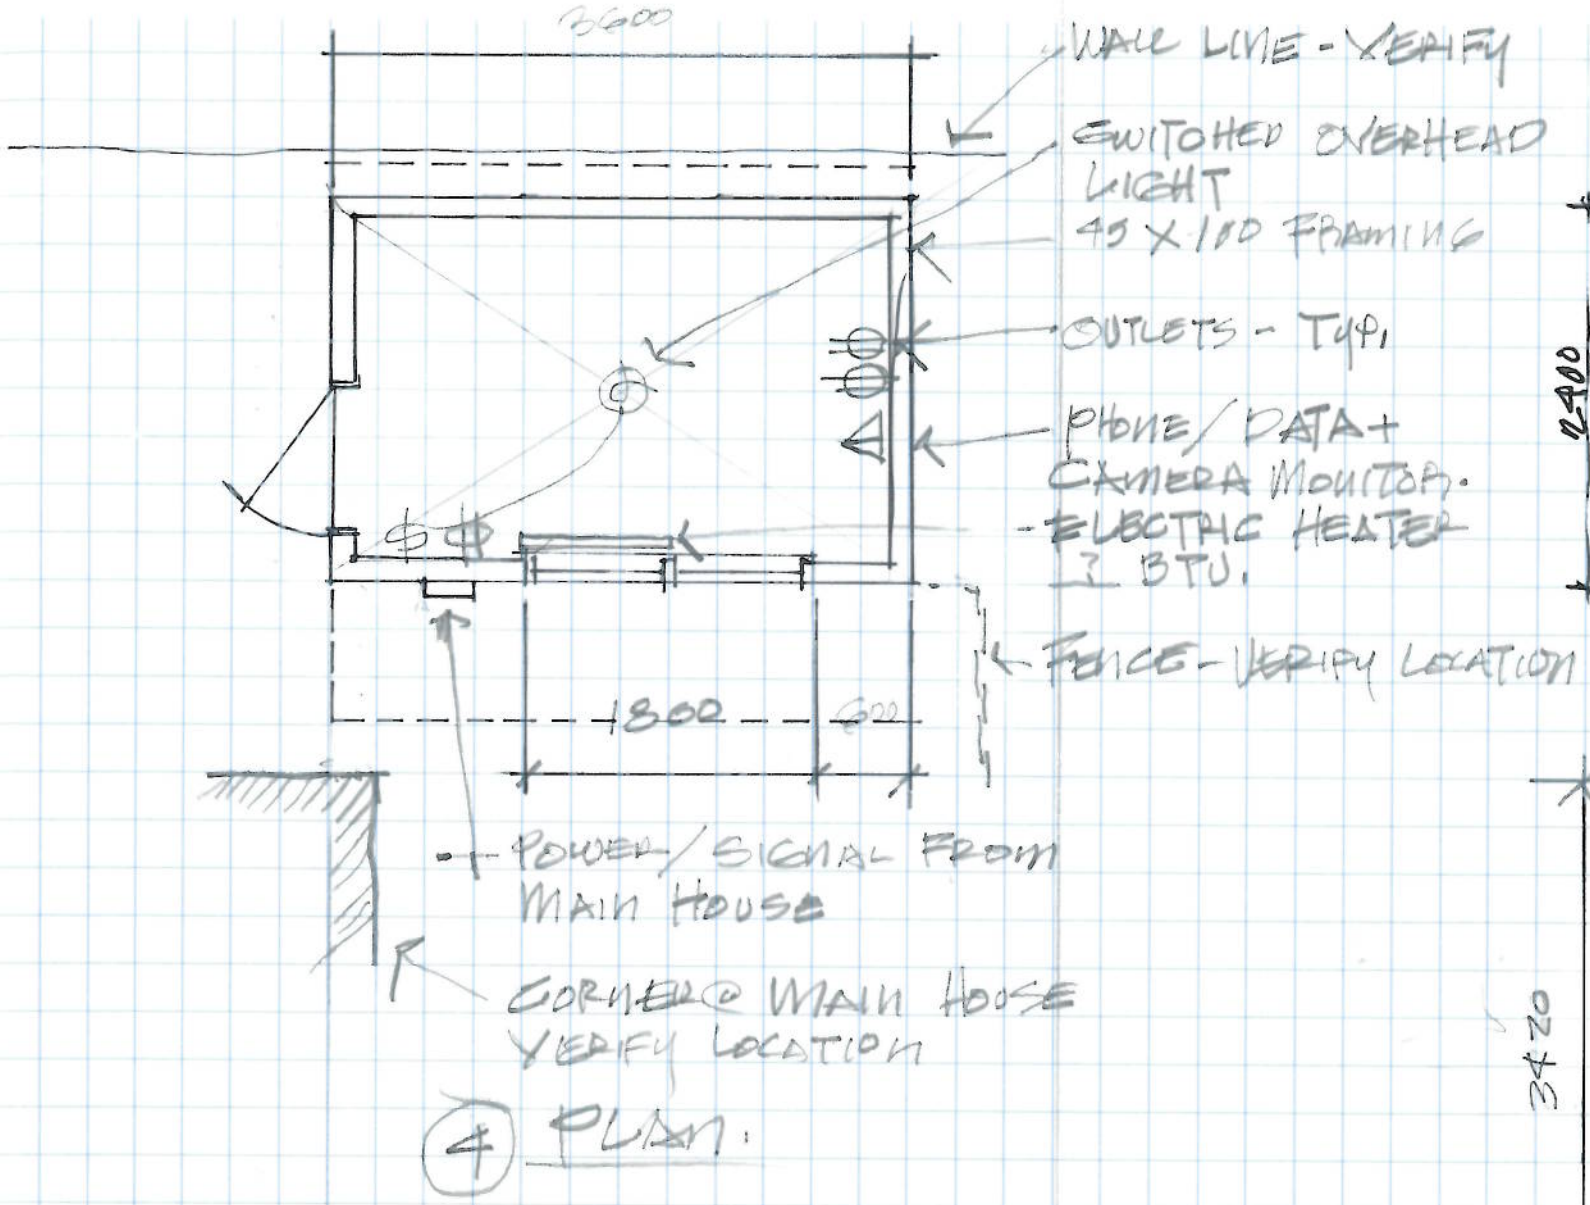

4 PLAN.

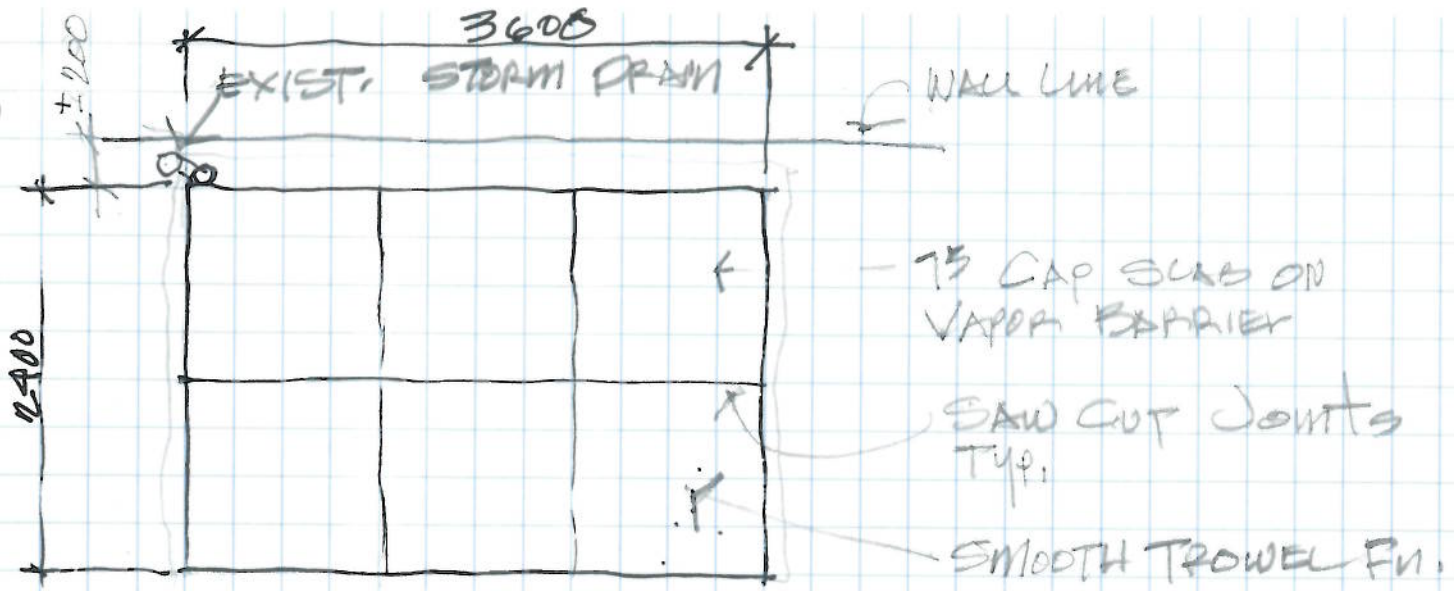

1 SLAB

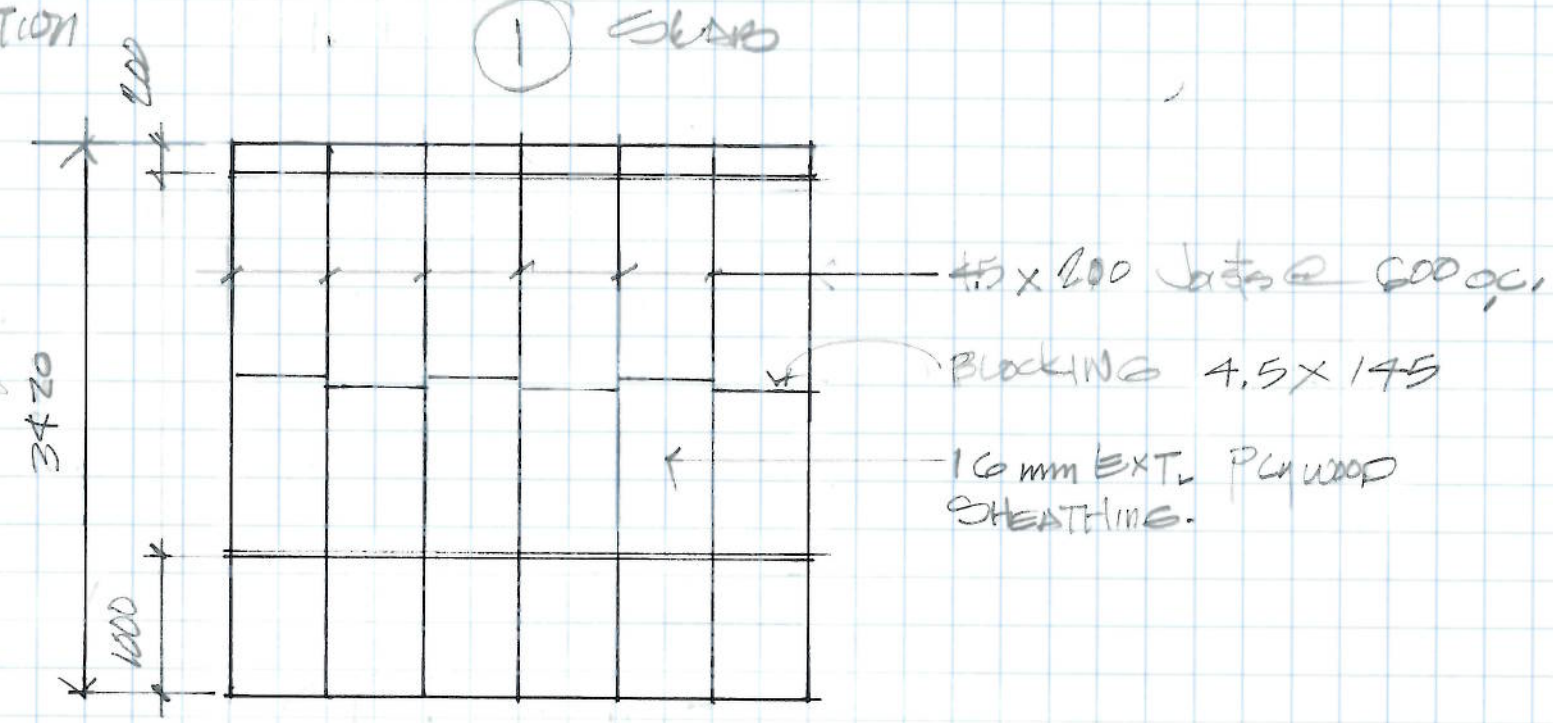

2 ROOF FRAMING

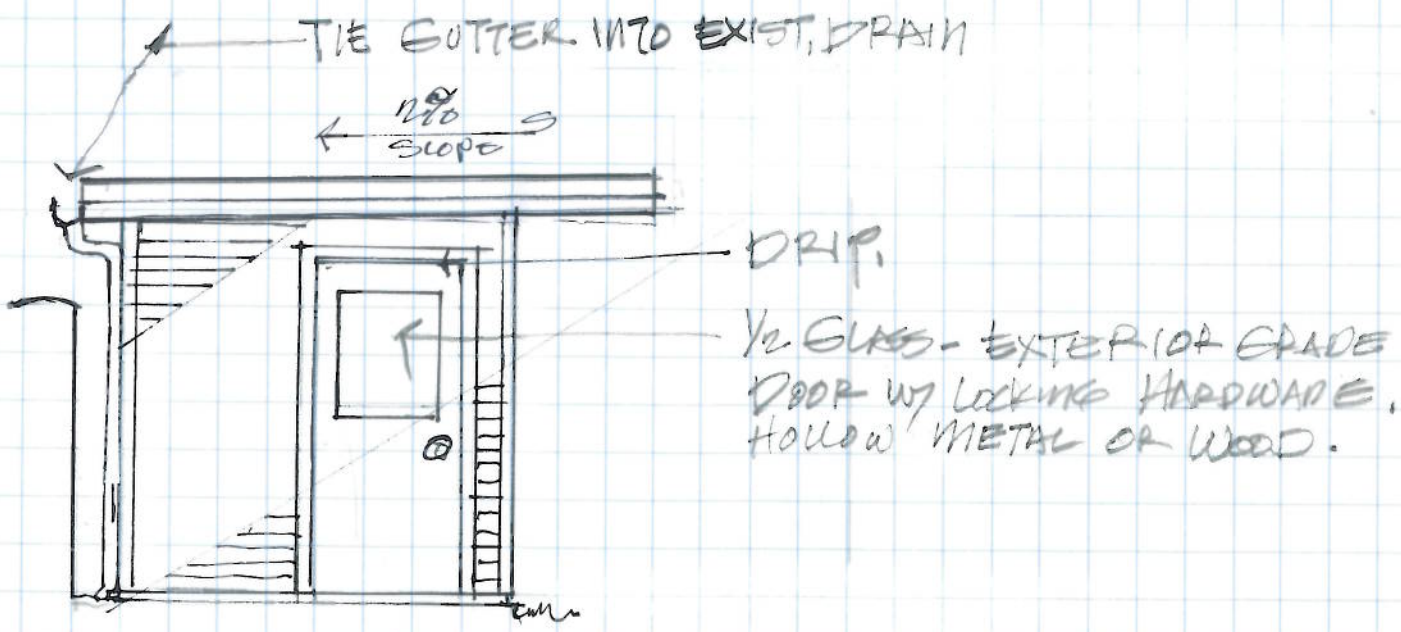

5 END ELEVATION -

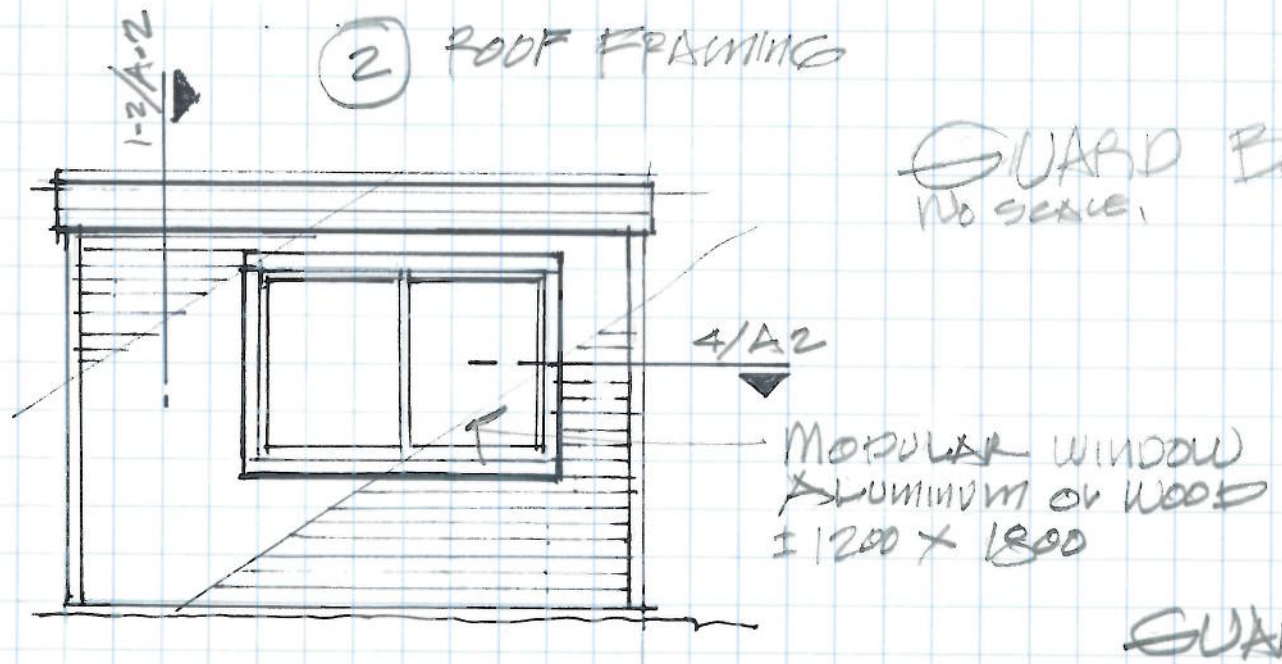

3 FRONT ELEVATION

GUARD BOOTH
No SCALE.

GUARD BOOTH

PAGE A1