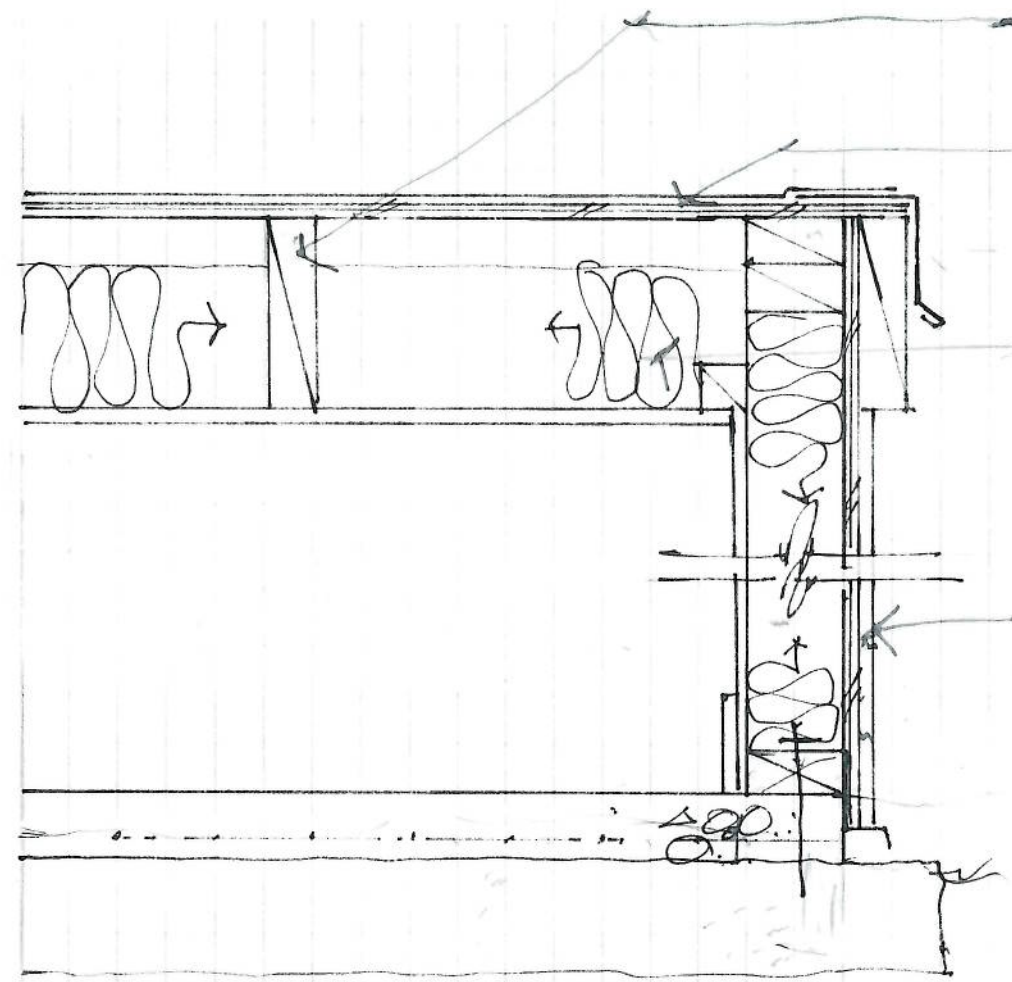

3 SECTION
END WALLS

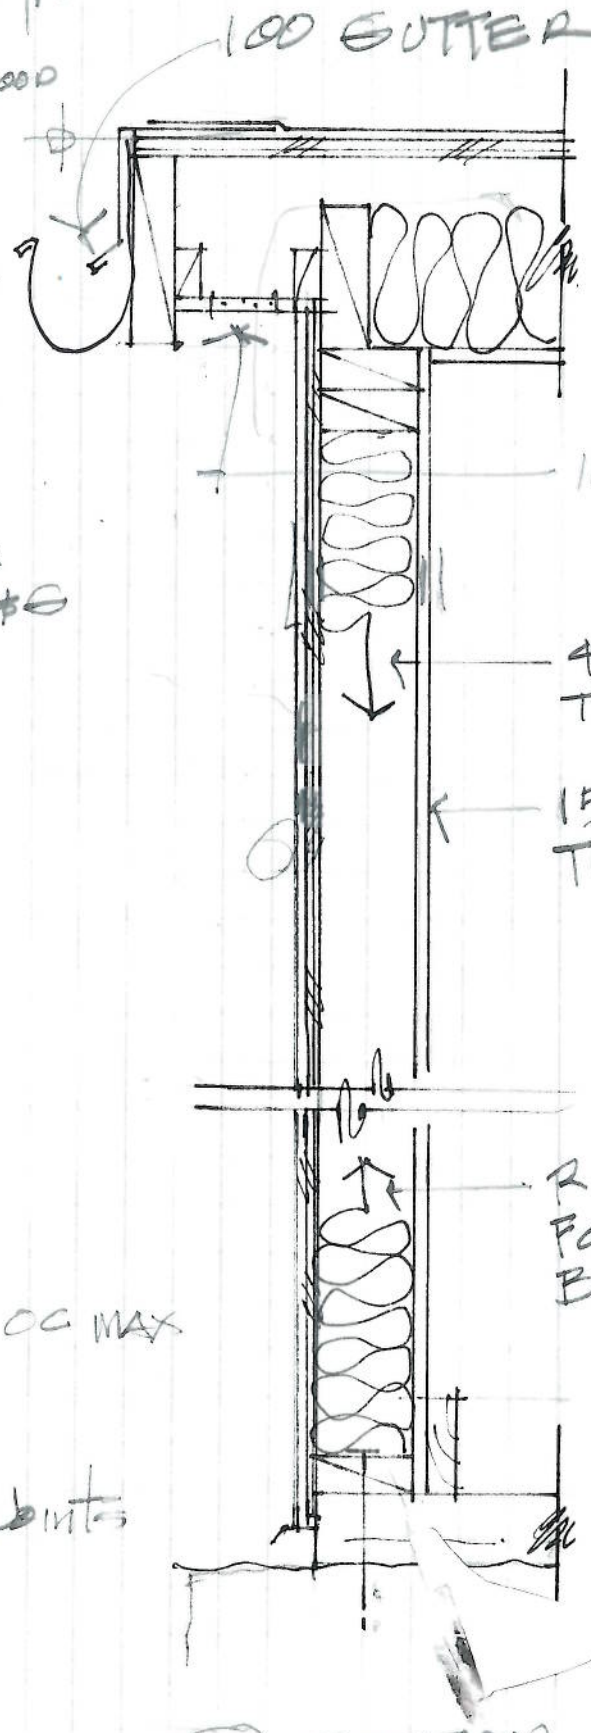

2 SECTION
BACK WALL

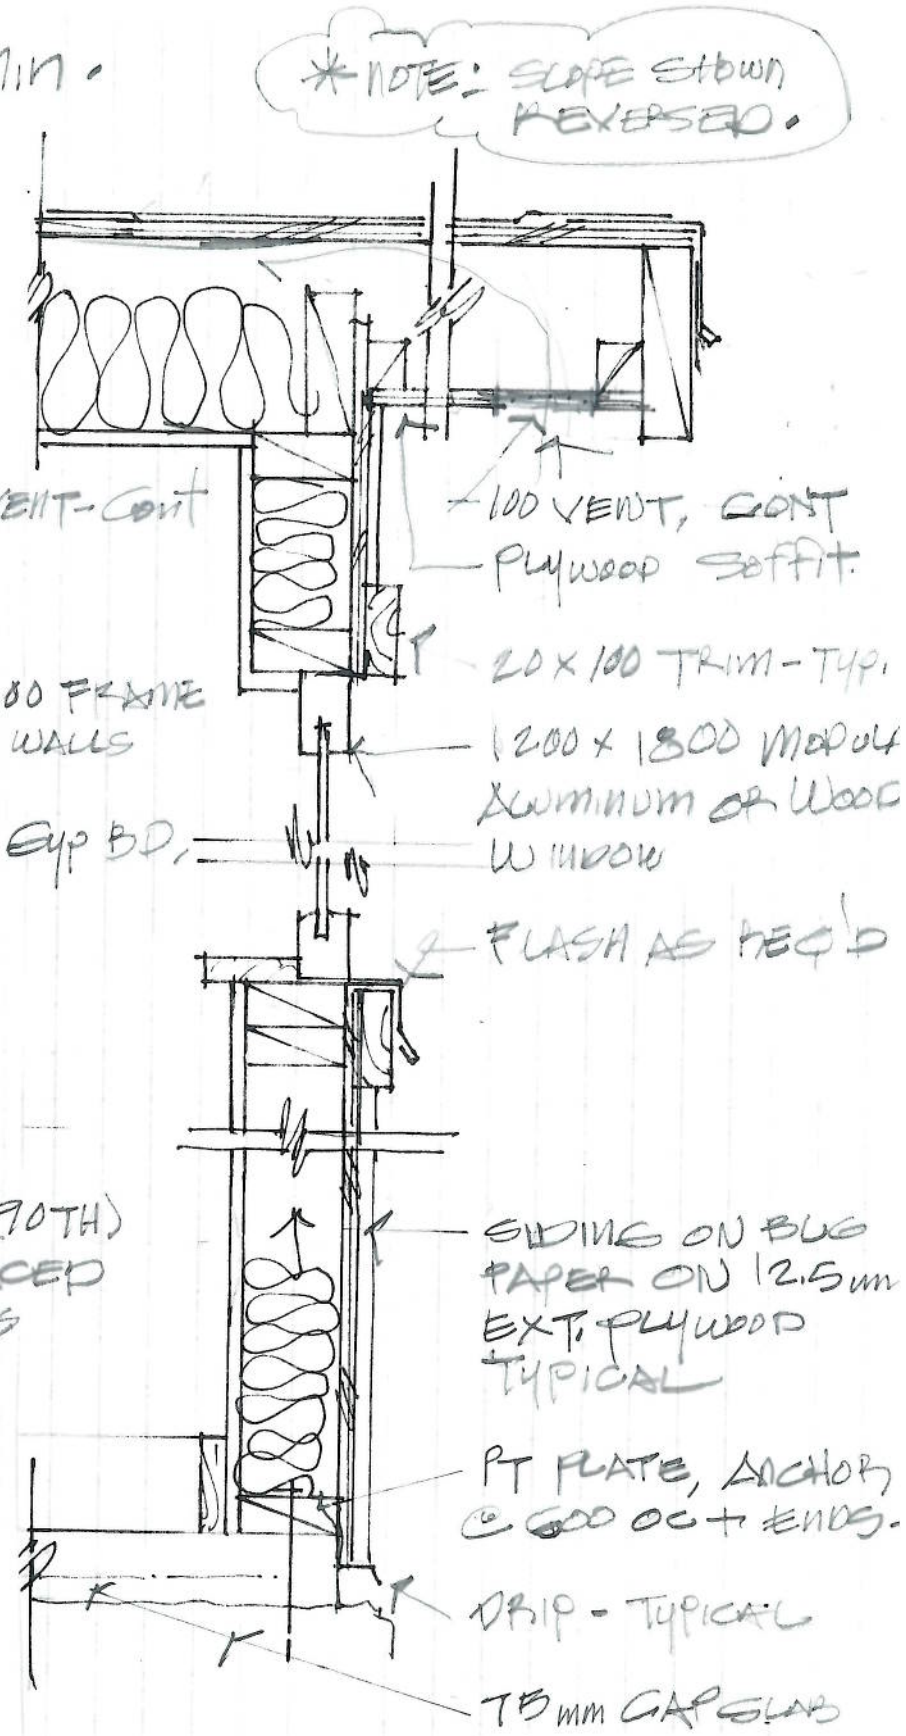

1 SECTION
FRONT WALL

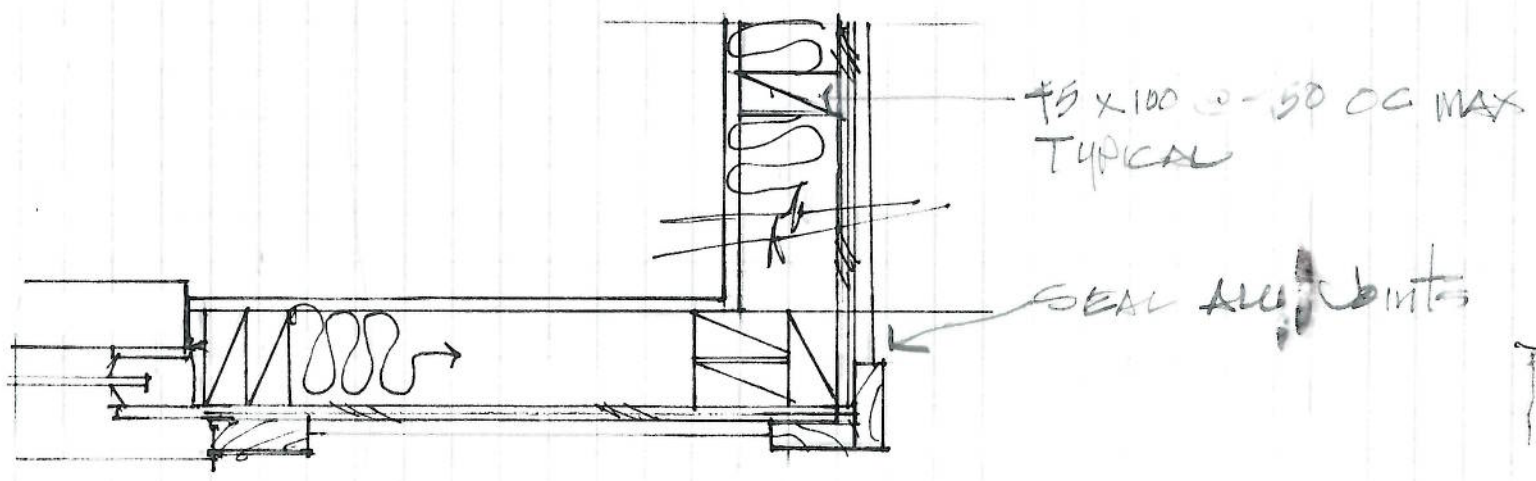

4 PLAN DETAIL

GUARD
BOOTH
PAGE A2