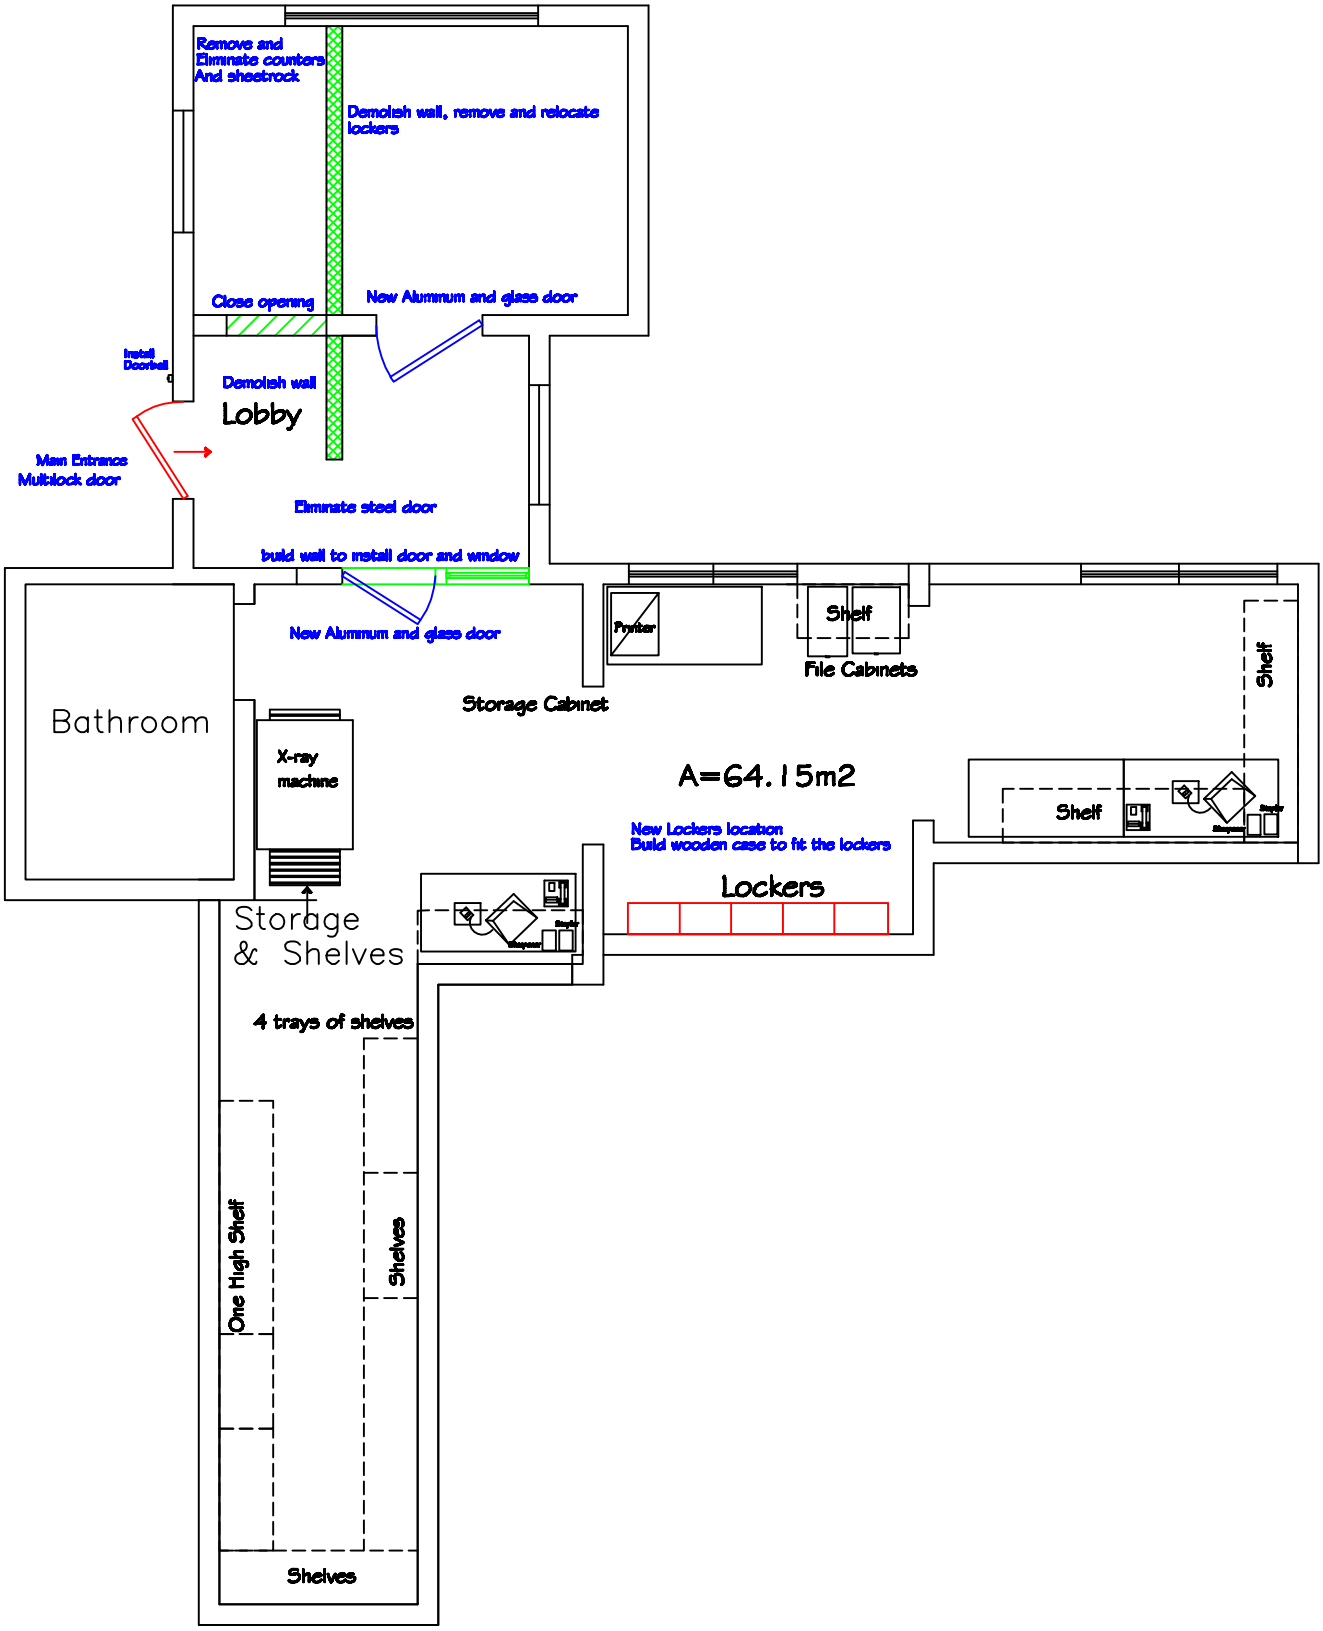
Remove and
Eliminate counters
And sheetrock
Demolish wall, remove and relocate
lockers
Close opening
New Aluminum and glass door
Install
Doorbell
Demolish wall
Lobby
Main Entrance
Multilock door
Eliminate steel door
build wall to install door and window
New Aluminum and glass door
Printer
Shelf
File Cabinets
Shelf
Storage Cabinet
Bathroom
X-ray
machine
A=64.15m2
Shelf
New Lockers location
Build wooden case to fit the lockers
Lockers
Storage
& Shelves
4 trays of shelves
One High Shelf
Shelves
Shelves