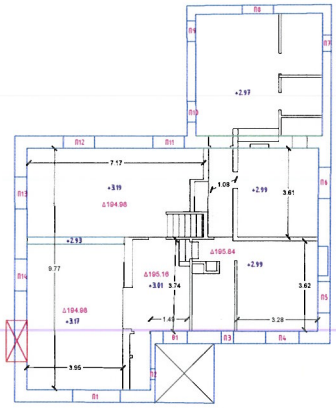

GROUND FLOOR PLAN
SCALE 1:100

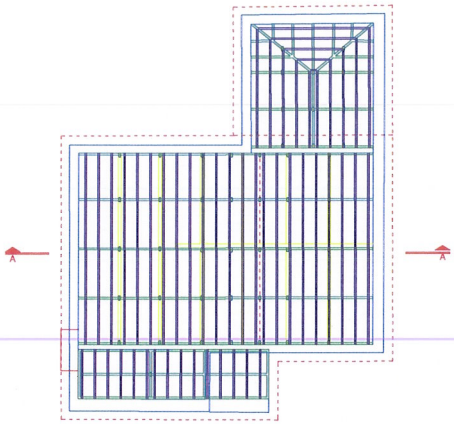

ROOF PLAN
SCALE 1:100

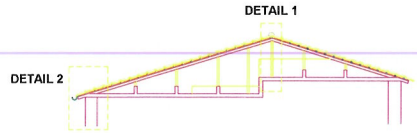

SECTION A
SCALE 1:100

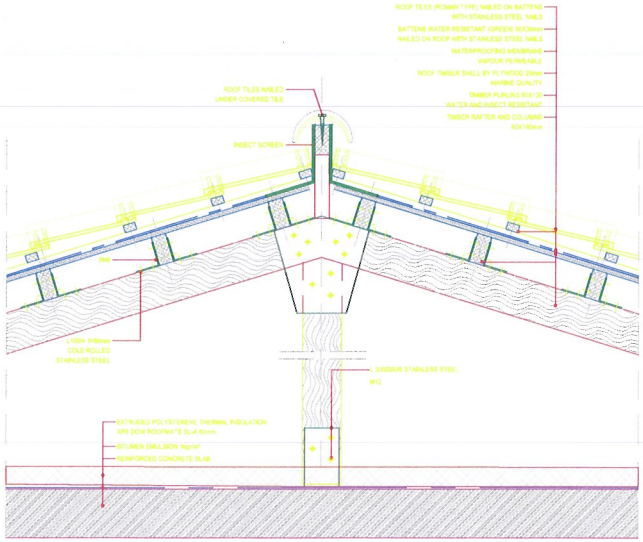

DETAIL 1
SCALE 1:10

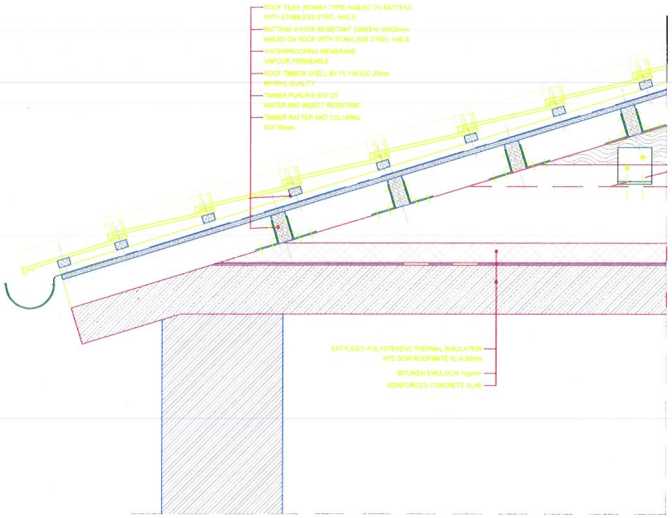

DETAIL 2
SCALE 1:10

WARNING: These documents were produced from reference drawings with unverified and assumed dimensions. All items contained within these documents must be field verified prior to utilizing the documents.

United States Department of State
OFFICE OF FOREIGN BUILDINGS OPERATIONS
Washington, D.C.

U.S. EMBASSY
for
ATHENS GREECE

WARNING: This document is the property of the U.S. Government. Further reproduction and/or distribution is prohibited without the express written permission of Office of Foreign Buildings Operations, U.S. Department of State, Washington, DC. 20522-0820. Information on this document is not to be altered except with the written approval of the individual whose seal appears hereon.

Rev Number	Description	Date
Revisions		

X12012
VAN BUREN HOUSE

A/F80/OPS/TAC/PS

Drawing Title
PLANS, SECTIONS & DETAILS OF THE ROOF

Date	MARCH 15
Drawn By	M.SDRAKA
Checked By	
Project Number	
Sheet Number	
Classification	UNCLASSIFIED