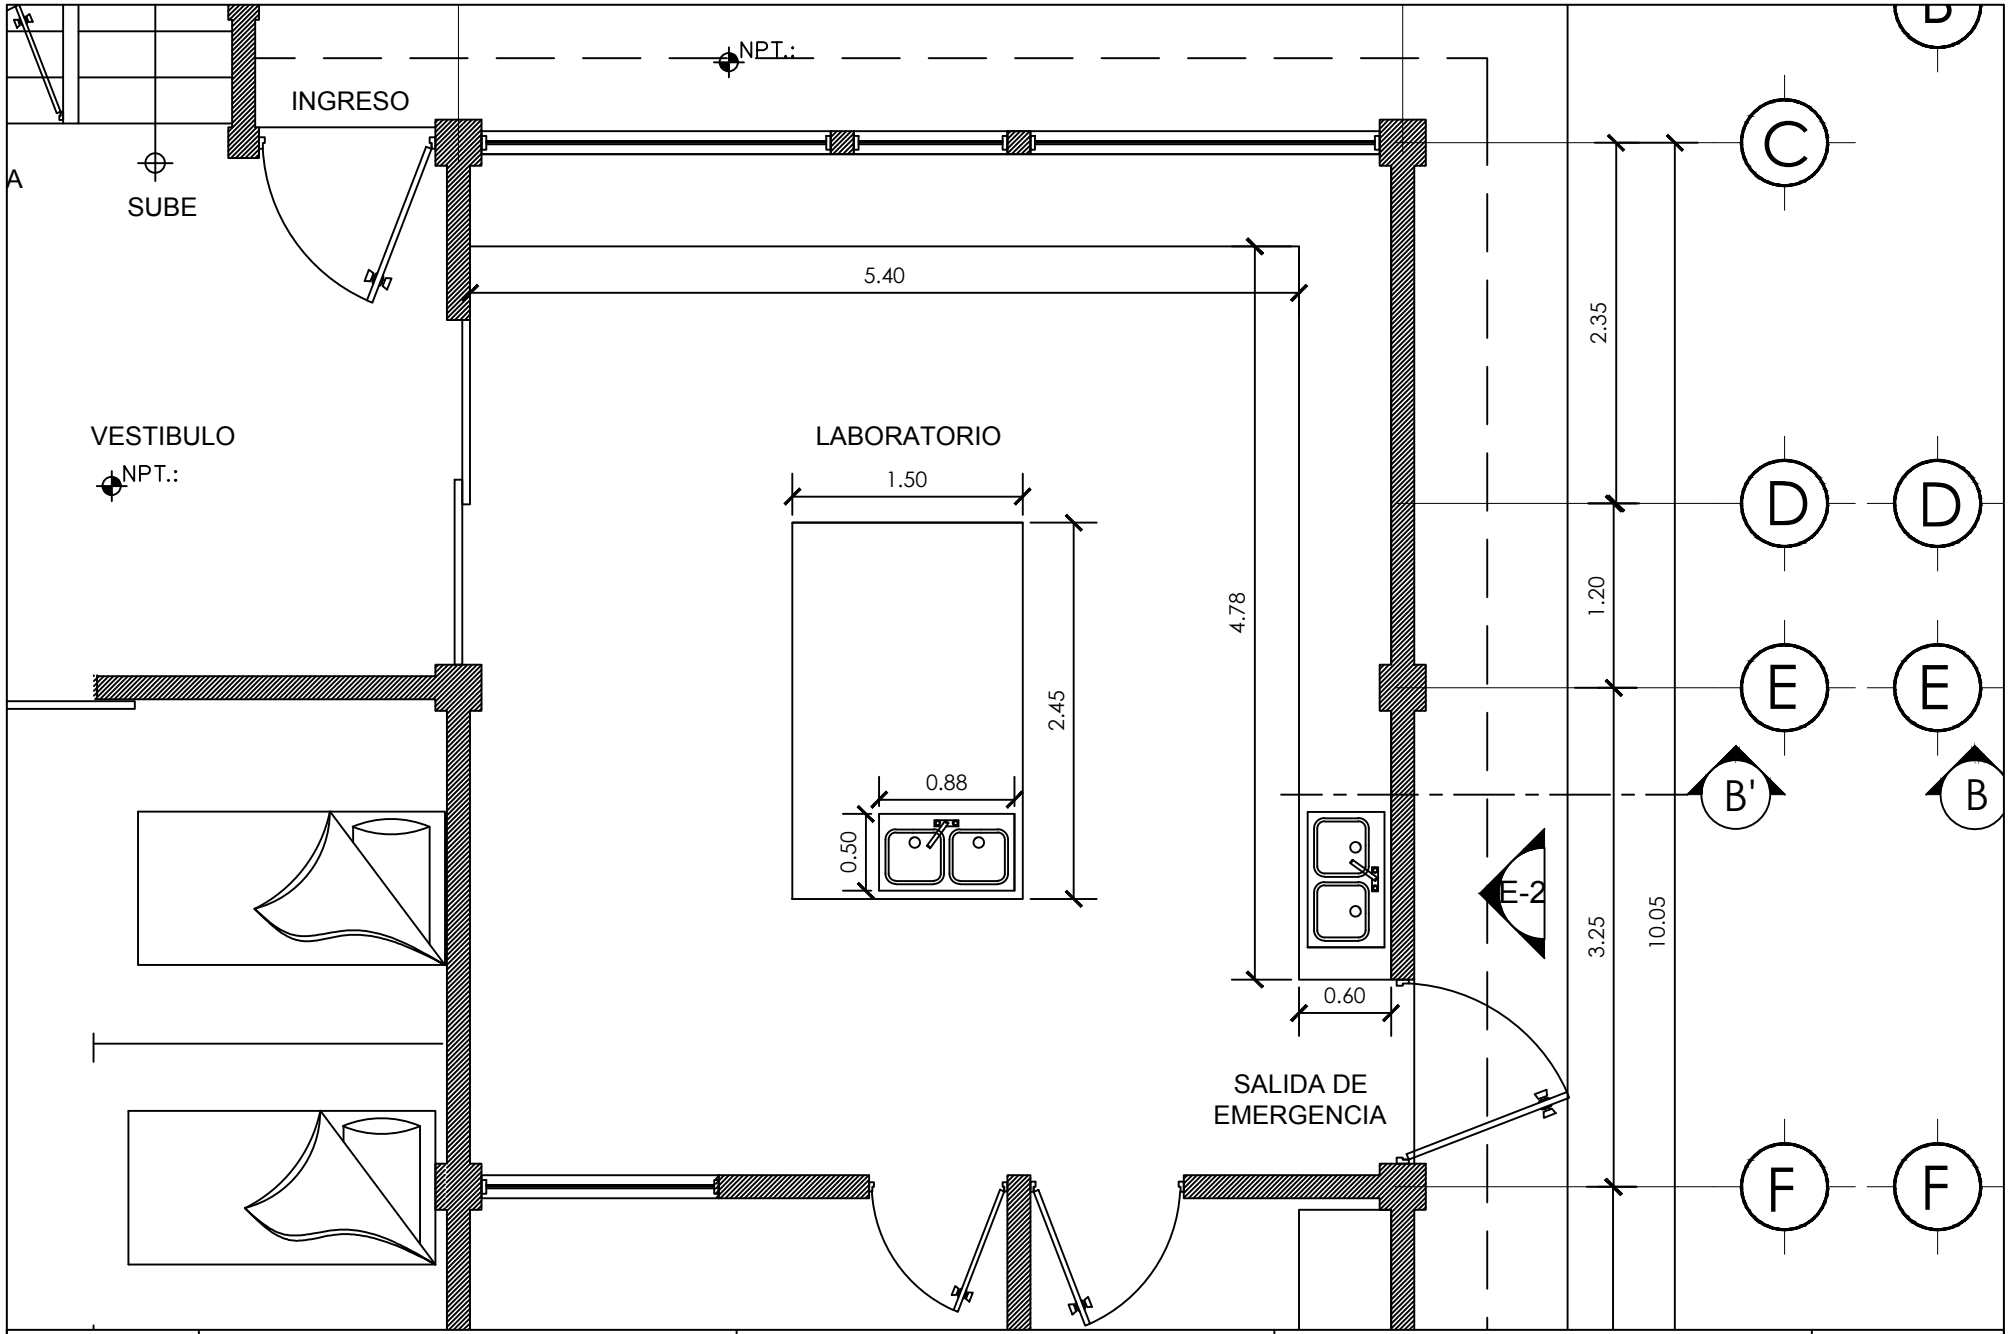

U.S. EMBASSY GUATEMALA, GUATEMALA INL SECTION	PROJECT: DIDAE (LA FINCA)	CONTENT: EQUIPO DE LABORATORIO		REQUEST No:
	PLACE: BARCENAS, VILLA NUEVA	SCALE:	DRAWN/REVIEWED BY: VALENTIN GUILLEN: ARCHITECT/ENGINEER ADVISOR	DATE: AUG 2016 SHEET No: 1A / 10