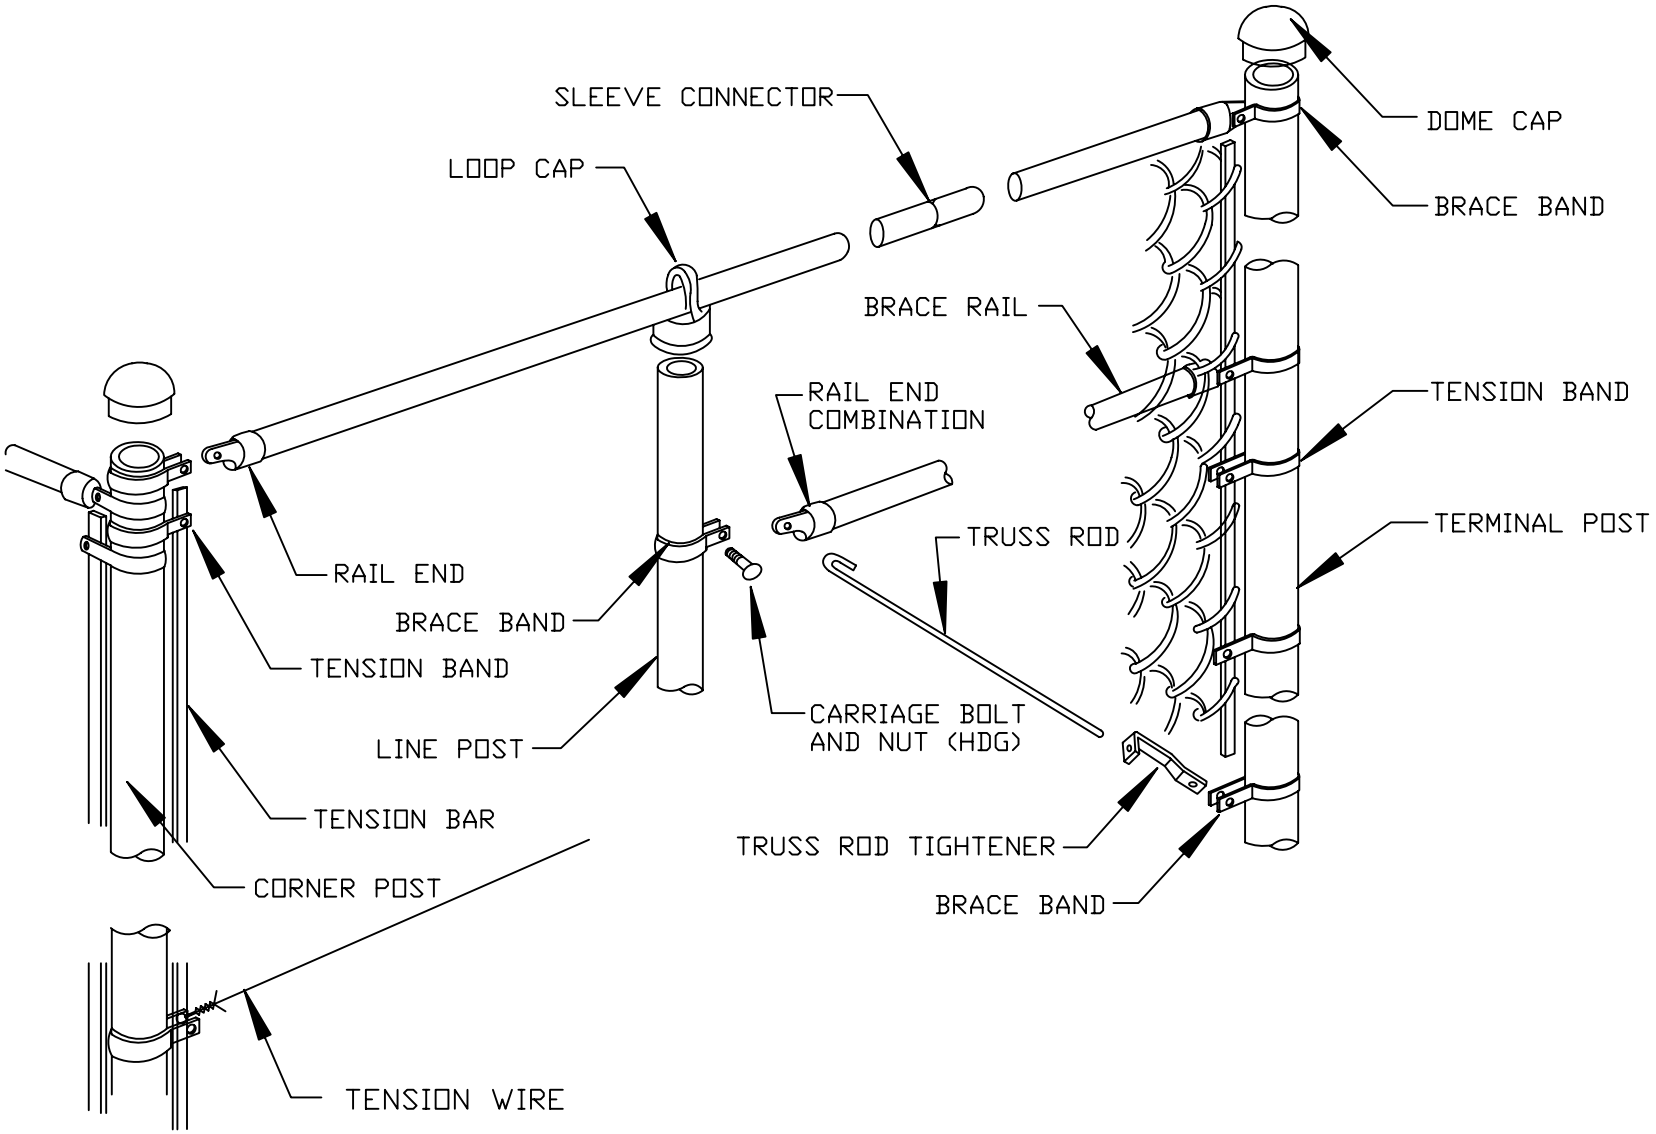

Chain Link Fence Manufacturers Institute
10015 Old Columbia Rd. Suite B 215
Columbia, MD. 21046

TYPICAL FENCE SECTION

TOP RAIL / TRUSSED BRACE RAIL
WITH BOTTOM TENSION WIRE
DETAILS

COMPILED BY: ART

DATE 02-11-10

CLFMI

DETAILS

SCALE: 1/4"=1'

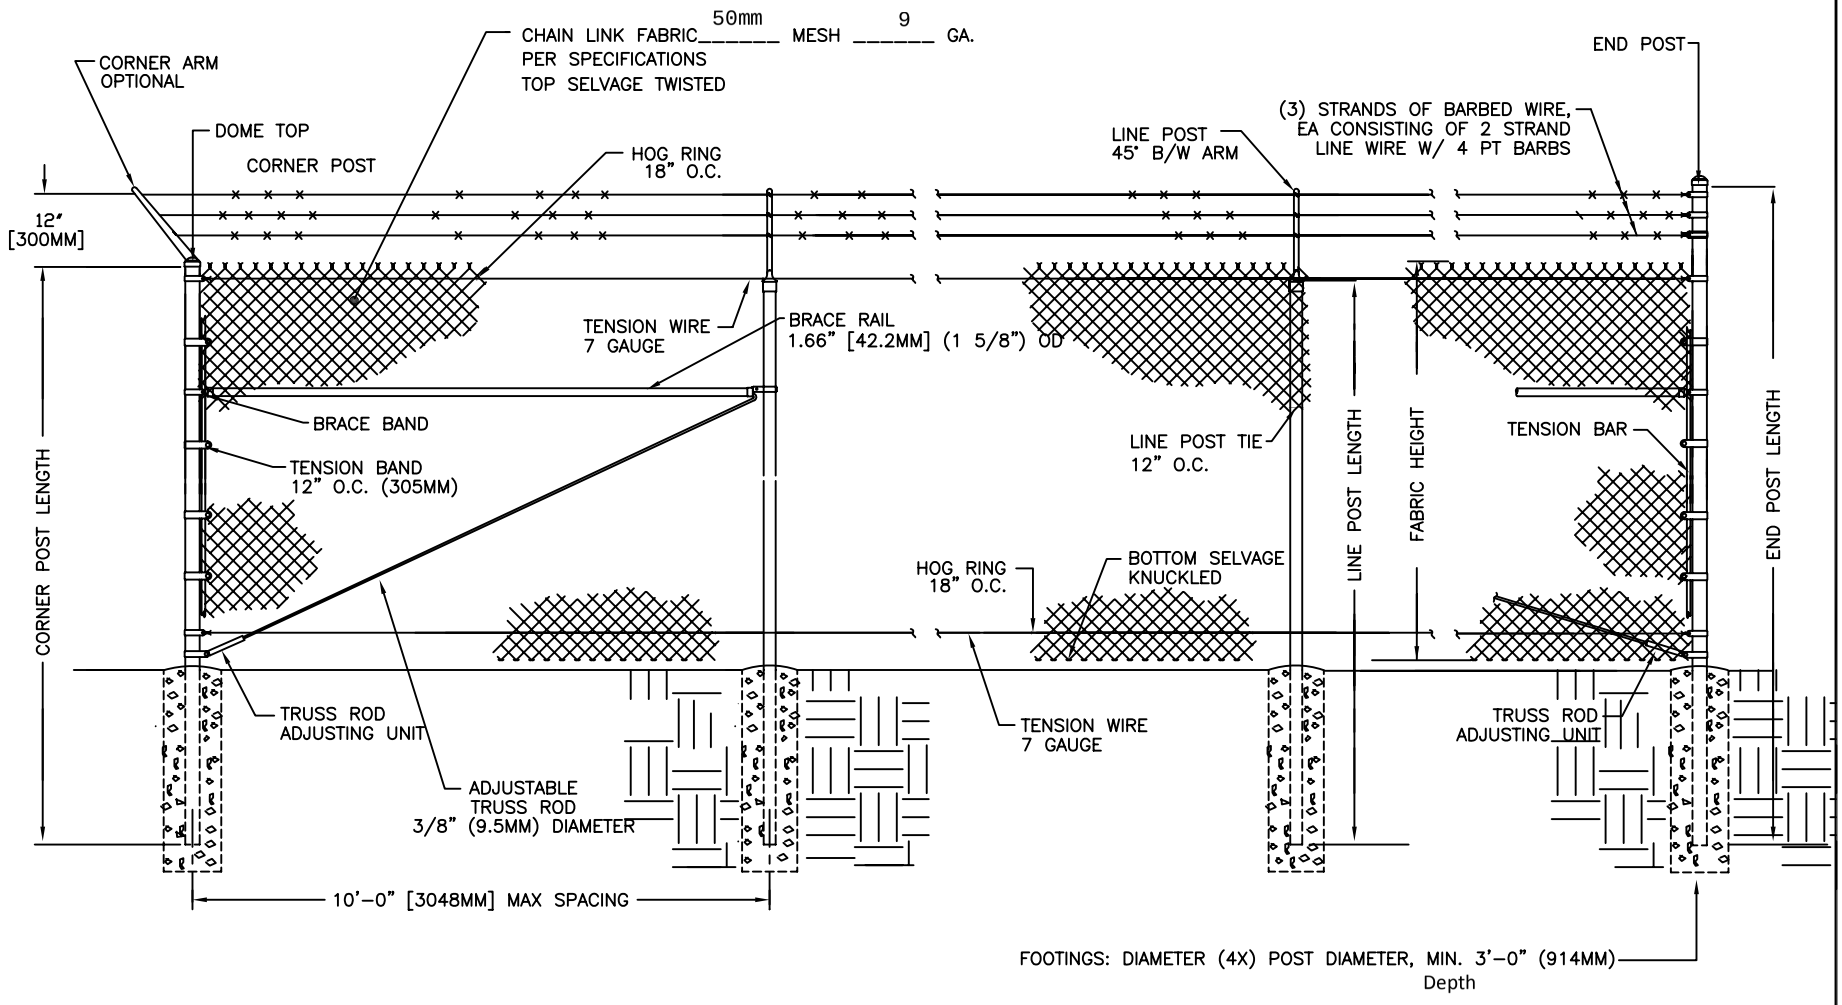

Chain Link Fence Manufacturers Institute
10015 Old Columbia Rd. Suite B 215
Columbia, MD. 21046

TYPICAL FENCE SECTION

TYPICAL FENCE ELEVATION
TRUSSED BRACE RAIL
3 STRANDS BARBED WIRE
W/ TOP & BOTTOM TENSION WIRE

BY: ART

DATE: 08/11/10

CLFMI
CLOA

SCALE: 1:40

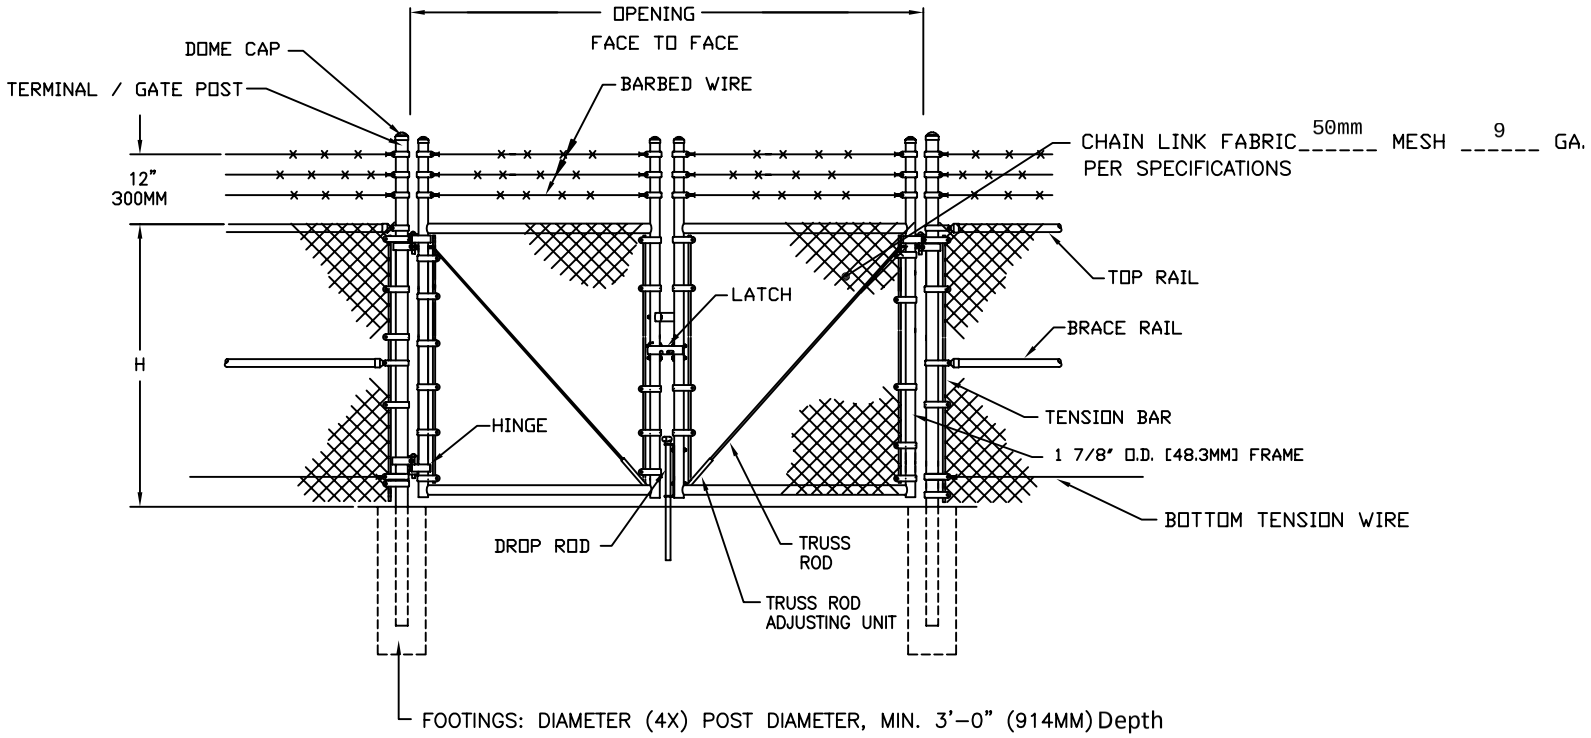

NOM HEIGHT (H)
6'-0" OR 6+1=7'
7'-0" OR 7+1=8'
8'-0" OR 8+1=9'

NOTE:

1. VERTICAL AND HORIZONTAL MEMBERS MAXIMUM 8' O.C.

GATE PLAN

Chain Link Fence Manufacturers Institute
10015 Old Columbia Rd. Suite B 215
Columbia, MD. 21046

TYPICAL DOUBLE SWING GATE

3 STRANDS BARBED WIRE (OPTIONAL)

BY: ART

DATE: 02/11/10

CLFMI

CLGA-2

SCALE: 1:40