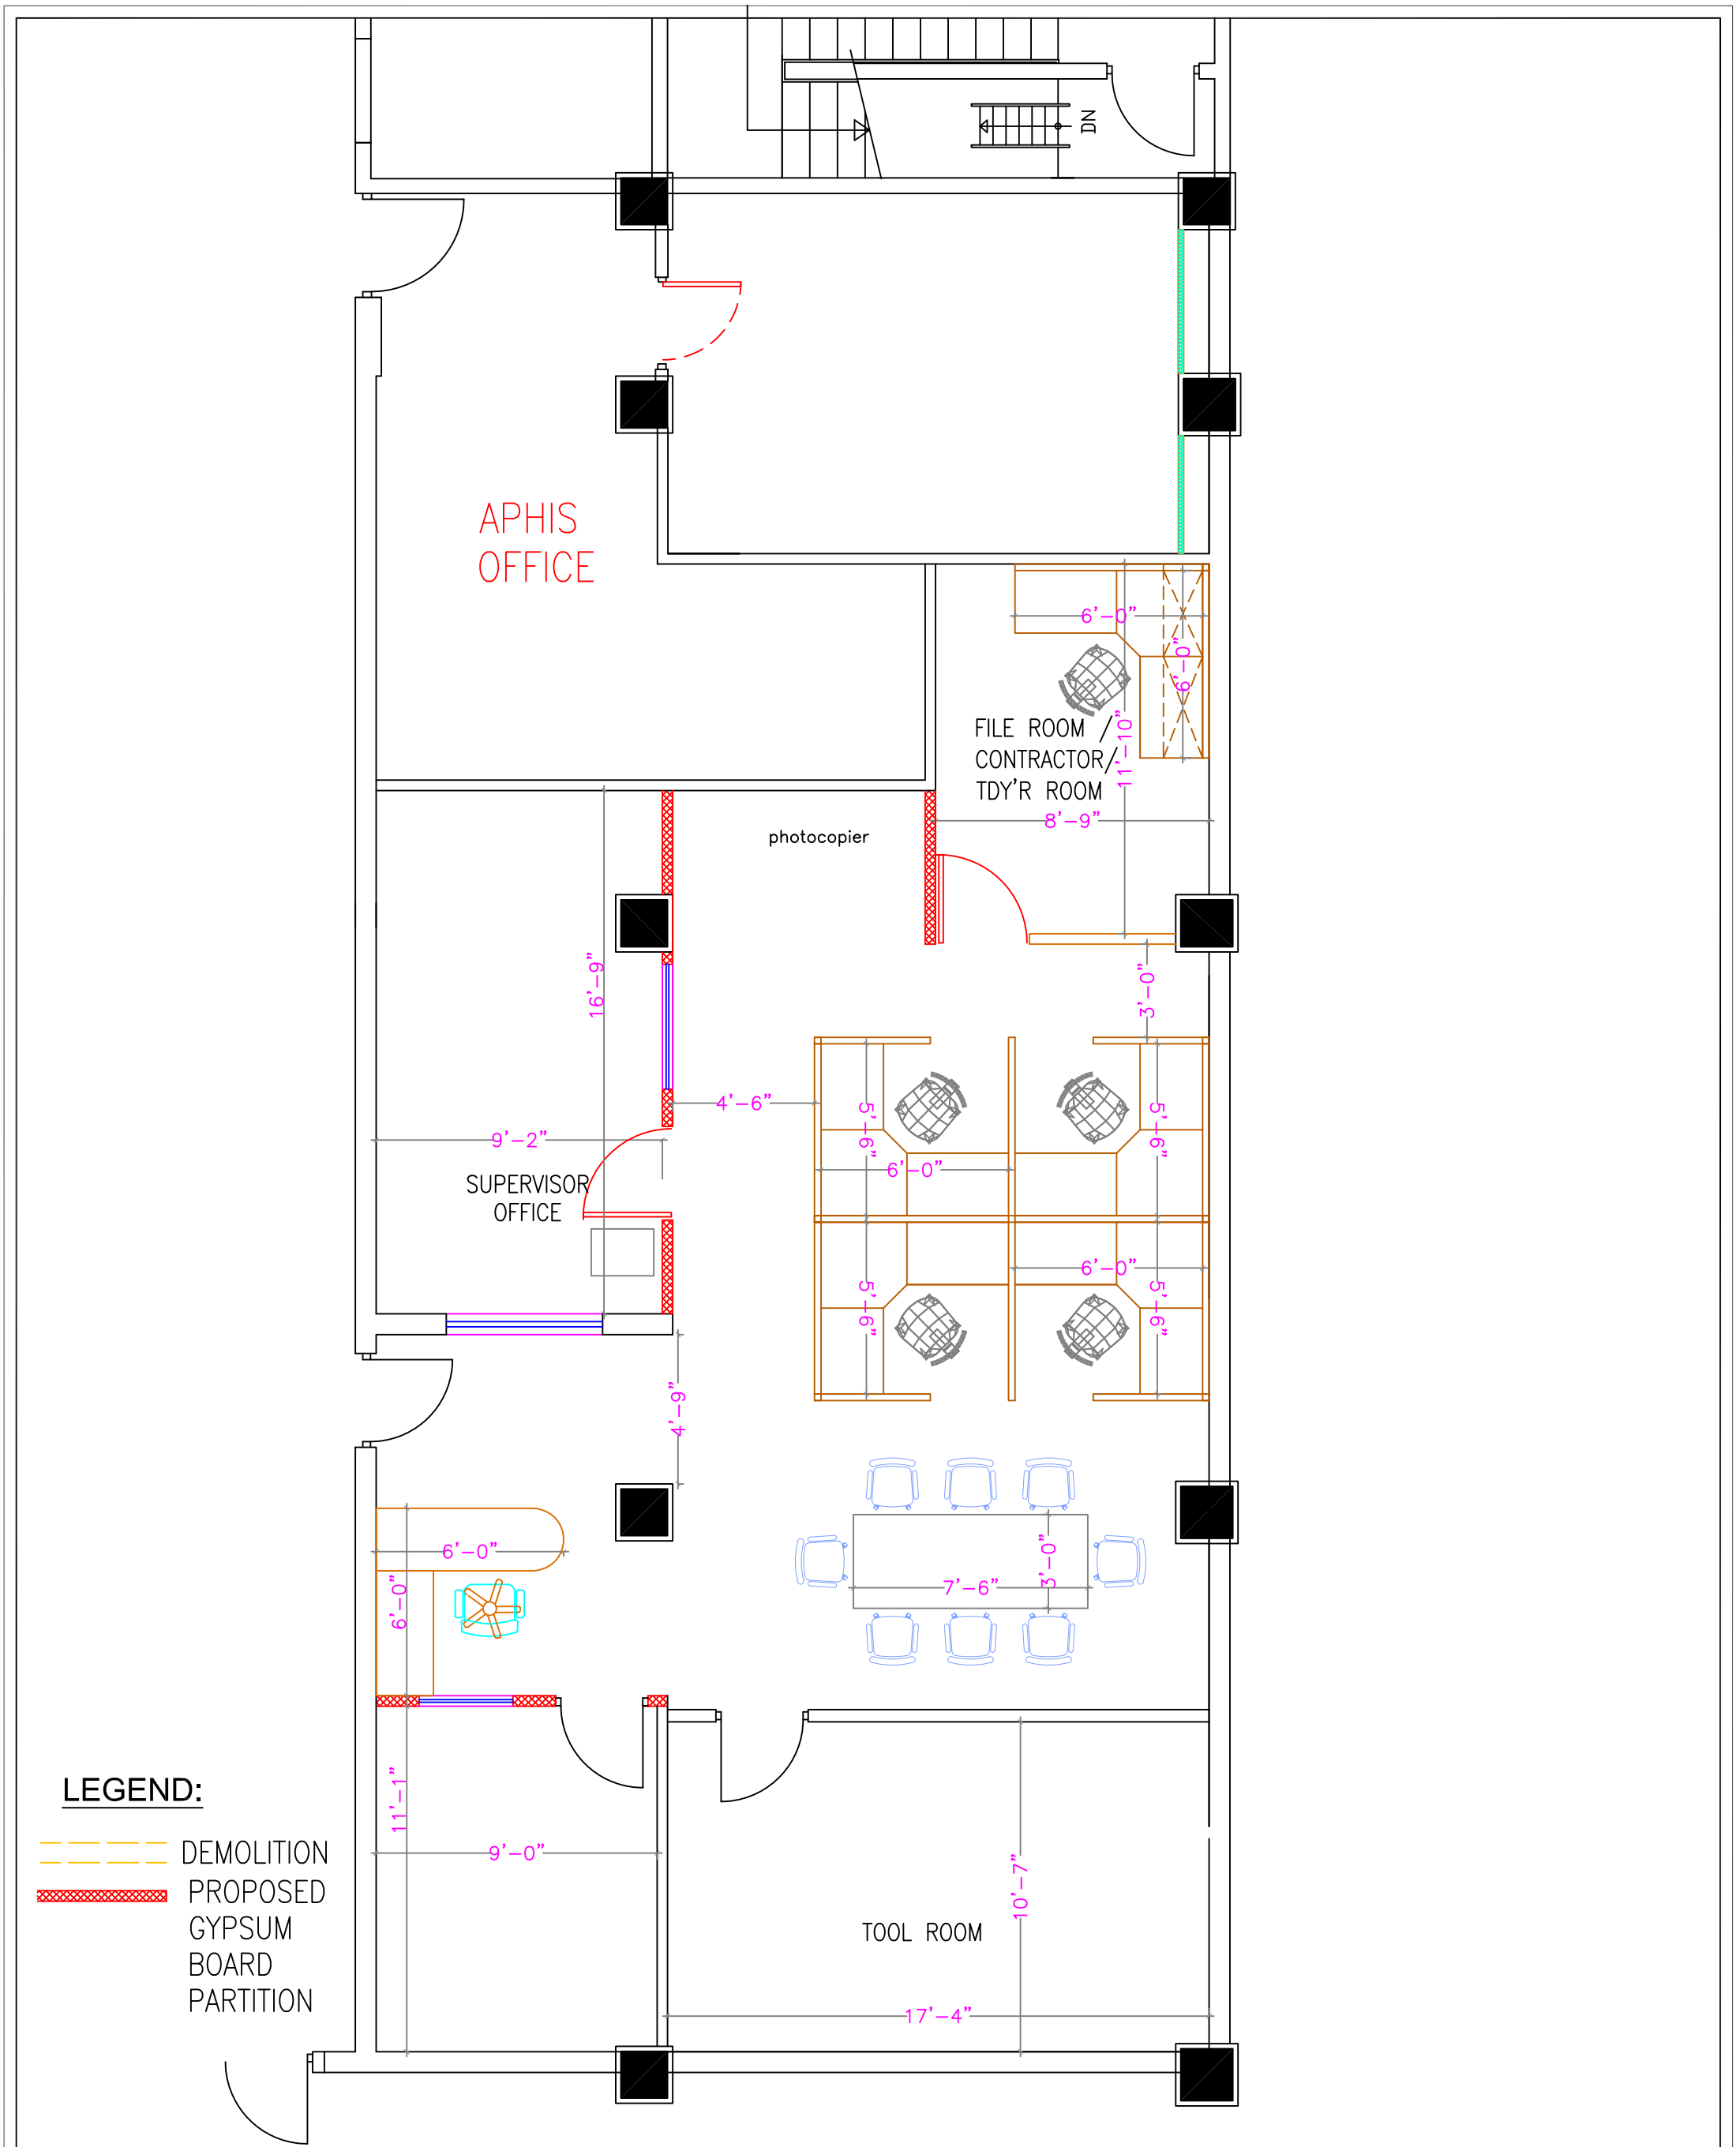

Drawing Title DEMOLITION AND PROPOSED PLAN	Project Title PROPOSED SPACE PLANNING FOR FMS OFFICE AT W-14,	
	Scale NTS	Date FEB,26-2015
	Design By-	DWG. NO. A-02
	Checked By -	