U.S. Embassy Amman
JORDAN

Project Name:
Patio Ramp at CMR

Revised Date:
August/3/2015

Drawing Title:
CMR Proposed ADA Ramp

Drawing Number:
A5 - Detailed Ramp Handrail

Drawing is not to scale

SENSITIVE BUT UNCLASSIFIED

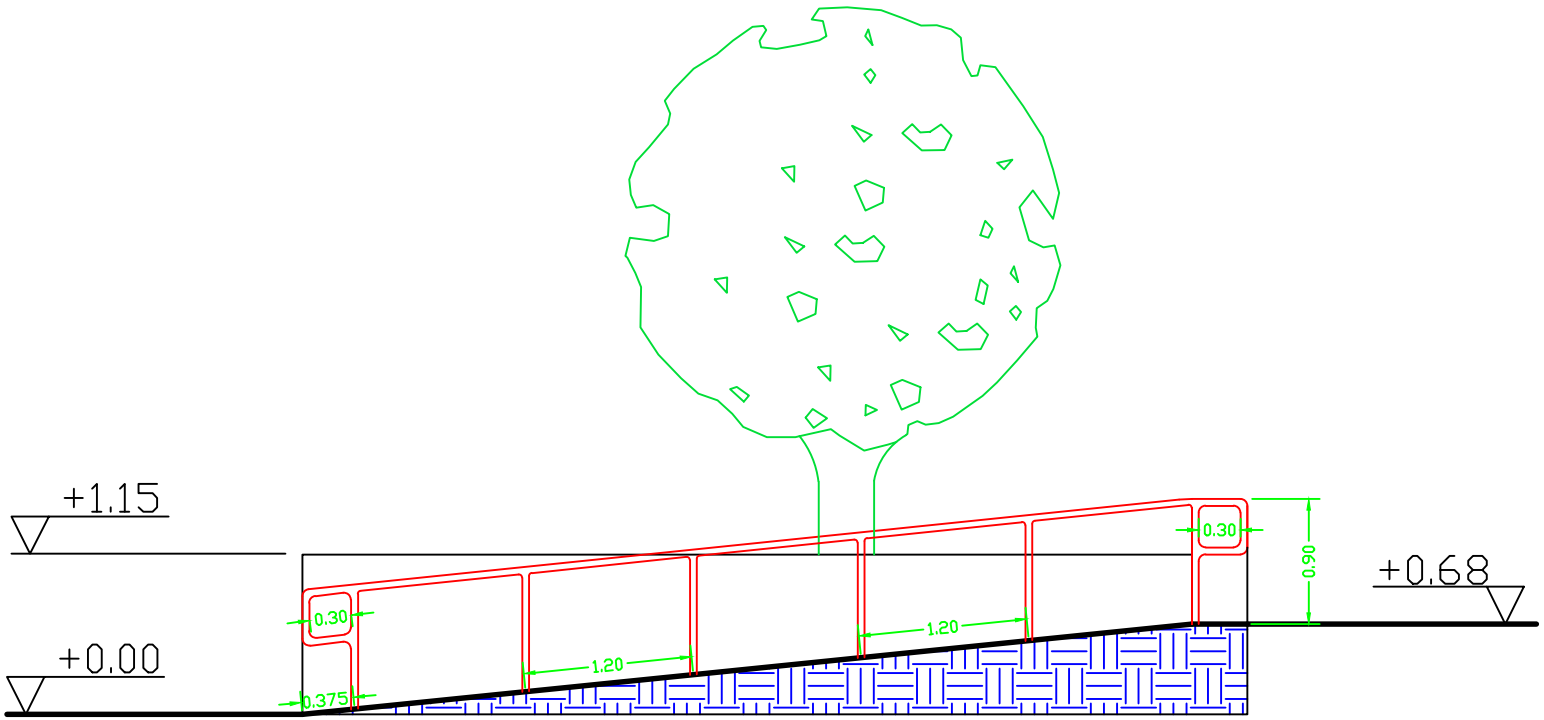

SENSITIVE BUT UNCLASSIFIED