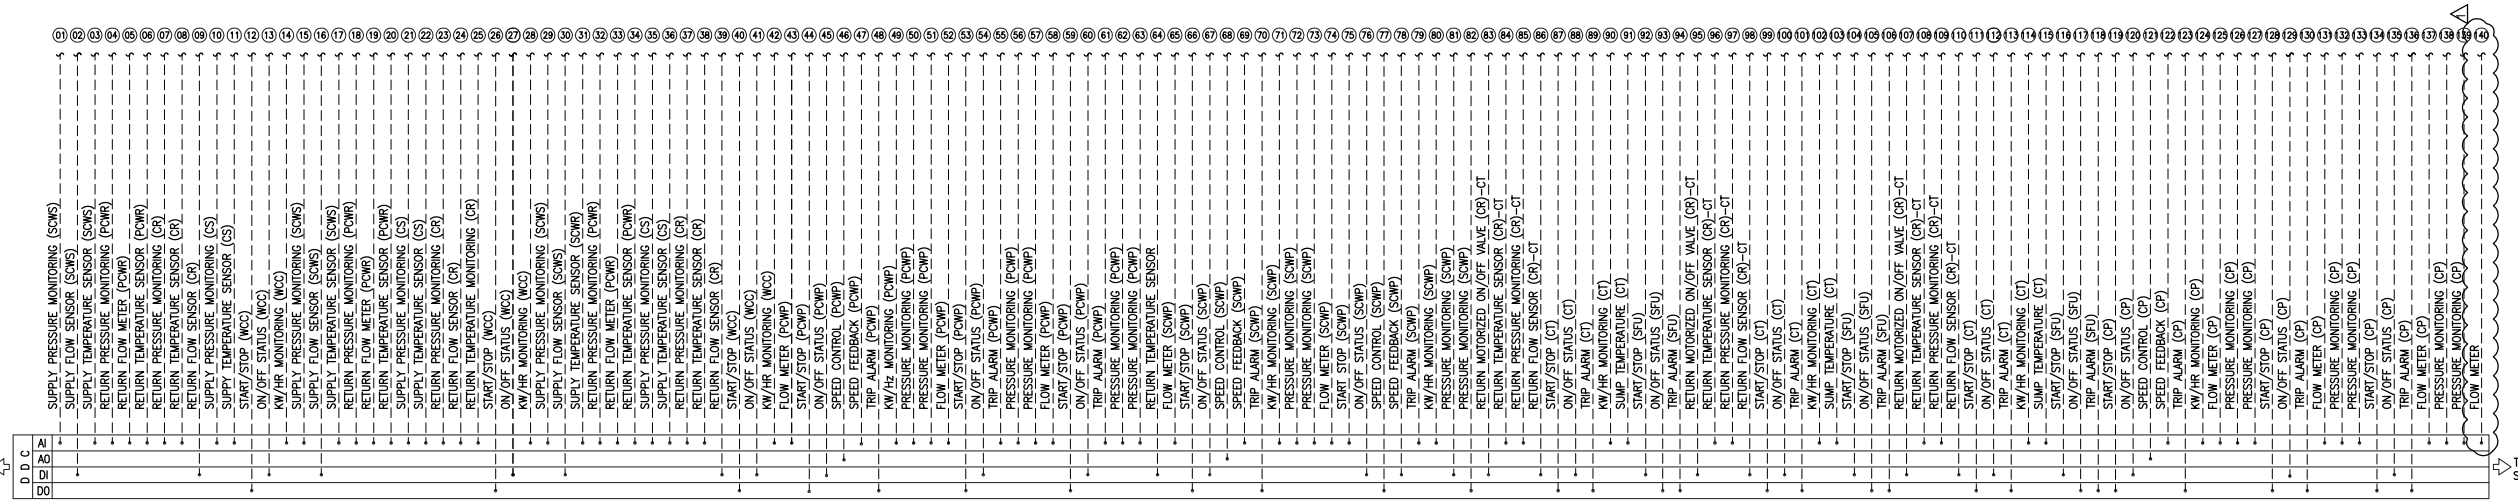

1
EC2-02b

PROPOSED CHILLER PLANT MANAGER SYSTEM CONTROL DIAGRAM

NTS

FOR TENDER

UNITED STATES EMBASSY
MANILA, PHILIPPINES

FACILITIES MANAGEMENT

WARNING:
This document is the property of the U.S. Government. Further reproduction and/or distribution is prohibited without the express written permission of:
FOREIGN BUILDING OPERATIONS
U.S. Department of State, Washington, DC. 20522-0820
Information on this document is not to be altered except with the written approval of the individual whose seal appears hereon.

SENSITIVE BUT UNCLASSIFIED

Engineer
MEINHARDT
25th Floor Chatham House 116 Valero cor. V.A. Rufino St. Salcedo Village, Makati City
Tels. (632) 887-1391 E-mail mpl@meinhardt.com.ph
Fax (632) 887-1172

PRC Reg. No:	PTR No:
Date:	Place:

APPROVED BY :

DISCIPLINE	INITIAL	SIGNATURE	DATE
SFM	PLS		
DFM	RLW		
CIVIL/STRL			
ELECT'L			
MECH'L			

RevNo	Revision note	Date	Sign.
1	ADDITIONAL MONITORING FOR FLOW METER	19DEC12	

Project Title

US EMBASSY MAIN CHILLER PLANT ADDITION

Location

ROXAS BOULEVARD, PHILIPPINES

Release For Construction:

FMM	FMS

SHEET CONTENT

ELECTRONICS SERVICES
PROPOSED CHILLER PLANT MANAGER SYSTEM CONTROL DIAGRAM - B

Phase

☐ CONCEPT ☐ 35% ☐ 60% ☐ 90% ■ 100% ☐ FINAL

Date: 29OCT12	CADD File Name: -
Designed: PGL	Drawn By: MMN
Checked: RCM	Drawing Number: EC2-02b
Project Number: MP1044	Sheet Number: Sheet 5 of 7
Contract No.: CONTRACT_NO	