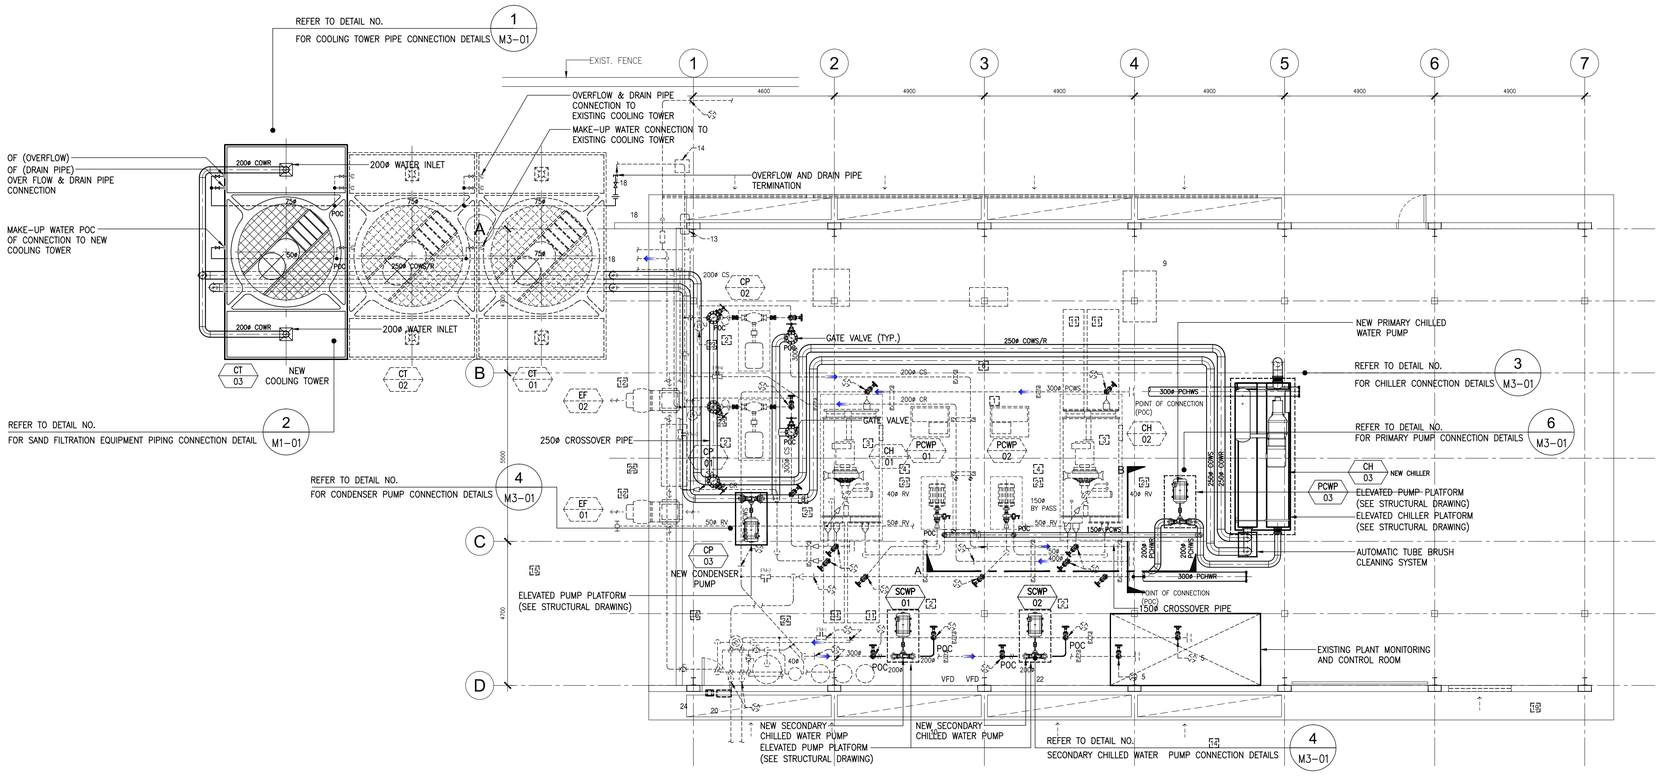

1 / M1-01 ADDITIONAL CHILLER, COOLING TOWER CONDENSER AND CHILLED WATER PUMPS LAYOUT

SCALE 1:100

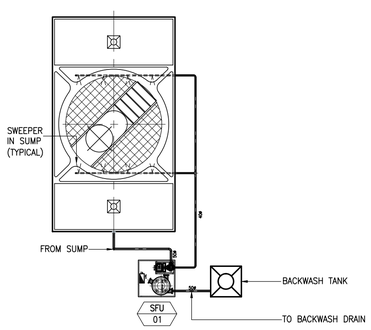

PLAN

2 / M1-01 SAND FILTRATION EQUIPMENT PIPING CONNECTION DETAIL

SCALE 1:100

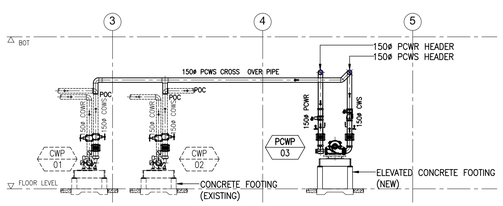

ELEVATION (THRU "A")

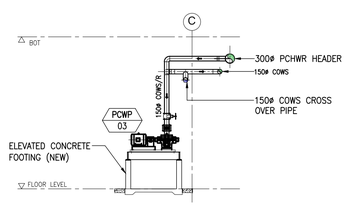

ELEVATION (THRU "B")

3 / M1-01 PRIMARY CHILLED WATER PUMP CROSS OVER PIPING CONNECTION DETAIL

SCALE 1:100

FOR TENDER

UNITED STATES EMBASSY
MANILA, PHILIPPINES

FACILITIES MANAGEMENT

WARNING:
This document is the property of the U.S. Government. Further reproduction and/or distribution is prohibited without the express written permission of:
FOREIGN BUILDING OPERATIONS
U.S. Department of State, Washington, DC, 20522-0620
Information on this document is not to be altered except with the written approval of the individual whose seal appears hereon.

SENSITIVE BUT UNCLASSIFIED

Engineer
MEINHARDT
25th Floor Chatham House 116 Valero cor. V.A. Rufino St. Salcedo Village, Makati City
Tels. (632) 887-1391 E-mail mpi@meinhardt.com.ph
Fax (632) 887-1172

OSCAR V. RELUCIO
PROFESSIONAL MECHANICAL ENGINEER

PRC Reg. No: 2886 PTR No: 3178285
Date: JANUARY 04, 2012 Place: MAKATI CITY

APPROVED BY :

DISCIPLINE	INITIAL	SIGNATURE	DATE
SFM	PLS		
DFM	RLW		
CIVIL/STRL			
ELECT'L			
MECH'L			

RevNo	Revision note	Date	Sign.

Project Title

US EMBASSY MAIN CHILLER PLANT ADDITION

Location

ROXAS BOULEVARD, PHILIPPINES

Release For Construction:
FMM FMS

SHEET CONTENT

MECHANICAL SERVICES
ADDITIONAL CHILLER, COOLING TOWER, CONDENSER AND CHILLED WATER PUMPS LAYOUT, & SECTIONS

Phase
☐ CONCEPT ☐ 35% ☐ 60% ☐ 90% ■ 100% ☐ FINAL

Date 29OCT12	CADD File Name
Designed ESL	Drawn By CTF
Checked JCC/OVR	Drawing Number M1-01
Project Number MP1044	Sheet Number Sheet 3 of 7
Contract No. -	