/

AMENDMENT OF SOLICITATION/MODIFICATION OF CONTRACT	1. CONTRACT ID CODE	PAGE 1 OF PAGES 2

2. AMENDMENT/MODIFICATION NO.	3. EFFECTIVE DATE	4. REQUISITION/PURCHASE REQ. NO.	5. PROJECT NO. *(If applicable)*
A-001	09/20/2016	PR5706874	

6. ISSUED BY CODE	7. ADMINISTERED BY *(If other than Item 6)* CODE
Contracting & Procurement General Services Office, American Embassy Manila Seafront Compound, Roxas Boulevard, Pasay City	

8. NAME AND ADDRESS OF CONTRACTOR *(No., street, county, State, and ZIP Code)*	(√)	9A. AMENDMENT OF SOLICITATION NO.
		SRP380-16-Q-0181
	X	9B. DATED *(SEE ITEM 11)* 09/13/2016
		10A. MODIFICATION OF CONTRACT/ORDER NO.
		10B. DATED *(SEE ITEM 13)*
FACILITY CODE		

11. THIS ITEM ONLY APPLIES TO AMENDMENTS OF SOLICITATIONS

[X] The above numbered solicitation is amended as set forth in Item 14. The hour and date specified for receipt of Offers [ ] --Is extended, [X] is not extended.

Offers must acknowledge receipt of this amendment prior to the hour and date specified in the solicitation or as amended, by one of the following methods:

(a) By completing Items 8 and 15, and returning _____ copies of the amendment; (b) By acknowledging receipt of this amendment on each copy of the offer submitted; of (c) By separate letter of telegram which includes a reference to the solicitation and amendment numbers. FAILURE OF YOUR ACKNOWLEDGEMENT TO BE RECEIVED AT THE PLACE DESIGNATED FOR THE RECEIPT OF OFFERS PRIOR TO THE HOUR AND DATE SPECIFIED MAY RESULT IN REJECTION OF YOUR OFFER. If by virtue of this amendment you desire to change an offer already submitted, such change may be made by telegram or letter, provided each telegram or letter makes reference to the solicitation and this amendment, and is received prior to the opening hour and date specified.

12. ACCOUNTING AND APPROPRIATION DATA *(If required)*

13. THIS ITEM APPLIES ONLY TO MODIFICATIONS OF CONTRACTS/ORDERS, IT MODIFIES THE CONTRACT/ORDER NO. AS DESCRIBED IN ITEM 14.

(√)		
	A.	THIS CHANGE ORDER IS ISSUED PURSUANT TO: *(Specify authority)* THE CHANGES SET FORTH IN ITEM 14 ARE MADE IN THE CONTRACT ORDER NO. IN ITEM 10A.
	B.	THE ABOVE NUMBERED CONTRACT/ORDER IS MODIFIED TO REFLECT THE ADMINISTRATIVE CHANGES *(such as changes in paying office, appropriation date, etc.)* SET FORTH IN ITEM 14, PURSUANT TO THE AUTHORITY OF FAR 43.103(b)
	C.	THIS SUPPLEMENTAL AGREEMENT IS ENTERED INTO PURSUANT TO AUTHORITY OF:
	D.	OTHER *(Specify type of modification and authority)*

E. IMPORTANT: Contractor [X] is not, [ ] is required to sign this document and return ___ copy to the issuing office.

14. DECRIPTION OF AMENDMENT/MODIFICATION *(Organized by UCF section headings, including solicitation/contract subject matter where feasible.)*

SRP380-16-Q-0181 is being amended as follows:

1. To reflect additional attachment – Layout of Audio / Video Intercom Installation (1 page)

The quote submission deadline is still on September 27, 2016; 2PM; Philippine Time
All other terms and conditions remain unchanged and in full force and effect.

15A. NAME AND TITLE OF SIGNER *(Type of print)*		16A. NAME AND TITLE OF CONTRACTING OFFICER *(Type or Print)* John A. Klimowski	
15B. CONTRACT/OFFEROR *(Signature of person authorized to sign)*	15C. DATE SIGNED	16B. UNITED STATES OF AMERICA *(Signature of Contracting Officer)*	16C. DATE SIGNED 9/20/16

Legend:

Audio/Video Intercom System

- Audio/Video Intercom
- Electric Strike
- P/S – Power Supply Unit

Note: Distance: From Pedestrian Gate to Aiphone Screen (100meters) include welding of Electric Strike

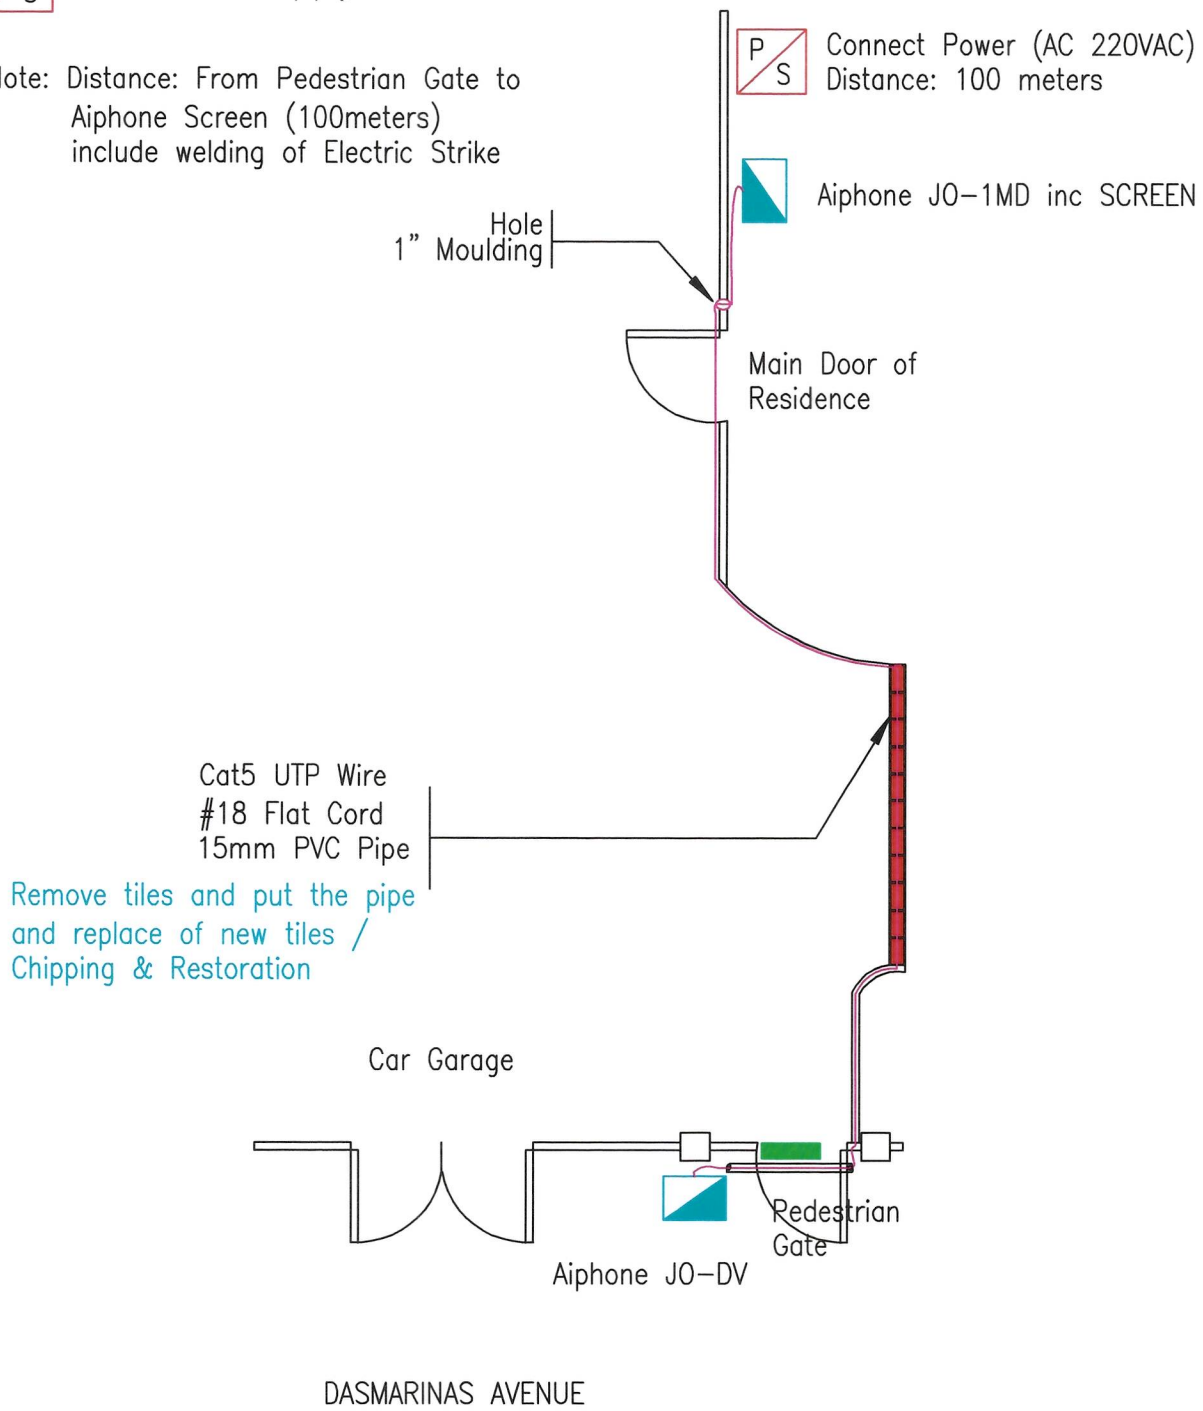

Electronics Engineer:	Project Title:	Address:	Sheet Contents:	AutoCad by: ERM	Sheet No.
Professional Electronics Engineer REG. NO. DATE	INSTALLATION OF AUDIO / VIDEO AIPHONE	#1652 DASMARINAS AVE., DASMARINAS VILLAGE MAKATI CITY	LAYOUT OF AUDIO / VIDEO AIPHONE INTERCOM	Checked by:	1/1
				Approved by:	