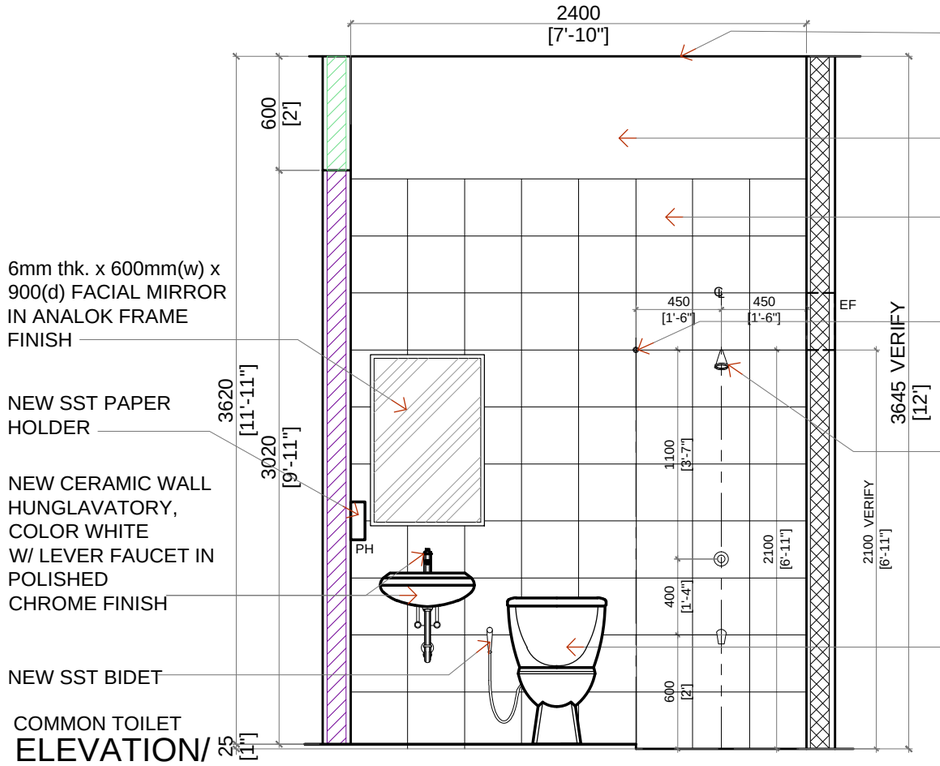

6mm thk. x 600mm(w) x 900(d) FACIAL MIRROR IN ANALOK FRAME FINISH

NEW SST PAPER HOLDER

NEW CERAMIC WALL HUNGLAVATORY, COLOR WHITE W/ LEVER FAUCET IN POLISHED CHROME FINISH

NEW SST BIDET

EXISTING PLYWOOD CEILING FOR REPAIR & REPAINT

WALL IN SEMI-GLOSS PAINT FINISH

NEW 300MMX 300MM GLAZED CERAMIC WALL TILES

NEW SST SHOWER ROD

NEW SST SHOWER FITTINGS W/ BATH SPOUT

NEW CERAMIC WATERCLOSET, COLOR WHITE

COMMON TOILET

A1 ELEVATION/ SECTION

A-14 SCALE: 1:30M

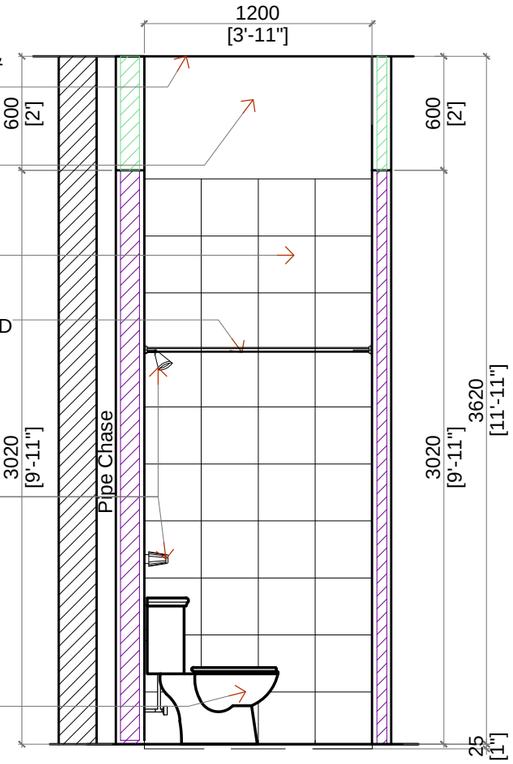

COMMON TOILET

A2 ELEVATION/ SECTION

A-14 SCALE: 1:30M

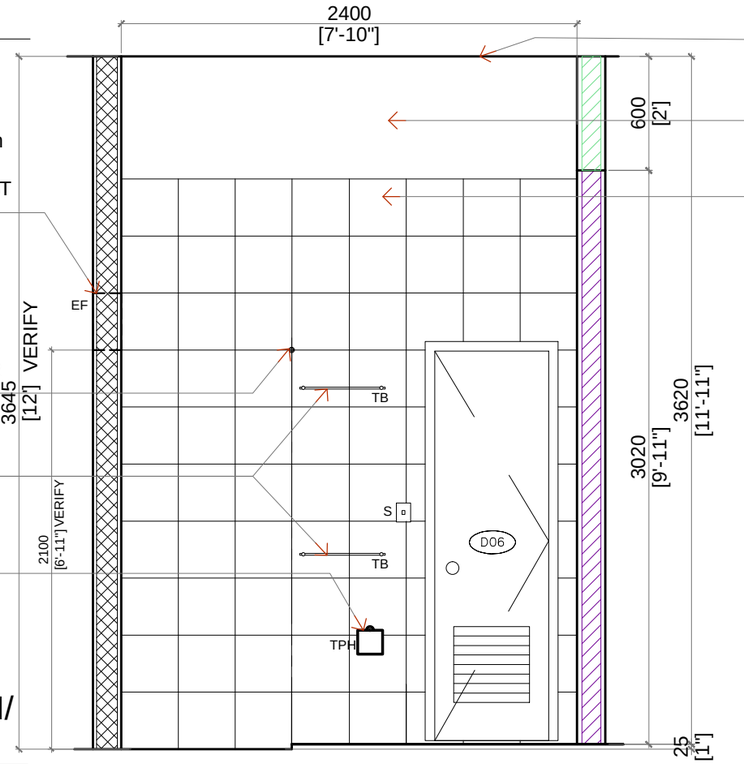

OUTLINE OF 300mm X 300mm WALL MOUNTED EXHAUST FAN

NEW SST SHOWER ROD

NEW SST TOWEL BAR

NEW SST TISSUE HOLDER

EXISTING PLYWOOD CEILING FOR REPAIR & REPAINT

WALL IN SEMI-GLOSS PAINT FINISH

NEW 300MMX 300MM GLAZED CERAMIC WALL TILES

6mm thk. x 600mm(w) x 900(d) FACIAL MIRROR IN ANALOK FRAME FINISH

NEW SST PAPER HOLDER

NEW CERAMIC WALL HUNG LAVATORY,COLOR WHITE W/ LEVER FAUCET IN POLISHED CHROME FINISH

COMMON TOILET

A3 ELEVATION/ SECTION

A-14 SCALE: 1:30M

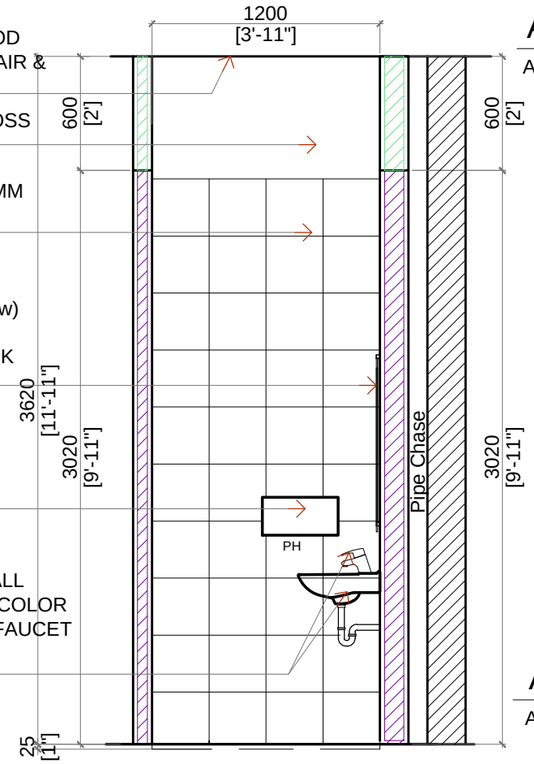

COMMON TOILET

A4 ELEVATION/ SECTION

A-14 SCALE: 1:30M

UNITED STATES EMBASSY
MANILA, PHILIPPINES

FACILITY MANAGEMENT

WARNING:
This document is the property of the U.S. Government. Further reproduction and/or distribution is prohibited without the express written permission of:
FOREIGN BUILDING OPERATIONS
U.S. Department of State, Washington, DC, 20522-0620
Information on this document is not to be altered except with the written approval of the individual whose seal appears hereon.

SENSITIVE BUT UNCLASSIFIED

A-001

RevNo	Revision note	Date	Sign.

Project Title
REFURBISHMENT OF OEXP WAREHOUSE OFFICE

Location
P&S EXPENDABLE WAREHOUSE BUILDING SEAFRONT COMPOUND

Release For Construction:
FMM | FMS

SHEET CONTENT
ELEVATIONS/SECTIONS OF COMMON TOILET

Phase
CONCEPT 35% 60% 90% 100% FINAL

Date 8-28-15	CADD File Name
Designed	Drawn By MJT
Checked AGM/RPB	Drawing Number
Project Number	Sheet Number A-14
Contract No.	