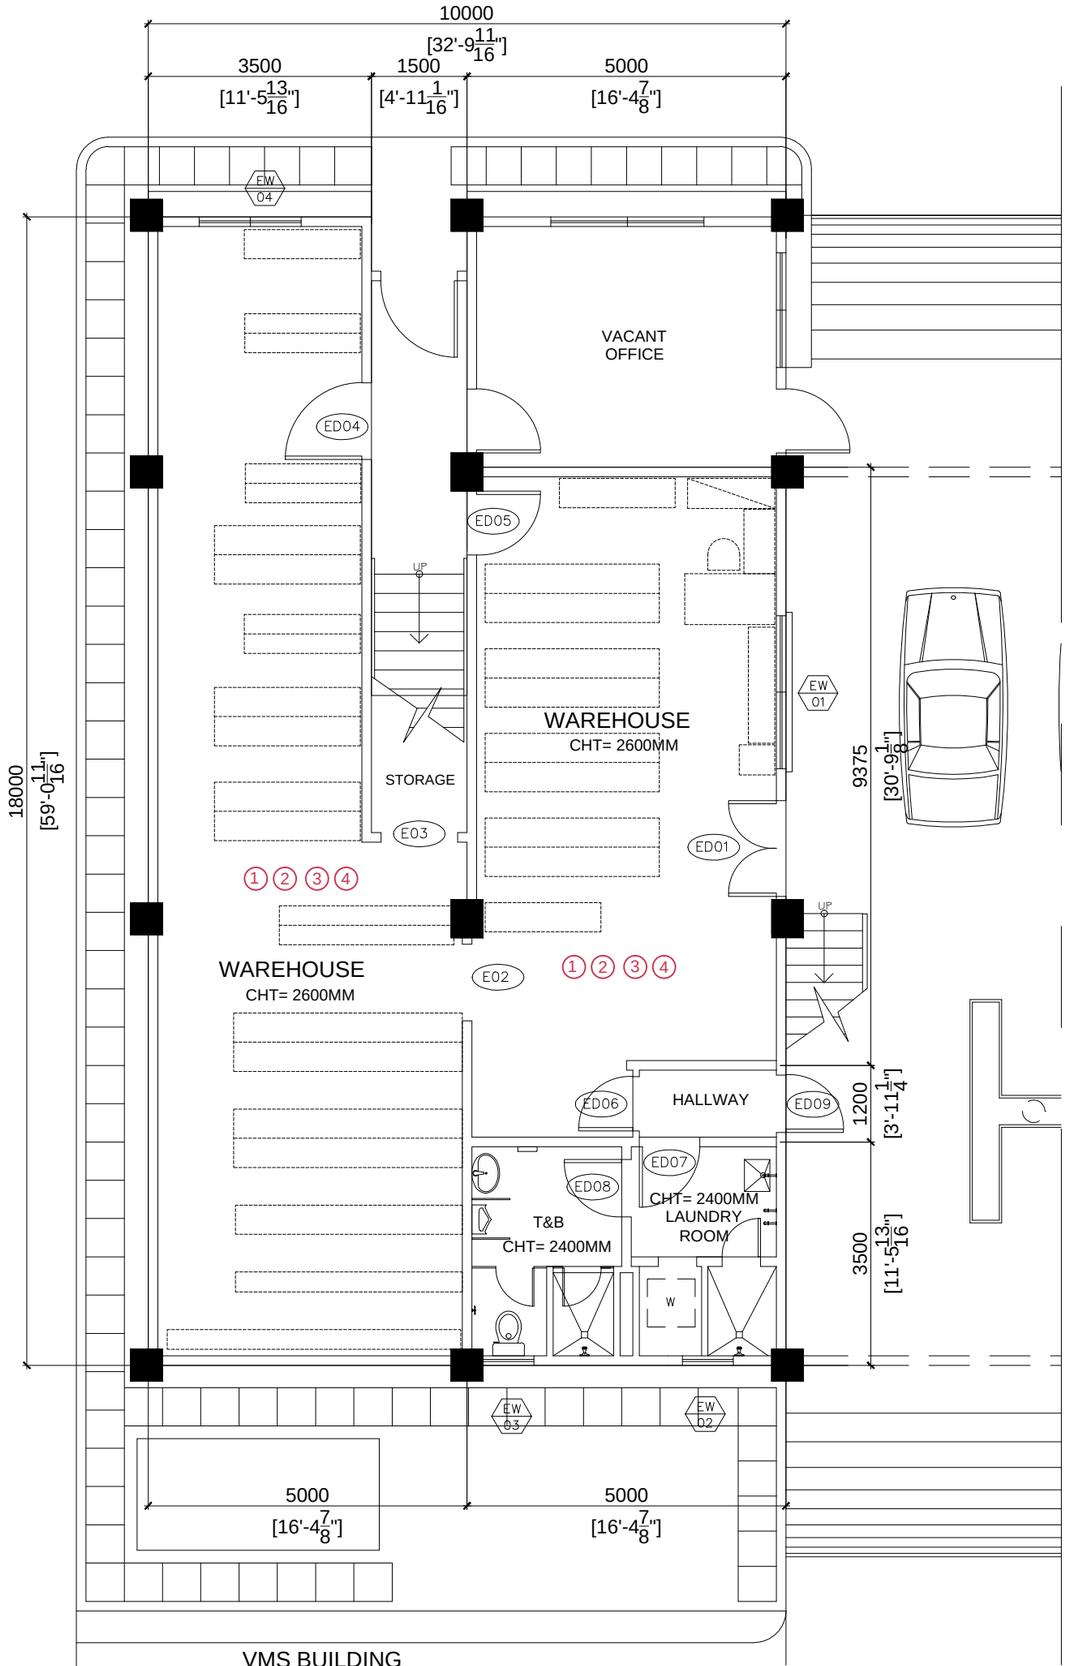

VMS BUILDING

A | A 1

EXISTING GROUND FLOOR PLAN

SCALE 1:100 M

SCOPE OF WORK:
L E G E N D:

1. PERFORM PLUMBING WORKS AS NECESSARY
2. PERFORM ELECTRICAL WORKS AS NECESSARY
3. PERFORM MECHANICAL WORKS AS NECESSARY
4. PERFORM PAINTING WORKS AS NECESSARY

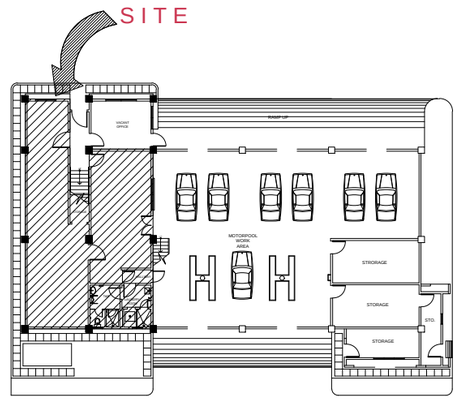

A | A 1

VMS (GROUND FLOOR)
LOCATION MAP

SCALE 1:500 M

UNITED STATES EMBASSY
MANILA, PHILIPPINES

FACILITY MANAGEMENT

WARNING:

This document is the property of the U.S. Government. Further reproduction and/or distribution is prohibited without the express written permission of:
FOREIGN BUILDING OPERATIONS
U.S. Department of State, Washington, DC, 20522-0620
Information on this document is not to be altered except with the written approval of the individual whose seal appears hereon.

SENSITIVE BUT UNCLASSIFIED

RevNo	Revision note	Date	Sign.

Project Title

REPAIR OF VMS OFFICE, GROUND FLOOR @ VMS BUILDING

Location

SEAFRONT COMPOUND

Release For Construction:

FMM	FMS

SHEET CONTENT

EXISTING GROUND FLOOR PLAN LOCATION MAP & SCOPE OF WORKS

Phase

CONCEPT 35% 60% 90% 100% FINAL

Date 8-28-15	CADD File Name
Designed	Drawn By MJT
Checked AGM/RPB	Drawing Number
Project Number	Sheet Number A-1
Contract No.	