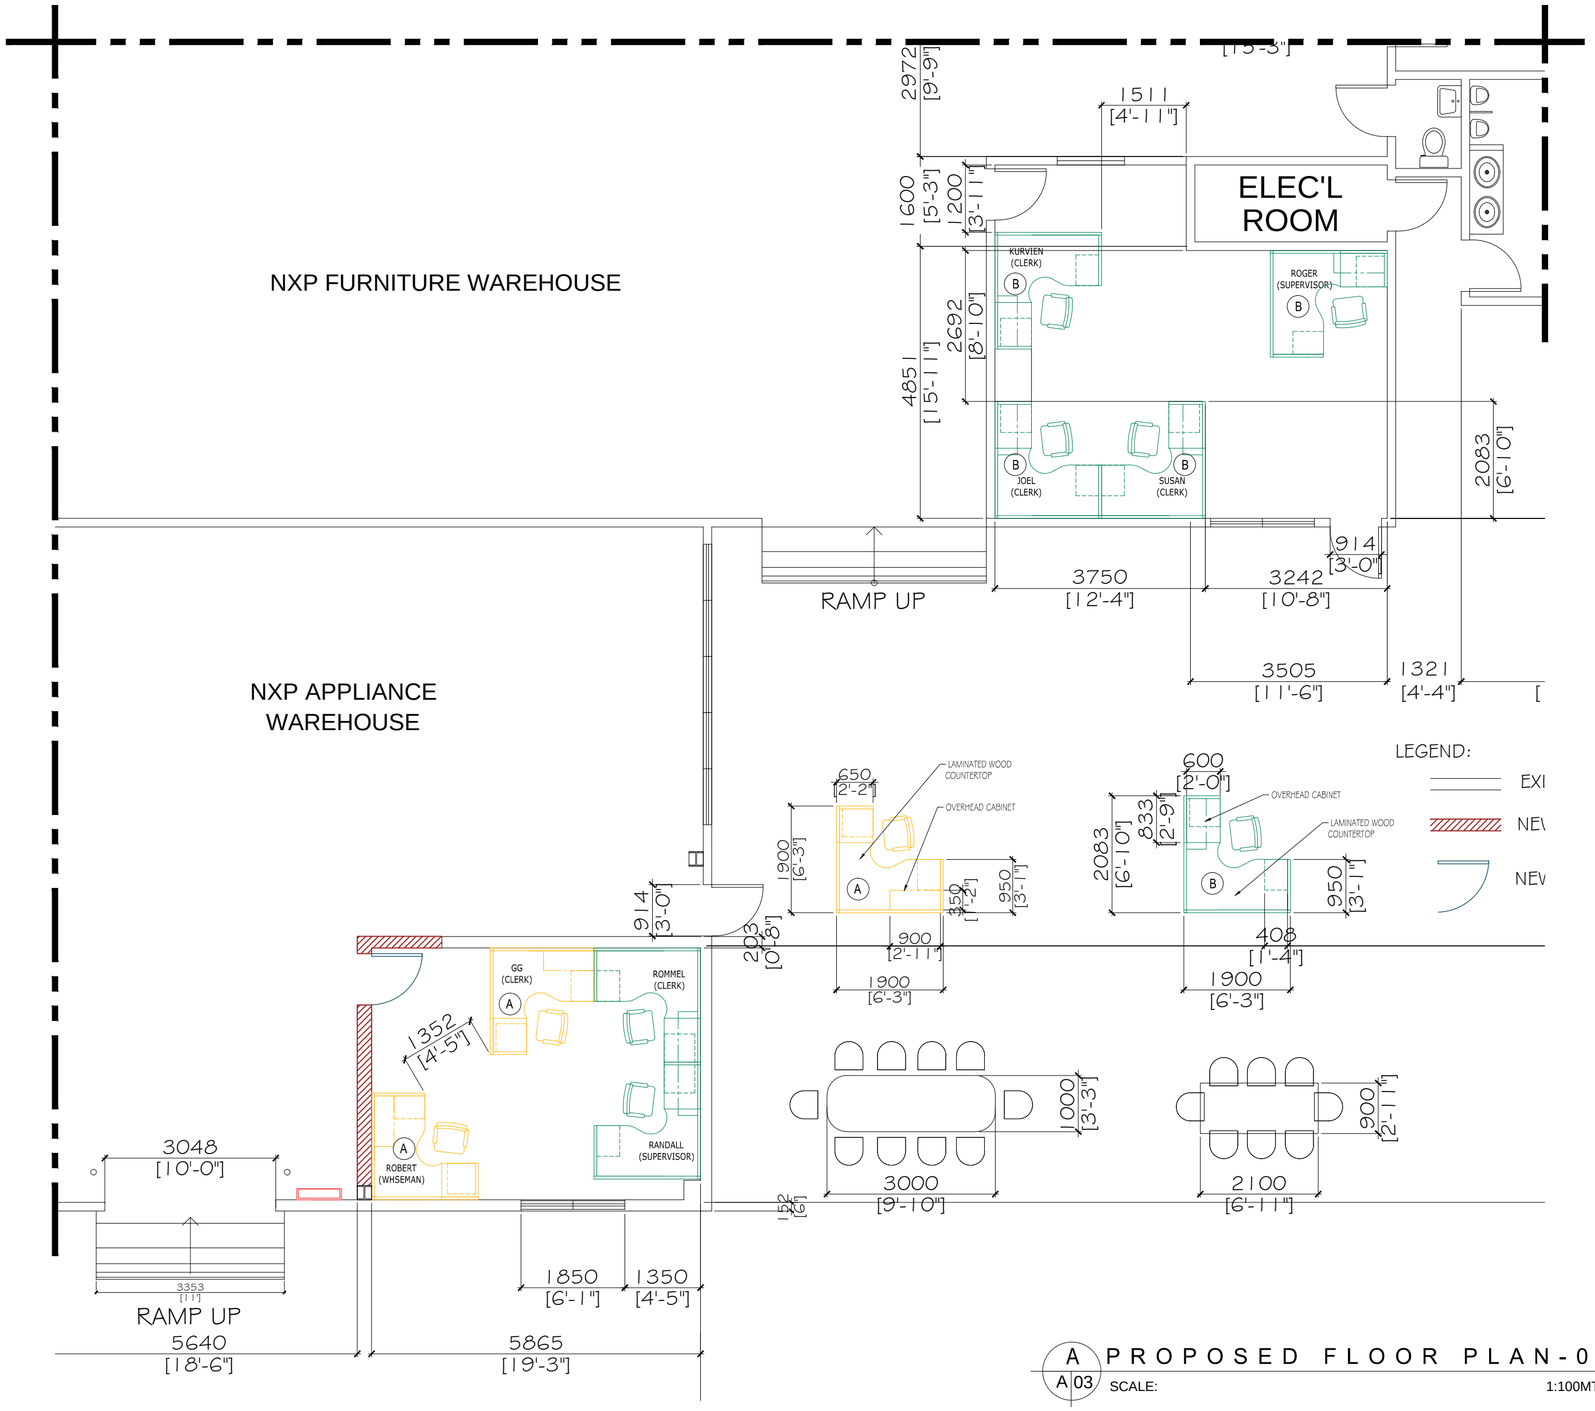

A PROPOSED FLOOR PLAN-02

A 03 SCALE: 1:100MTS

UNITED STATES EMBASSY
MANILA, PHILIPPINES

FACILITY MANAGEMENT

WARNING:

This document is the property of the U.S. Government. Further reproduction and/or distribution is prohibited without the express written permission of:
FOREIGN BUILDING OPERATIONS
U.S. Department of State, Washington, DC, 20522-0620
Information on this document is not to be altered except with the written approval of the individual whose seal appears hereon.

SENSITIVE BUT UNCLASSIFIED

RevNo	Revision note	Date	Sign.

Project Title

PROPOSED OFFICE SPACE FOR THE FAP WAREHOUSE

Location

SEAFRONT COMPOUND

Release For Construction:

FMM | FMS

SHEET CONTENT

PROPOSED FLOOR PLAN

Phase

CONCEPT 35% 60% 90% 100% FINAL

Date 08-27-15	CADD File Name
Designed	Drawn By CK
Checked AGM/RPB	Drawing Number
Project Number	Sheet Number A-03
Contract No.	