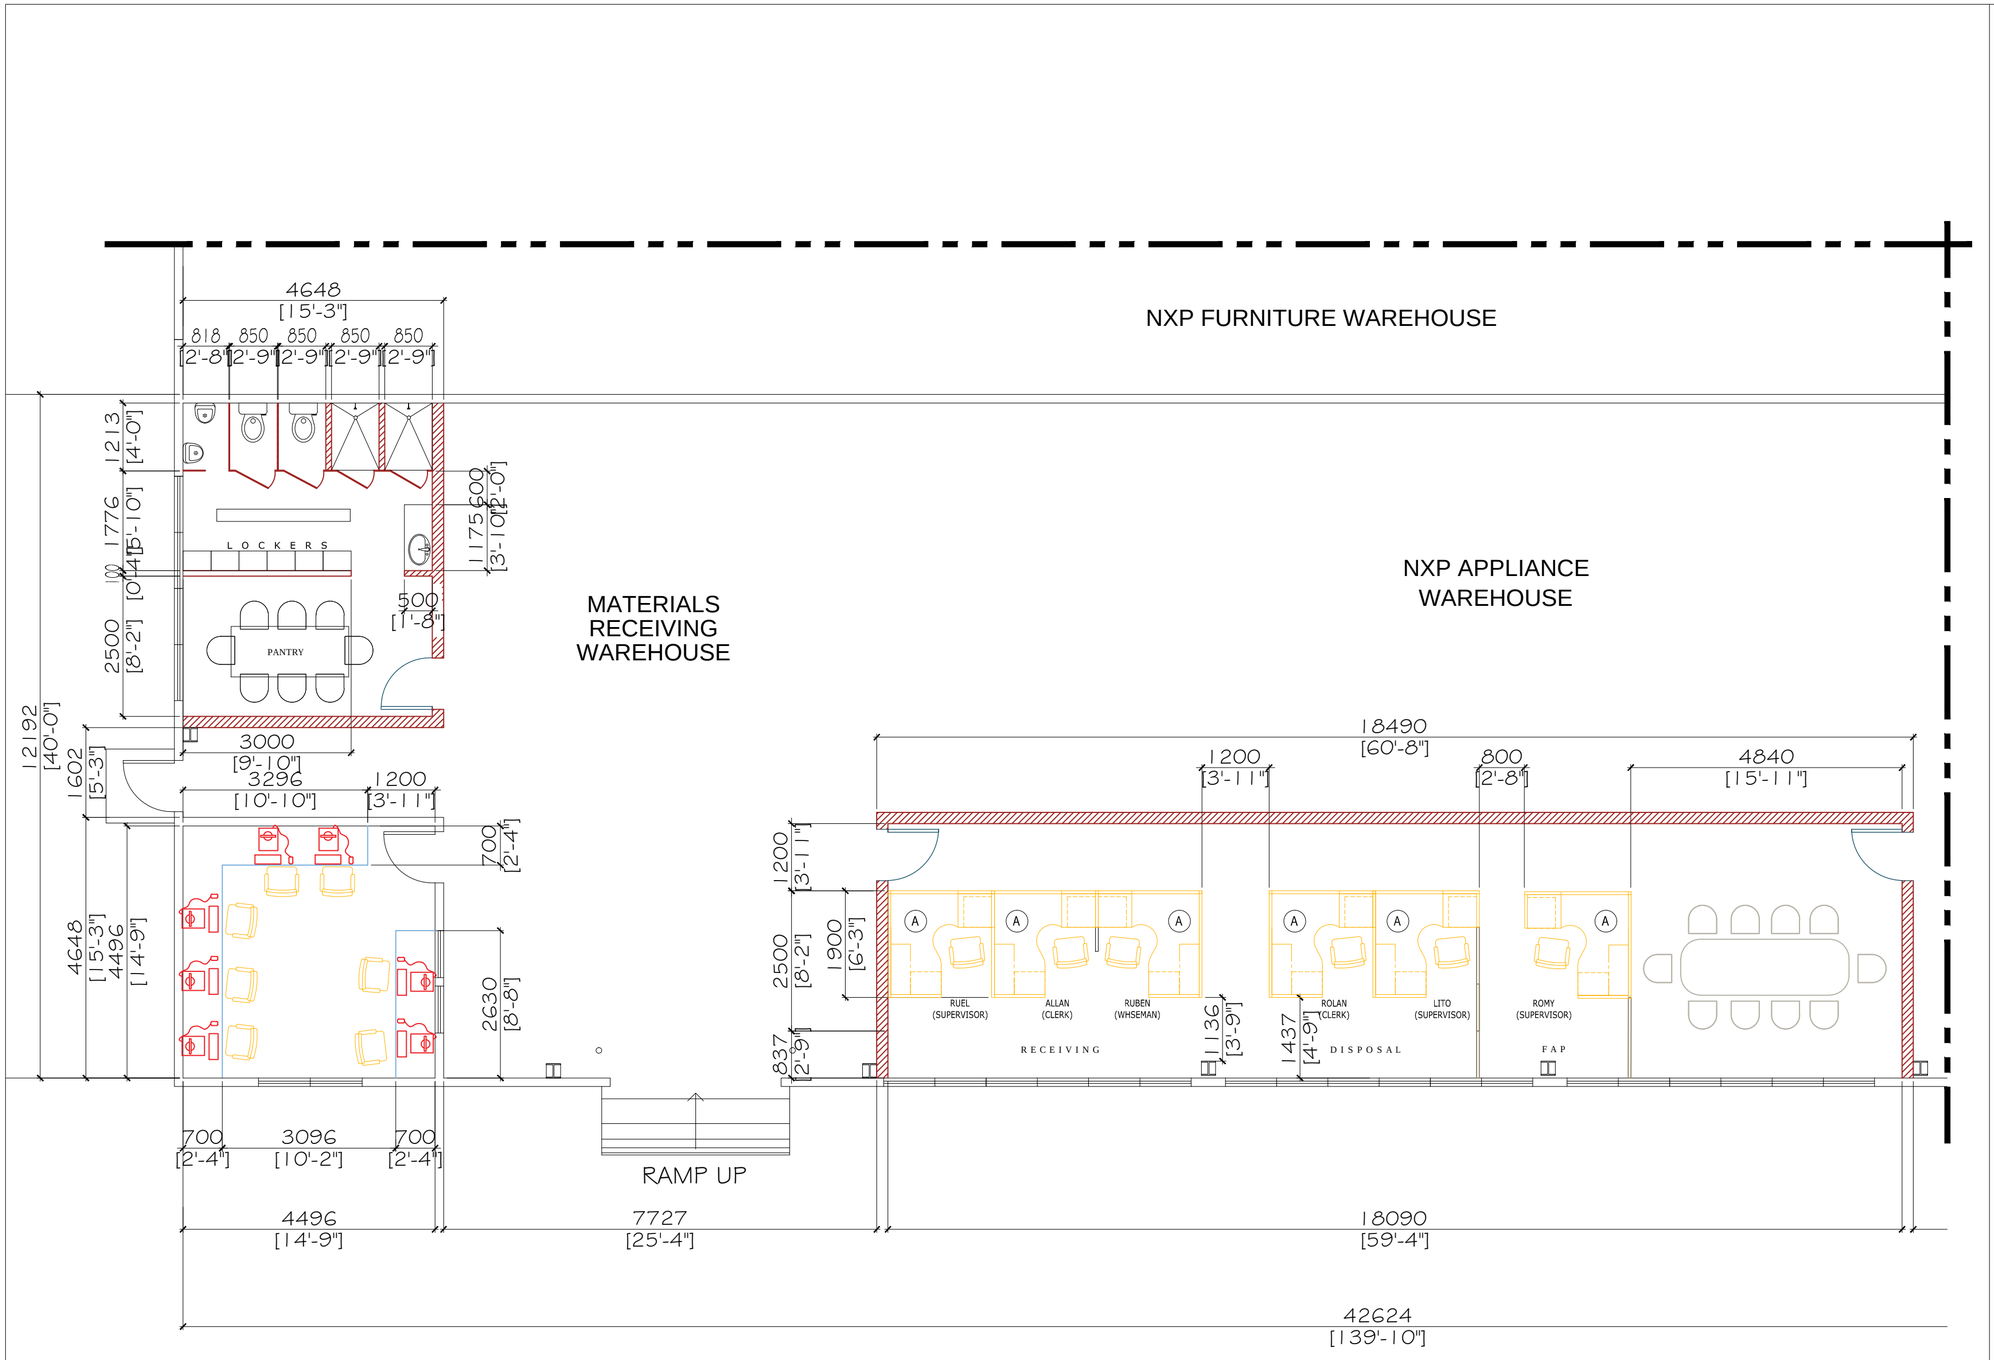


A / A02 PROPOSED FLOOR PLAN-01

SCALE: 1:100MTS

UNITED STATES EMBASSY
MANILA, PHILIPPINES

FACILITY MANAGEMENT

WARNING:

This document is the property of the U.S. Government. Further reproduction and/or distribution is prohibited without the express written permission of:
FOREIGN BUILDING OPERATIONS
U.S. Department of State, Washington, DC, 20522-0620
Information on this document is not to be altered except with the written approval of the individual whose seal appears hereon.

**SENSITIVE BUT UNCLASSIFIED**

| RevNo | Revision note | Date | Sign. |
|---|---|---|---|

Project Title

PROPOSED OFFICE SPACE FOR THE FAP WAREHOUSE

Location

SEAFRONT COMPOUND

Release For Construction:

FMM | FMS

SHEET CONTENT

PROPOSED PARTIAL FLOOR PLAN

Phase

CONCEPT 35% 60% 90% 100% FINAL

| | |
|---|---|
| Date 08-27-15 | CADD File Name |
| Designed | Drawn By CK |
| Checked AGM/RPB | Drawing Number |
| Project Number | Sheet Number A-02 |
| Contract No. | |