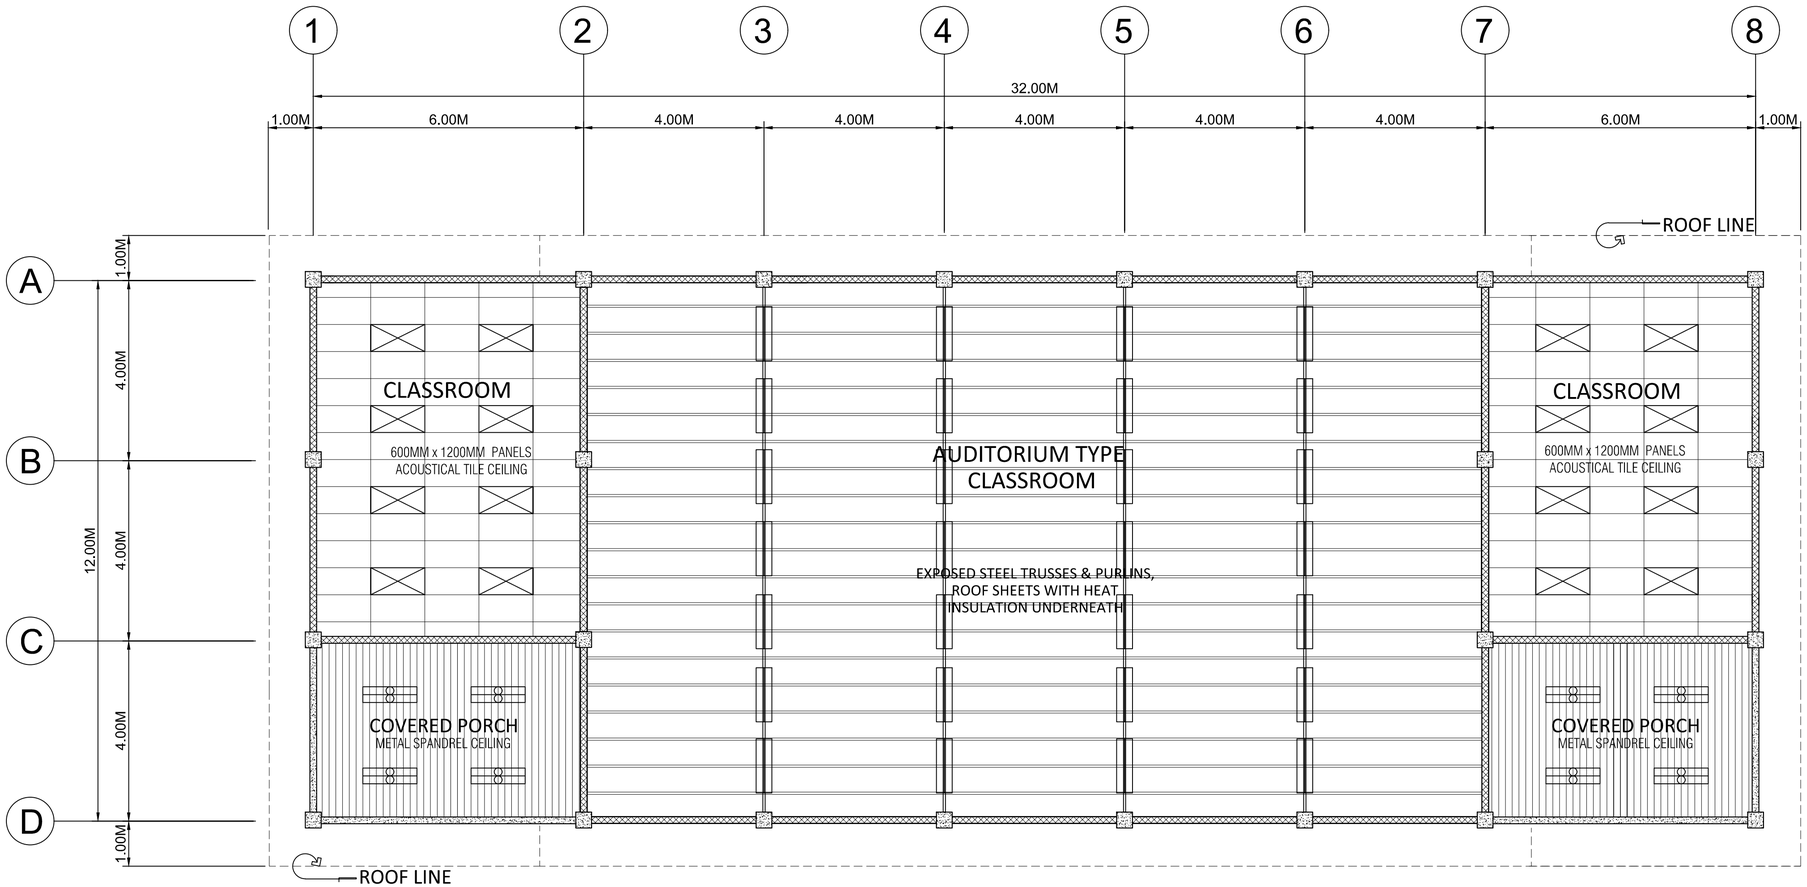

LEGEND :

CONCRETE MASONRY WALL

CONCRETE ROOF BEAM/COLUMN

REFLECTED CEILING PLAN

SCALE 1 : 75 METERS

PROJECT TITLE :	PREPARED BY:	CHECKED BY:	SUBMITTED BY:	RECOMMEND APPROVAL:	APPROVED BY:	SHEET NO.
PROPOSED PNP SAF CLASSROOMS	ENGR FRENEL B BAUTISTA PCINSP CHIEF, PLANS & DESIGN SECTION	ARCH PAVEL D HALOG PSUPT CHIEF, CONSTRUCTION & REPAIR DIVISION	JOEL FELIX MATEO D RUNES IV, MPA PSSUPT (CE) DSC CDS, ENGINEERING SERVICE	JEROME P PAGARAGAN, CEO VI PSSUPT DEPUTY DIRECTOR, ENGINEERING SERVICE	CRISTINO C CAMPANILLA, CESE PCSUPT DIRECTOR, ENGINEERING SERVICE	A-3
LOCATION: FORT STO DOMINGO, STA ROSA, LAGUNA						JUNE 22, 2012 DATE DRAWING COMPLETED