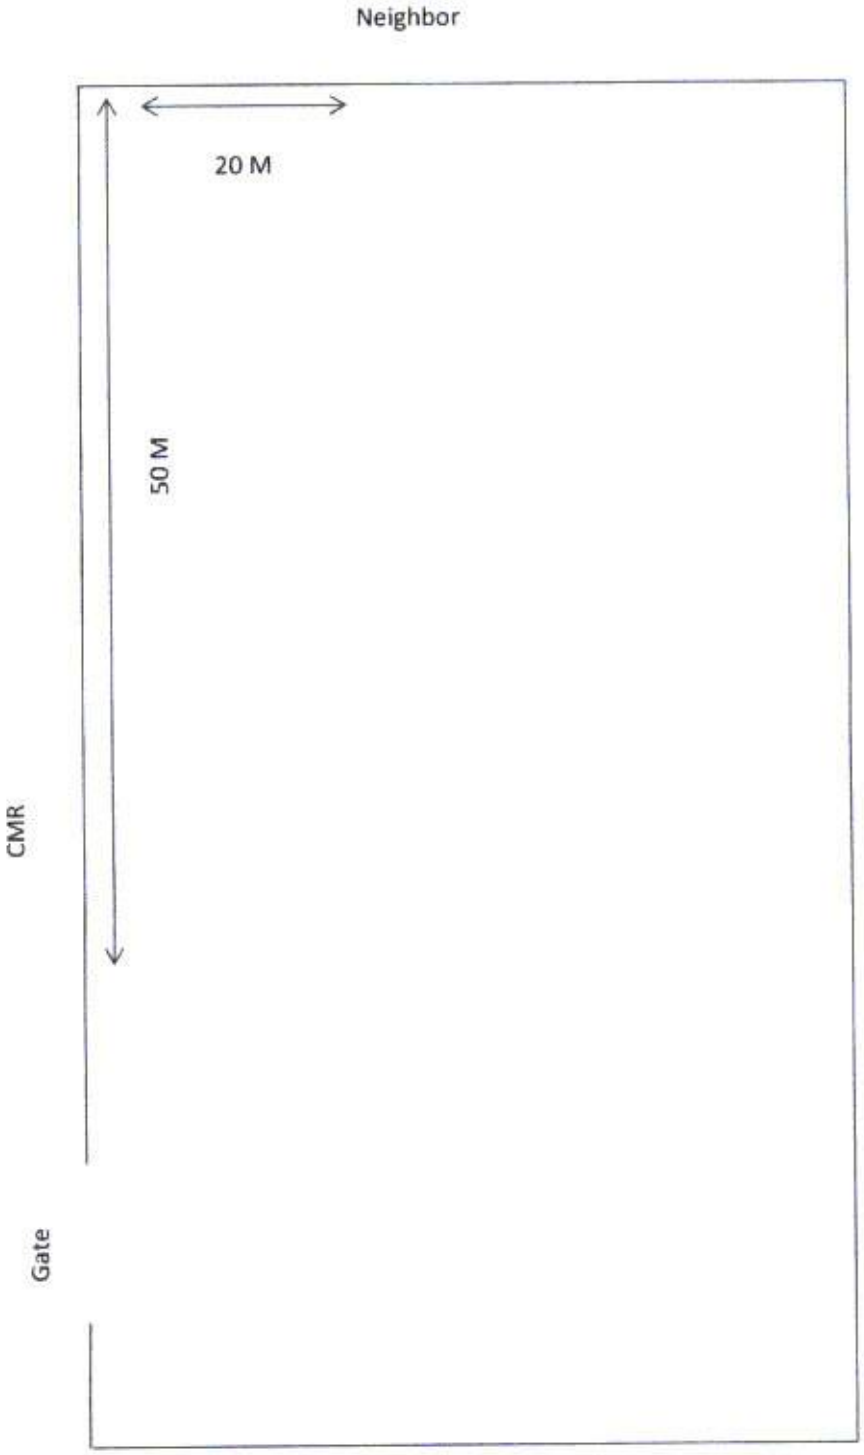
Gate
CMR
50 M
20 M
Neighbor