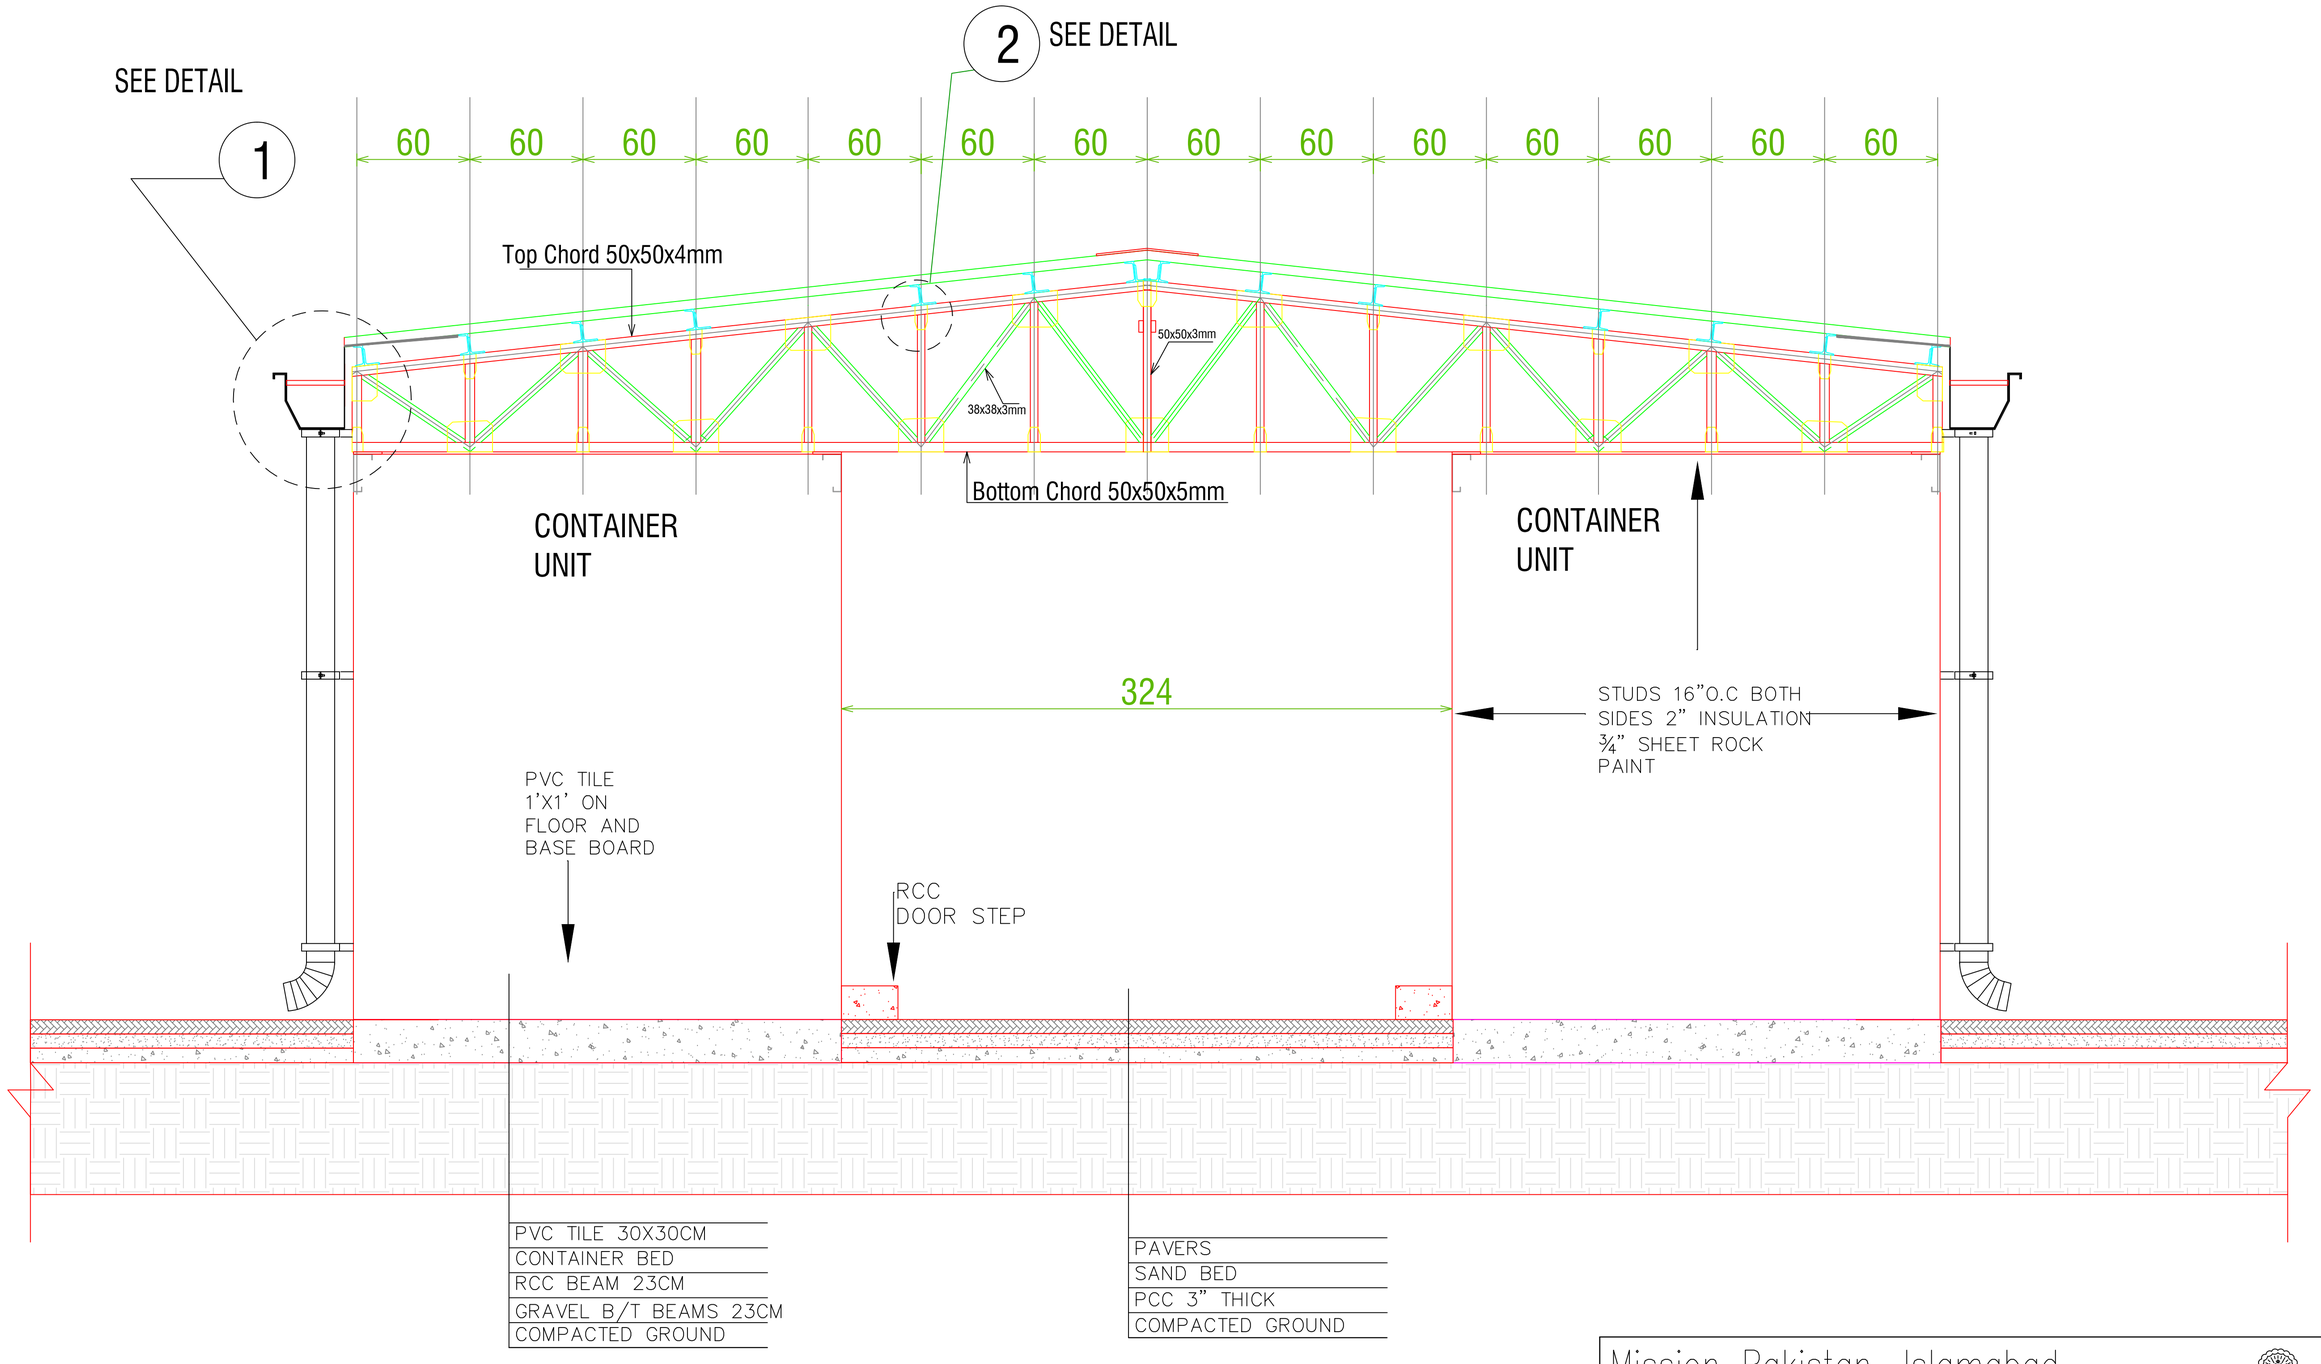

CROSS SECTION
TWO CONTAINERS AND SPACE IN BETWEEN

Mission Pakistan, Islamabad
Facility Management Office
Project: GUARD QUARTERS

Approved:_____
Cleared:_____
Cleared:_____
Cleared:_____

SCALE: As shown
DESIGN BY: Irfan
DATE: 06-13-2015