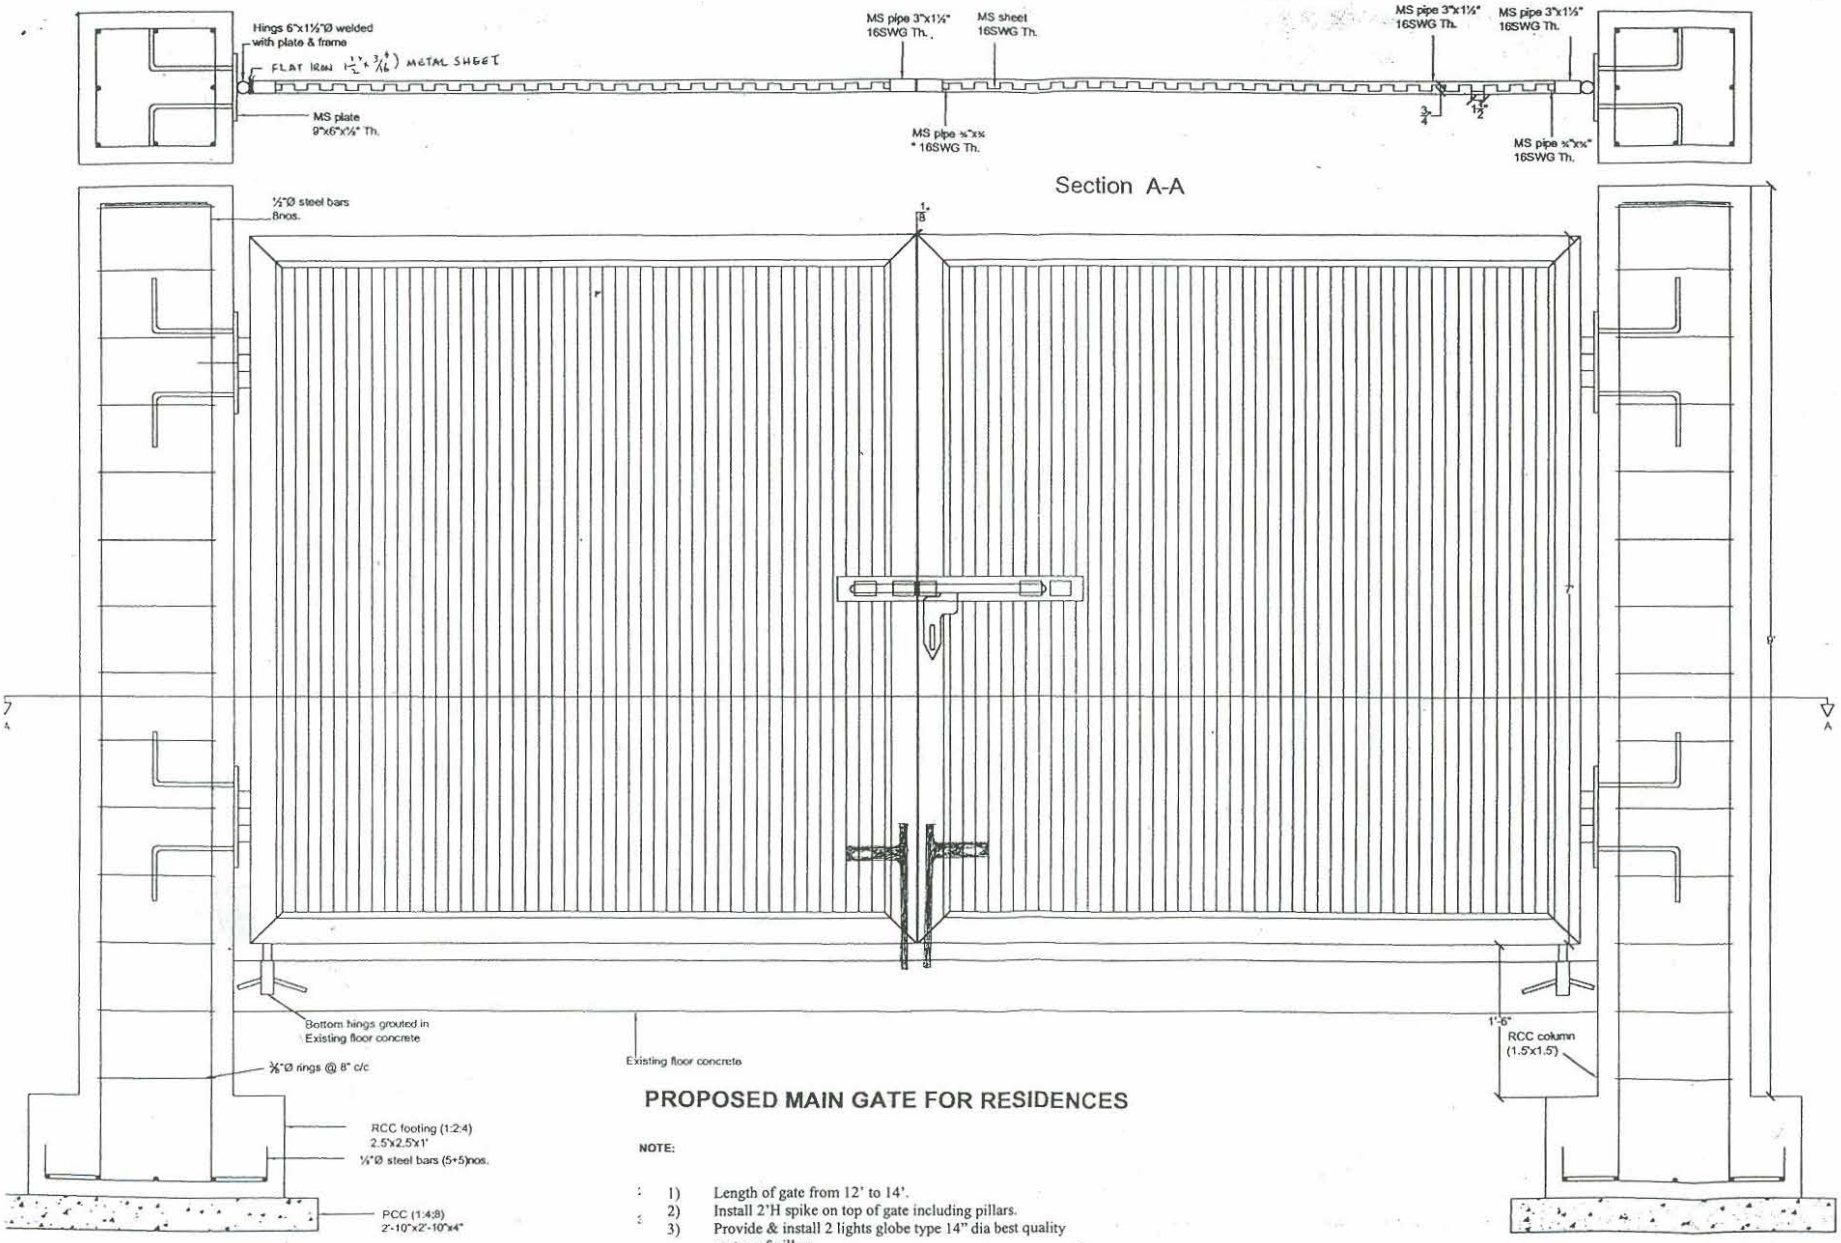

PROPOSED MAIN GATE FOR RESIDENCES

NOTE:

1) Length of gate from 12' to 14'.
2) Install 2'H spike on top of gate including pillars.
3) Provide & install 2 lights globe type 14" dia best quality on top of pillars.
4) Apply one coat of red oxide primer and three coats of enamel paint ICI make and as per approved shade.