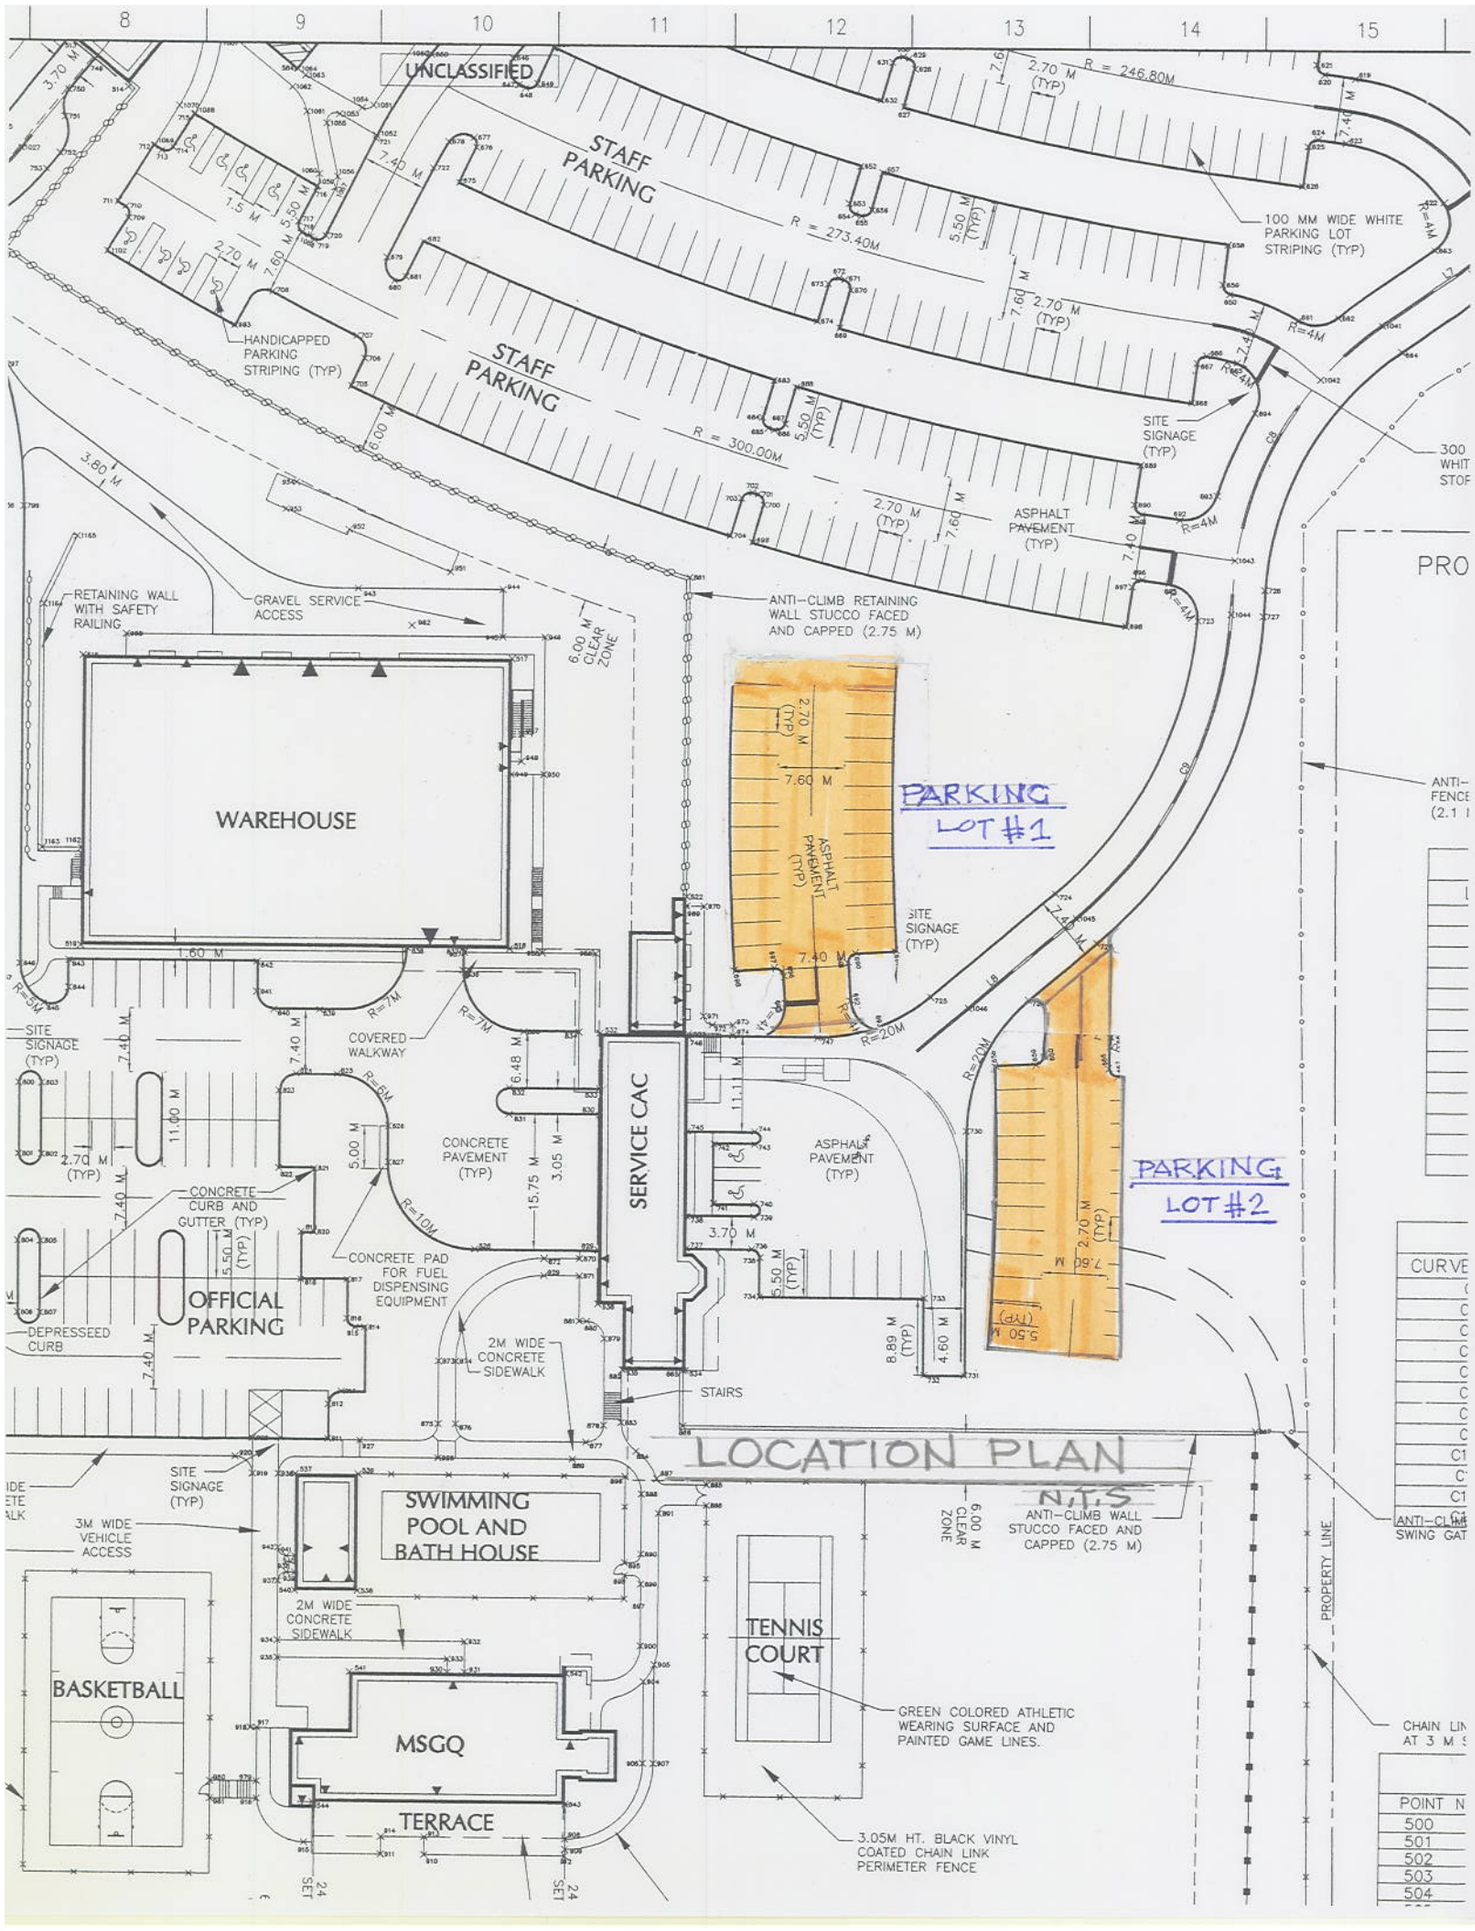
UNCLASSIFIED
STAFF PARKING
STAFF PARKING
R = 246.80M
R = 273.40M
R = 300.00M
100 MM WIDE WHITE PARKING LOT STRIPING (TYP)
HANDICAPPED PARKING STRIPING (TYP)
SITE SIGNAGE (TYP)
ASPHALT PAVEMENT (TYP)
RETAINING WALL WITH SAFETY RAILING
GRAVEL SERVICE ACCESS
ANTI-CLIMB RETAINING WALL STUCCO FACED AND CAPPED (2.75 M)
6.00 M CLEAR ZONE
WAREHOUSE
PARKING LOT #1
PARKING LOT #2
COVERED WALKWAY
CONCRETE PAVEMENT (TYP)
SERVICE CAC
ASPHALT PAVEMENT (TYP)
CONCRETE CURB AND GUTTER (TYP)
CONCRETE PAD FOR FUEL DISPENSING EQUIPMENT
OFFICIAL PARKING
DEPRESSEED CURB
2M WIDE CONCRETE SIDEWALK
STAIRS
LOCATION PLAN
N.T.S.
SITE SIGNAGE (TYP)
3M WIDE VEHICLE ACCESS
SWIMMING POOL AND BATH HOUSE
ANTI-CLIMB WALL STUCCO FACED AND CAPPED (2.75 M)
PROPERTY LINE
TENNIS COURT
BASKETBALL
MSGQ
TERRACE
GREEN COLORED ATHLETIC WEARING SURFACE AND PAINTED GAME LINES.
3.05M HT. BLACK VINYL COATED CHAIN LINK PERIMETER FENCE

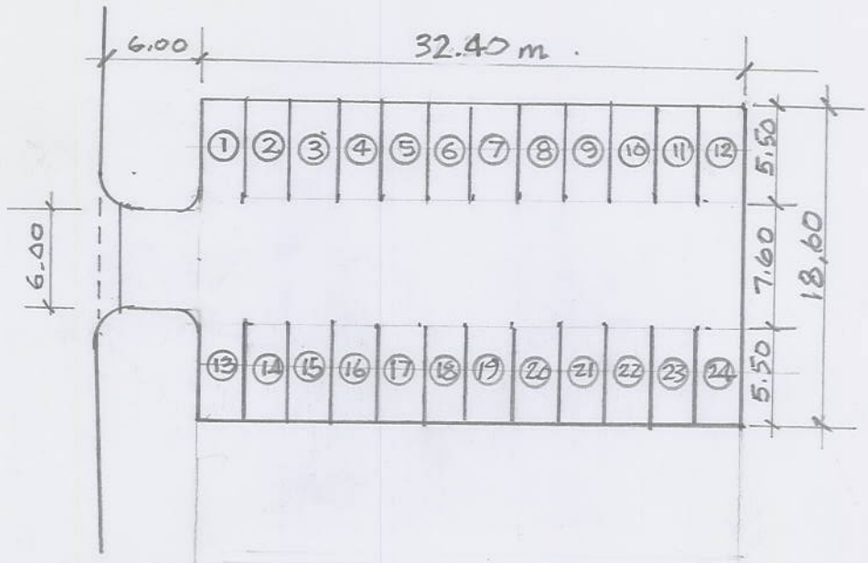

PARKING LOT #1

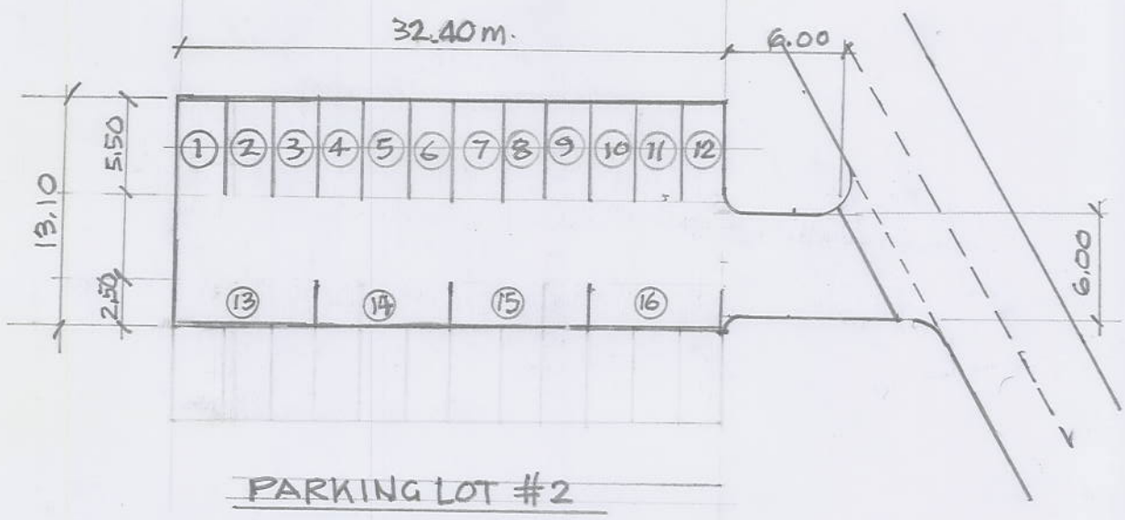

PARKING LOT #2

RESURFACING of STAFF PARKING LOTS

PROPOSED PARKING LOT PLAN SCALE 1:400

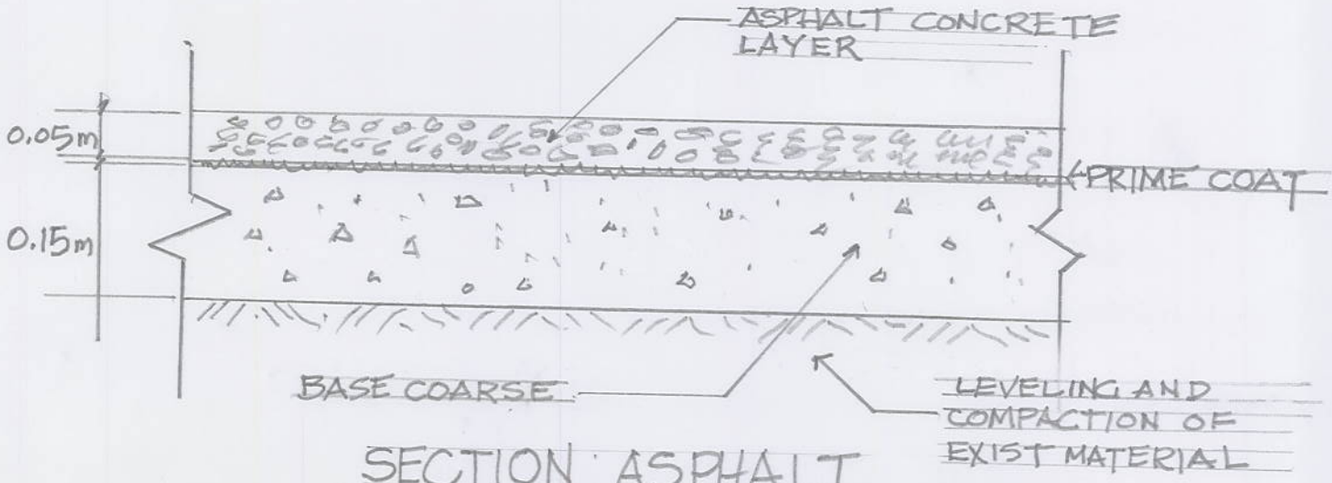

SECTION ASPHALT PAVEMENT

SCALE: N.T.S

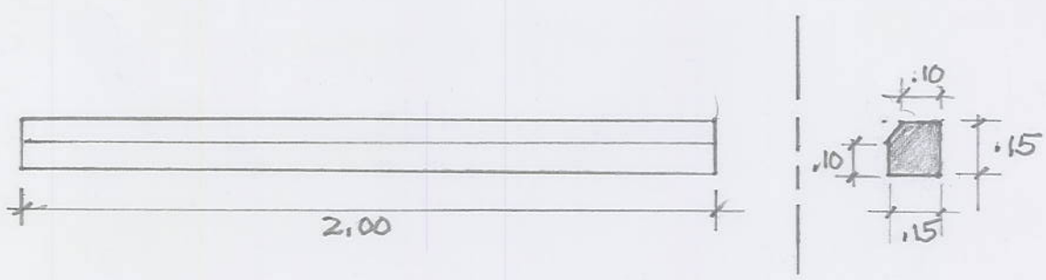

VEHICLE PARKING RUBBER BUMPER/STOP

SCALE 1:200