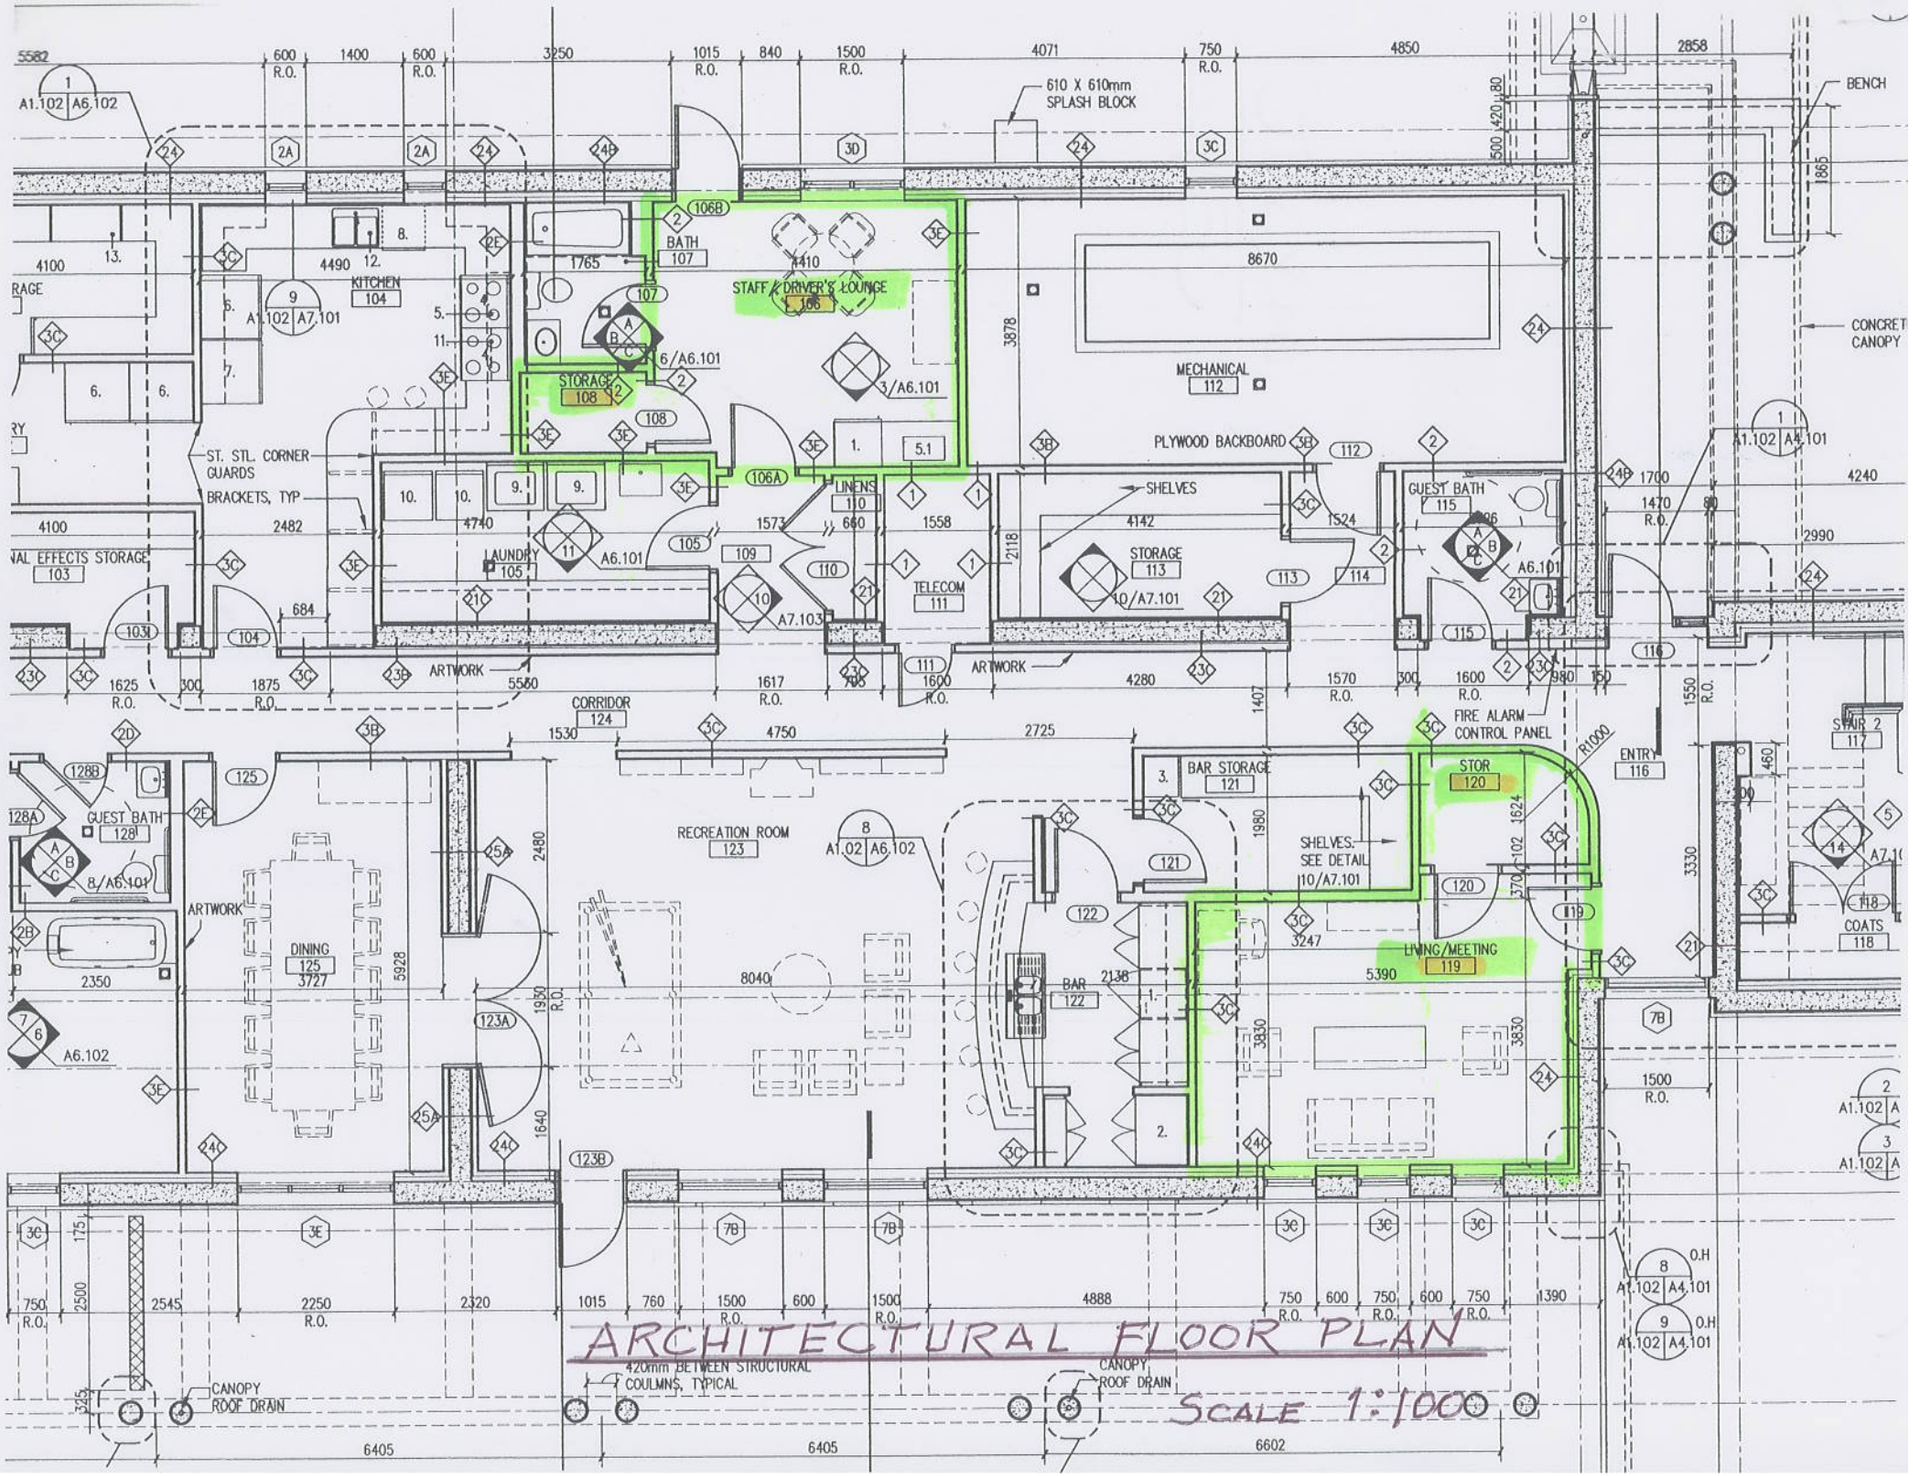
610 X 610mm SPLASH BLOCK
BENCH
CONCRETE CANOPY
BATH 107
KITCHEN 104
STAFF / DRIVER'S LOUNGE 106
STORAGE 108
MECHANICAL 112
PLYWOOD BACKBOARD
SHELVES
GUEST BATH 115
LINENS 110
LAUNDRY 105
TELECOM 111
STORAGE 113
ST. STL. CORNER GUARDS
BRACKETS, TYP
ARTWORK
CORRIDOR 124
RECREATION ROOM 123
DINING 125
GUEST BATH 128
BAR STORAGE 121
STOR 120
LIVING/MEETING 119
BAR 122
SHELVES SEE DETAIL 10/A7.101
FIRE ALARM CONTROL PANEL
ENTRY 116
COATS 118
CANOPY ROOF DRAIN
420mm BETWEEN STRUCTURAL COULMNS, TYPICAL
ARCHITECTURAL FLOOR PLAN
SCALE 1:100

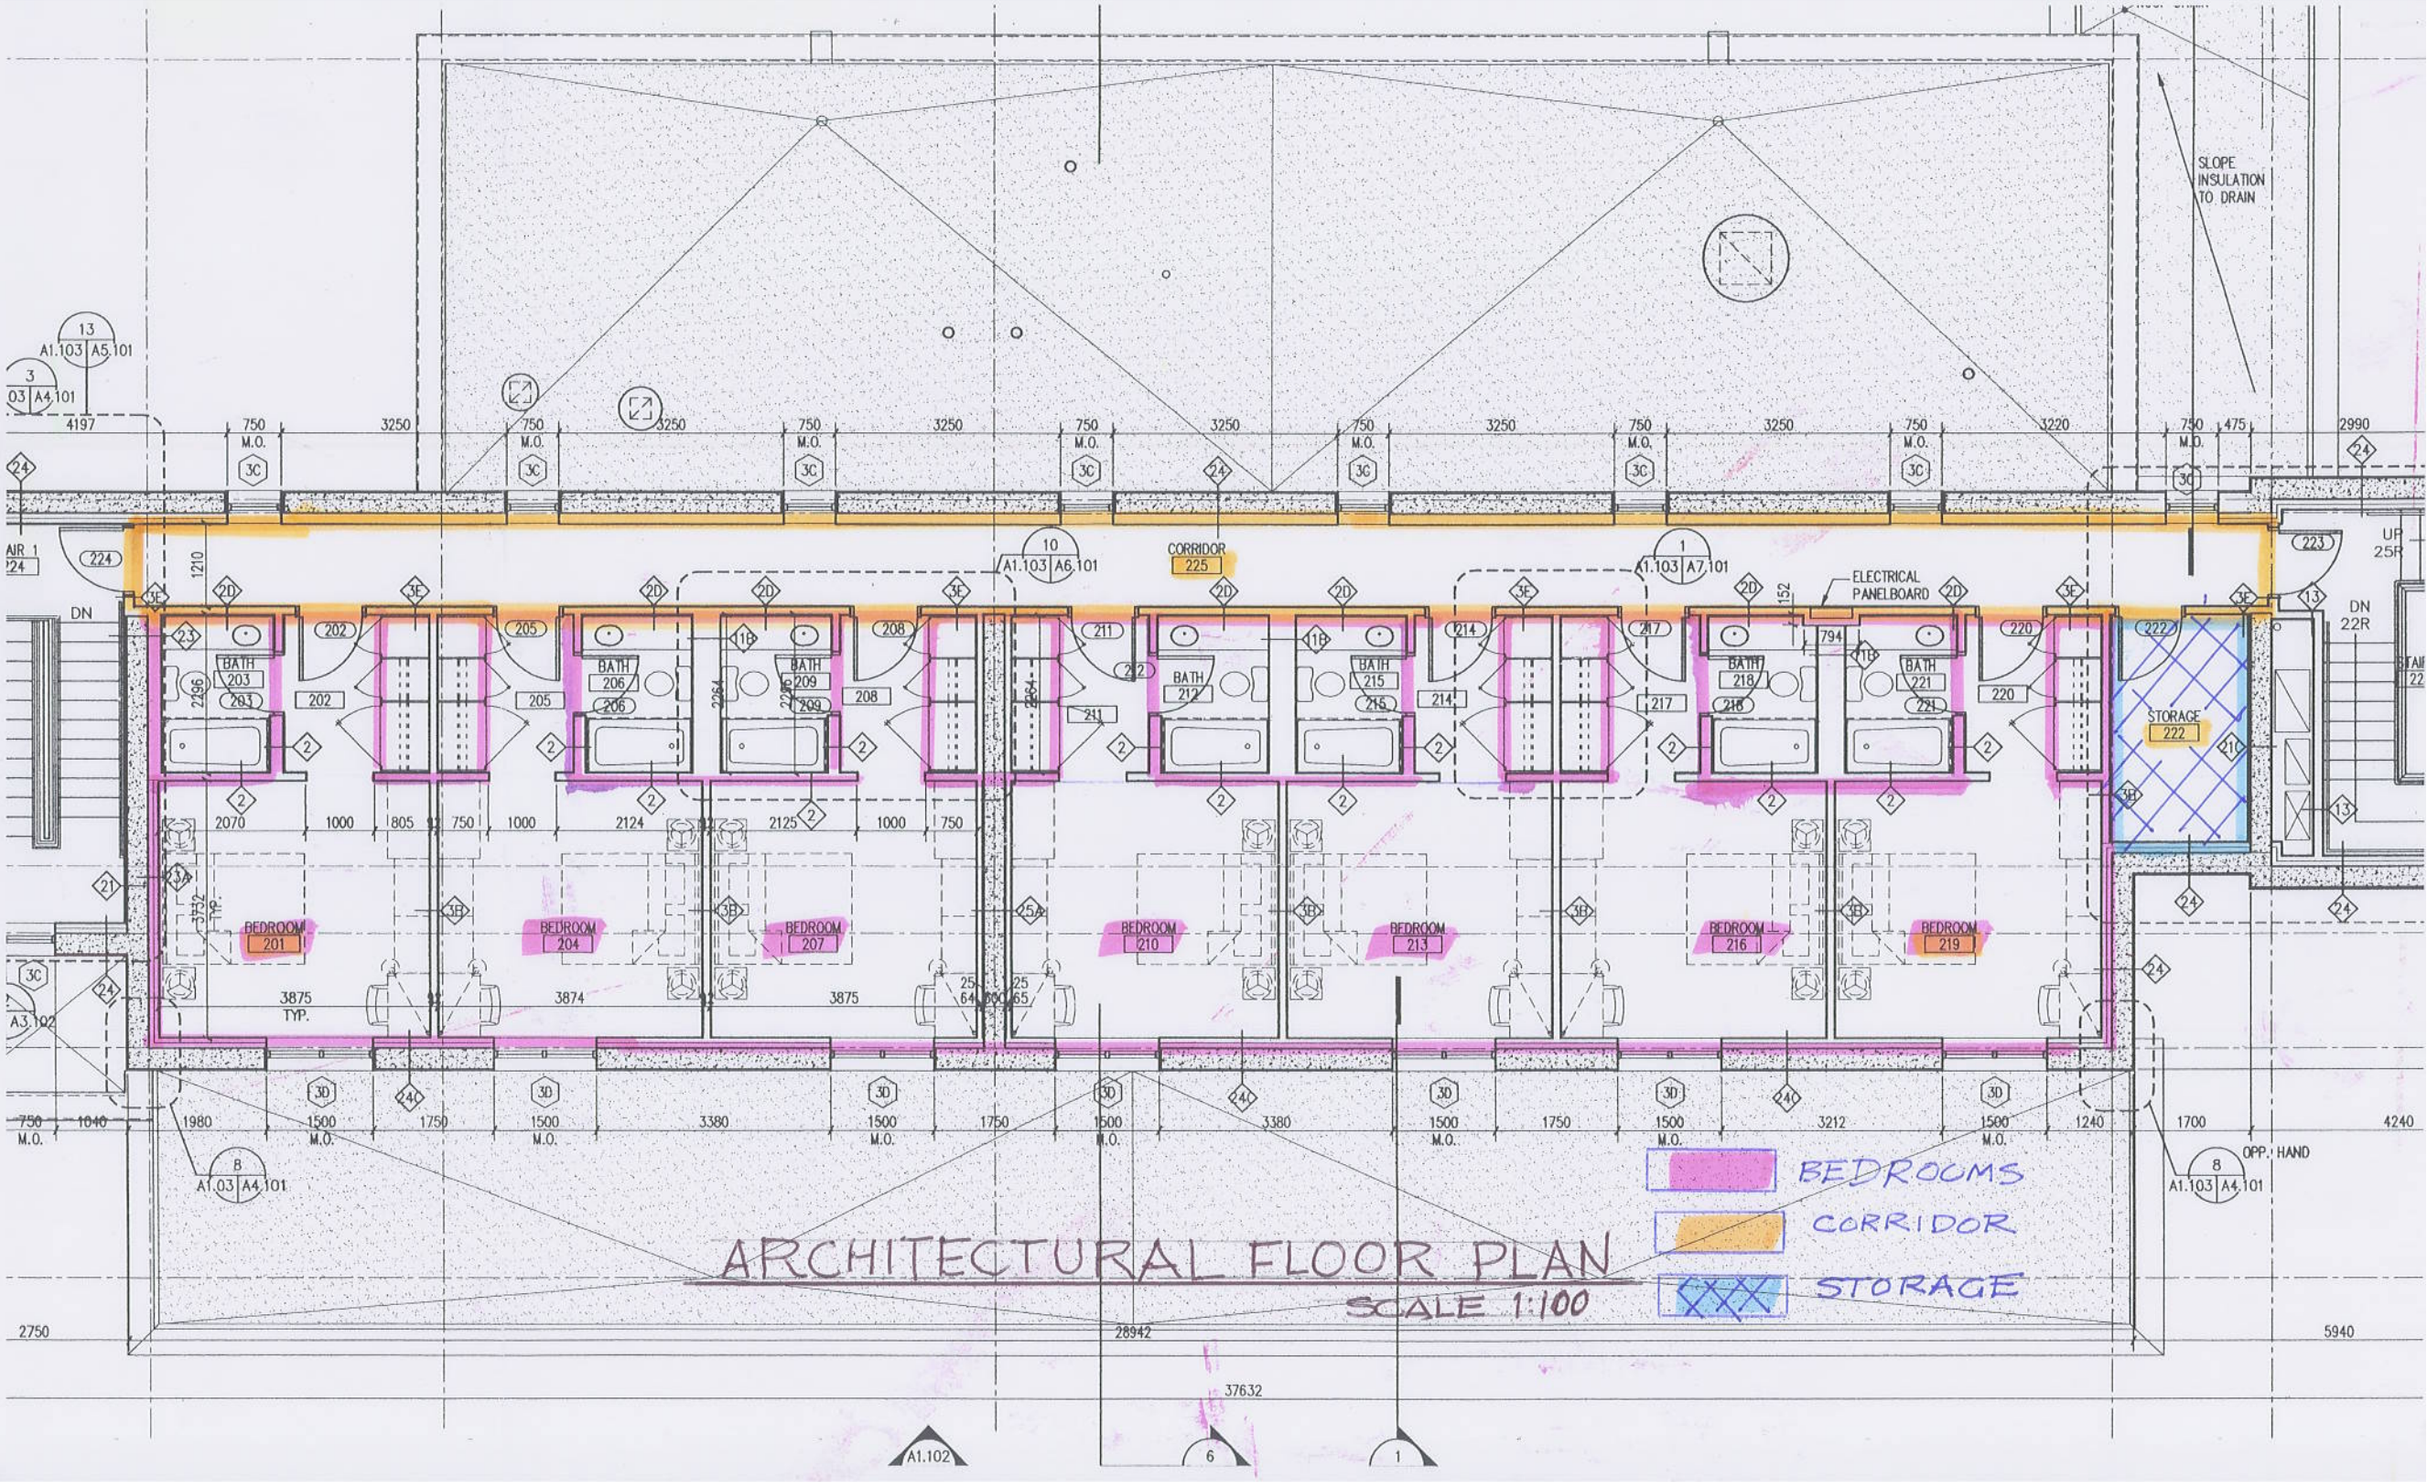
SLOPE INSULATION TO DRAIN
CORRIDOR 225
ELECTRICAL PANELBOARD
STORAGE 222
BEDROOM 201
BEDROOM 204
BEDROOM 207
BEDROOM 210
BEDROOM 213
BEDROOM 216
BEDROOM 219
BATH 203
BATH 206
BATH 209
BATH 212
BATH 215
BATH 218
BATH 221
BEDROOMS
CORRIDOR
STORAGE
ARCHITECTURAL FLOOR PLAN
SCALE 1:100