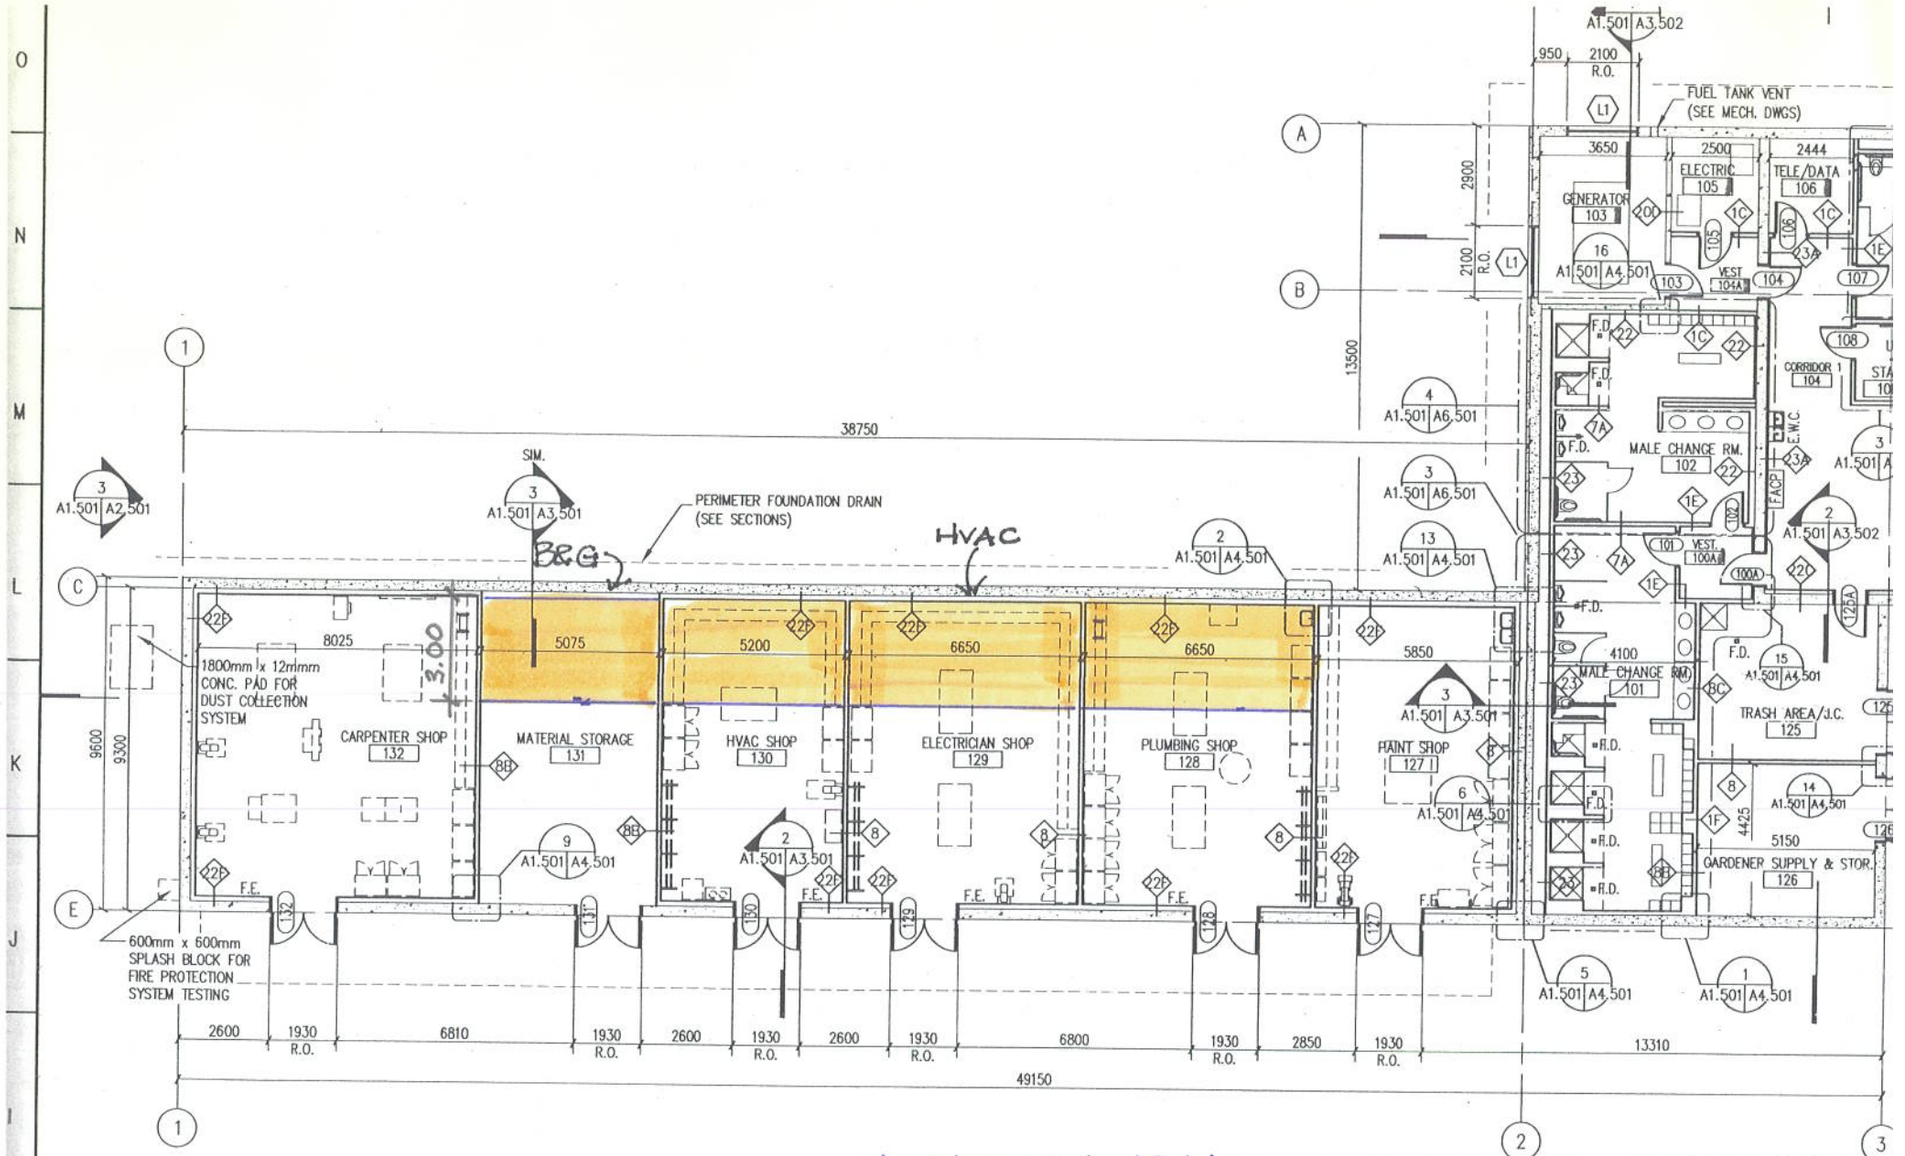

ARCHITECTURAL

SCALE 1:200

1 A1.501 FIRST FLOOR PLAN 1:100