TABLE OF CONTENT

REQUEST FOR QUOTATIONS - CONSTRUCTION 2

A. PRICE 2
B. SCOPE OF WORK 2
C. PACKAGING AND MARKING 2
D. INSPECTION AND ACCEPTANCE 2
D.1 Substantial Completion 2
D.2 Final Completion and Acceptance 3
E. DELIVERIES OR PERFORMANCE 4
F. ADMINISTRATIVE DATA 6
F.1 652.242-70 CONTRACTING OFFICER'S REPRESENTATIVE (COR) (AUG 1999) 6
F.2 PAYMENT: 6
G. SPECIAL REQUIREMENTS 6
G.1 Reserved 6
G.2 Insurance 6
G.3 DOCUMENT DESCRIPTIONS 7
G.4 LAWS AND REGULATIONS 8
G.5 CONSTRUCTION PERSONNEL 8
G.6 MATERIALS AND EQUIPMENT 9
G.7 SPECIAL WARRANTIES 9
G.8 EQUITABLE ADJUSTMENTS 10
G.9 ZONING APPROVALS AND PERMITS 10
H. CLAUSES 10
I. LIST OF ATTACHMENTS 15
J. QUOTATION INFORMATION 15
K. EVALUATION CRITERIA 17
L. SECTION L - REPRESENTATIONS, CERTIFICATIONS AND OTHER STATEMENTS OF OFFERORS OR QUOTERS 18
L.1 52.204-3 TAXPAYER IDENTIFICATION (OCT 1998) 18
L.2 52.204-8 ANNUAL REPRESENTATIONS AND CERTIFICATIONS (NOV 2014) 19
L.3 52.225-18 Place of Manufacture (SEPT 2006) 22
L.4 AUTHORIZED CONTRACTOR ADMINISTRATOR 23
L.5 652.228-70 DEFENSE BASE ACT – COVERED CONTRACTOR EMPLOYEES (JUN 2006) 23

ATTACHMENT #1 -BREAKDOWN OF PRICE BY DIVISIONS OF SPECIFICATIONS 25

ATTACHMENT #2 – DRAWINGS 26

ATTACHMENT #3 – SCOPE OF WORK 31

REQUEST FOR QUOTATIONS - CONSTRUCTION

A. PRICE

The Contractor shall complete all work, including furnishing all labor, material, equipment and services required under this purchase order for the following firm fixed price and within the time specified. This price shall include all labor, materials, all insurances, overhead and profit.

Total Price (including all labor, materials, overhead and profit)	

VALUE ADDED TAX (VAT). The Government will not reimburse the Contractor for VAT under this contract. The Contractor shall not include a line for VAT on Invoices as the U.S. Embassy has a tax exemption certificate with the host government.

B. SCOPE OF WORK

The character and scope of the work are set forth in the contract. The Contractor shall furnish and install all materials required by this contract.
In case of differences between small and large-scale drawings, the latter will govern. Where a portion of the work is drawn in detail and the remainder of the work is indicated in outline, the parts drawn in detail shall apply also to all other portions of the work.

C. PACKAGING AND MARKING

Mark materials delivered to the site as follows:

US Embassy Panama
Demetrio Lakas Street, Bldg 783, Clayton
Panama City, Panama

D. INSPECTION AND ACCEPTANCE

The COR, or his/her authorized representatives, will inspect from time to time the services being performed and the supplies furnished to determine whether work is being performed in a satisfactory manner, and that all supplies are of acceptable quality and standards.

The Contractor shall be responsible for any countermeasures or corrective action, within the scope of this contract, which may be required by the Contracting Officer as a result of such inspection.

D.1 Substantial Completion

(a) "*Substantial Completion*" means the stage in the progress of the work as determined and certified by the Contracting Officer in writing to the Contractor, on which the work (or a portion designated by the Government) is sufficiently complete and satisfactory. Substantial completion means that the property may be occupied or used for the purpose for which it is intended, and only minor items such as touch-up, adjustments, and minor replacements or installations remain to be completed or corrected which:

(1) do not interfere with the intended occupancy or utilization of the work, and
(2) can be completed or corrected within the time period required for final completion.

(b) The "date of substantial completion" means the date determined by the Contracting Officer or authorized Government representative as of which substantial completion of the work has been achieved.

Use and Possession upon Substantial Completion - The Government shall have the right to take possession of and use the work upon substantial completion. Upon notice by the Contractor that the work is substantially complete (a Request for Substantial Completion) and an inspection by the Contracting Officer or an authorized Government representative (including any required tests), the Contracting Officer shall furnish the Contractor a Certificate of Substantial Completion. The certificate will be accompanied by a Schedule of Defects listing items of work remaining to be performed, completed or corrected before final completion and acceptance. Failure of the Contracting Officer to list any item of work shall not relieve the Contractor of responsibility for complying with the terms of the contract. The Government's possession or use upon substantial completion shall not be deemed an acceptance of any work under the contract.

D.2 Final Completion and Acceptance

D.2.1. "Final completion and acceptance" means the stage in the progress of the work as determined by the Contracting Officer and confirmed in writing to the Contractor, at which all work required under the contract has been completed in a satisfactory manner, subject to the discovery of defects after final completion, and except for items specifically excluded in the notice of final acceptance.

D.2.2. The "*date of final completion and acceptance*" means the date determined by the Contracting Officer when final completion of the work has been achieved, as indicated by written notice to the Contractor.

D.2.3. <u>FINAL INSPECTION AND TESTS</u>. The Contractor shall give the Contracting Officer at least five (5) days advance written notice of the date when the work will be fully completed and ready for final inspection and tests. Final inspection and tests will be started not later than the date specified in the notice unless the Contracting Officer determines that the work is not ready for final inspection and so informs the Contractor.

D.2.4. <u>FINAL ACCEPTANCE</u>. If the Contracting Officer is satisfied that the work under the contract is complete (with the exception of continuing obligations), the Contracting Officer shall issue to the Contractor a notice of final acceptance and make final payment upon:

- Satisfactory completion of all required tests,
- A final inspection that all items by the Contracting Officer listed in the Schedule of Defects have been completed or corrected and that the work is finally complete (subject to the discovery of defects after final completion), and

- Submittal by the Contractor of all documents and other items required upon completion of the work, including a final request for payment (Request for Final Acceptance).

E. DELIVERIES OR PERFORMANCE

52.211-10 COMMENCEMENT, PROSECUTION, AND COMPLETION OF WORK (APR 1984)

The Contractor shall be required to:

(a) commence work under this contract within ***5*** calendar days after the date the Contractor receives the notice to proceed,
(b) prosecute the work diligently, and,
(c) complete the entire work ready for use not later than ***10*** calendar days after NTP.

The time stated for completion shall include final cleanup of the premises.

RESERVED

CONTRACTOR'S SUBMISSION OF CONSTRUCTION SCHEDULES

(a) The time for submission of the schedules referenced in FAR 52.236-15, "Schedules for Construction Contracts", paragraph (a), is hereby modified to reflect the due date for submission as " ***5*** calendar days after receipt of an executed contract".

(b) These schedules shall include the time by which shop drawings, product data, samples and other submittals required by the contract will be submitted for approval.

(c) The Contractor shall revise such schedules (1) to account for the actual progress of the work, (2) to reflect approved adjustments in the performance schedule, and (3) as required by the Contracting Officer to achieve coordination with work by the Government and any separate contractors used by the Government. The Contractor shall submit a schedule, which sequences work so as to minimize disruption at the job site.
(1)
(d) All deliverables shall be in the English language and any system of dimensions (English or metric) shown shall be consistent with that used in the contract. No extension of time shall be allowed due to delay by the Government in approving such deliverables if the Contractor has failed to act promptly and responsively in submitting its deliverables. The Contractor shall identify each deliverable as required by the contract.
(2)
(e) Acceptance of Schedule: When the Government has accepted any time schedule; it shall be binding upon the Contractor. The completion date is fixed and may be extended only by a written contract modification signed by the Contracting Officer. Acceptance or approval of any schedule or revision thereof by the Government shall not:

(1) Extend the completion date or obligate the Government to do so,
(2) Constitute acceptance or approval of any delay, or
(3) Excuse the Contractor from or relieve the Contractor of its obligation to maintain the progress of the work and achieve final completion by the established completion date.

NOTICE OF DELAY

If the Contractor receives a notice of any change in the work, or if any other conditions arise which are likely to cause or are actually causing delays which the Contractor believes may result in late completion of the project, the Contractor shall notify the Contracting Officer. The Contractor's notice shall state the effect, if any, of such change or other conditions upon the approved schedule, and shall state in what respects, if any, the relevant schedule or the completion date should be revised. The Contractor shall give such notice promptly, not more than ten (10) days after the first event giving rise to the delay or prospective delay. Only the Contracting Officer may make revisions to the approved time schedule.

NOTICE TO PROCEED

(a) After receiving and accepting any bonds or evidence of insurance, the Contracting Officer will provide the Contractor a Notice to Proceed. The Contractor must then prosecute the work, commencing and completing performance not later than the time period established in the contract.
(b) It is possible that the Contracting Officer may elect to issue the Notice to Proceed before receipt and acceptance of any bonds or evidence of insurance. Issuance of a Notice to Proceed by the Government before receipt of the required bonds or insurance certificates or policies shall not be a waiver of the requirement to furnish these documents.

WORKING HOURS

All work shall be performed only on Friday afternoons and ***weekends from 7:00am-4:00pm*.** Other hours, if requested by the Contractor, may be approved by the Contracting Officer's Representative (COR). The Contractor shall give 24 hours in advance to COR who will consider any deviation from the hours identified above. Changes in work hours, initiated by the Contractor, will not be a cause for a price increase.

PRECONSTRUCTION CONFERENCE

A preconstruction conference will be held 5 days after contract award at the Embassy Compound, Demetrio Lakas #783, Clayton to discuss the schedule, submittals, notice to proceed, mobilization and other important issues that affect construction progress. See FAR 52.236-26, Preconstruction Conference.

DELIVERABLES - The following items shall be delivered under this contract:

Description	QTY	Deliver Date	Deliver To
Section G. Securities/Insurance	1	5 days after award	CO
Section E. Construction Schedule	1	5 days award	COR
Section E. Preconstruction Conference	1	5 days after award	COR
Section G. Personnel Biographies	1	5 days after award	COR
Section F. Payment Request	1	Last calendar day of each mo.	COR
Section D. Request for Substantial completion	1	5 days before inspection	COR
Section D. Request for Final Acceptance	1	3 days before inspection	COR

F. ADMINISTRATIVE DATA

F.1 652.242-70 CONTRACTING OFFICER'S REPRESENTATIVE (COR) (AUG 1999)

(a) The Contracting Officer may designate in writing one or more Government employees, by name or position title, to take action for the Contracting Officer under this contract. Each designee shall be identified as a Contracting Officer's Representative (COR). Such designation(s) shall specify the scope and limitations of the authority so delegated; provided, that the designee shall not change the terms or conditions of the contract, unless the COR is a warranted Contracting Officer and this authority is delegated in the designation.

(b) The COR for this contract is ***Facility Manager***.

F.2 PAYMENT:

The contractor's attention is directed to section h, 52.232-5, "Payments Under Fixed-Price Construction Contracts". The following elaborates on the information contained in that clause.

Requests for payment, may be made no more frequently than monthly. Payment requests shall cover the value of labor and materials completed and in place, including a prorated portion of overhead and profit.

After receipt of the Contractor's request for payment, and on the basis of an inspection of the work, the Contracting Officer shall make a determination as to the amount, which is then due. If the Contracting Officer does not approve payment of the full amount applied for, less the retainage allowed by in 52.232-5, the Contracting Officer shall advise the Contractor as to the reasons.

Under the authority of 52.232-27(a), the 14 day period identified in FAR 52.232-27(a)(1)(i)(A) is hereby changed to 30 days.

U.S. Embassy Panama
Attn. FMO – PO #
Demetrio Lakas Street, Bldg 783
Clayton, Panama City, Panama

G. SPECIAL REQUIREMENTS

G.1 Reserved

G.2 Insurance

The Contractor is required by FAR 52.228-5, "Insurance - Work on a Government Installation" to provide whatever insurance is legally necessary. The Contractor shall at its own expense provide and maintain during the entire performance period the following insurance amounts:

G.2.1. General Liability

(includes premises/operations, collapse hazard, products, completed operations, contractual, independent contractors, broad form property damage, personal injury):

(1) Bodily Injury, On or Off the Site, in U.S. Dollars	
Per Occurrence	$50,000.00.
Cumulative	$100,000.00
(2) Property Damage, On or Off the Site, in U.S. Dollars	
Per Occurrence	$50,000.00.
Cumulative	$100,000.00
(3) Workers' Compensation	
Workers' Compensational and Occupational Disease Statutory, as required by Panamanian law	

G.2.2. The foregoing types and amounts of insurance are the minimums required. The Contractor shall obtain any other types of insurance required by local law or that are ordinarily or customarily obtained in the location of the work. The limit of such insurance shall be as provided by law or sufficient to meet normal and customary claims.

G.2.3. The Contractor agrees that the Government shall not be responsible for personal injuries or for damages to any property of the Contractor, its officers, agents, servants, and employees, or any other person, arising from and incident to the Contractor's performance of this contract. The Contractor shall hold harmless and indemnify the Government from any and all claims arising therefrom, except in the instance of gross negligence on the part of the Government.

G.2.4. The Contractor shall obtain adequate insurance for damage to, or theft of, materials and equipment in insurance coverage for loose transit to the site or in storage on or off the site.

G.2.5. The general liability policy required of the Contractor shall name "the United States of America, acting by and through the Department of State", as an additional insured with respect to operations performed under this contract.

G.3 DOCUMENT DESCRIPTIONS

G.3.1. SUPPLEMENTAL DOCUMENTS: The Contracting Officer shall furnish from time to time such detailed drawings and other information as is considered necessary, in the opinion of the Contracting Officer, to interpret, clarify, supplement, or correct inconsistencies, errors or omissions in the Contract documents, or to describe minor changes in the work not involving an increase in the contract price or extension of the contract time. The Contractor shall comply with the requirements of the supplemental documents, and unless prompt objection is made by the Contractor within 20 days, their issuance shall not provide for any claim for an increase in the Contract price or an extension of contract time.

G.3.1.1 RECORD DOCUMENTS. The Contractor shall maintain at the project site:

(1) a current marked set of Contract drawings and specifications indicating all interpretations and clarification, contract modifications, change orders, or any other departure from the contract requirements approved by the Contracting Officer; and,
(2) a complete set of record shop drawings, product data, samples and other submittals as approved by the Contracting Officer.

G.3.1.2 "As-Built" Documents: After final completion of the work, but before final acceptance thereof, the Contractor shall provide:

(1) a complete set of "as-built" drawings, based upon the record set of drawings, marked to show the details of construction as actually accomplished; and,
(2) record shop drawings and other submittals, in the number and form as required by the specifications.

G.4 LAWS AND REGULATIONS

The Contractor shall, without additional expense to the Government, be responsible for complying with all laws, codes, ordinances, and regulations applicable to the performance of the work, including those of the host country, and with the lawful orders of any governmental authority having jurisdiction. Host country authorities may not enter the construction site without the permission of the Contracting Officer. Unless otherwise directed by the Contracting Officer, the Contractor shall comply with the more stringent of the requirements of such laws, regulations and orders and of the contract. In the event of a conflict between the contract and such laws, regulations and orders, the Contractor shall promptly advise the Contracting Officer of the conflict and of the Contractor's proposed course of action for resolution by the Contracting Officer.

G.4.1. The Contractor shall comply with all local labor laws, regulations, customs and practices pertaining to labor, safety, and similar matters, to the extent that such compliance is not inconsistent with the requirements of this contract.

G.4.2. The Contractor shall give written assurance to the Contracting Officer that all subcontractors and others performing work on or for the project have obtained all requisite licenses and permits.

G.4.3. The Contractor shall submit proper documentation and evidence satisfactory to the Contracting Officer of compliance with this clause.

G.5 CONSTRUCTION PERSONNEL

The Contractor shall maintain discipline at the site and at all times take all reasonable precautions to prevent any unlawful, riotous, or disorderly conduct by or among those employed at the site. The Contractor shall ensure the preservation of peace and protection of persons and property in the neighborhood of the project against such action. The Contracting

Officer may require, in writing that the Contractor remove from the work any employee that the Contracting Officer deems incompetent, careless, insubordinate or otherwise objectionable, or whose continued employment on the project is deemed by the Contracting Officer to be contrary to the Government's interests.

G.5.1. If the Contractor has knowledge that any actual or potential labor dispute is delaying or threatens to delay the timely performance of this contract, the Contractor shall immediately give notice, including all relevant information, to the Contracting Officer.

G.5.2. After award, the Contractor has five calendar days to submit to the Contracting Officer a list of workers and supervisors assigned to this project for the Government to conduct all necessary security checks. It is anticipated that security checks will take ***_30_*** days to perform. For each individual the list shall include:

First Name, Middle Name & Last Name (Patronymic & Matronymic)
Place and Date of Birth
Nationality
Current Address
Identification number

Failure to provide any of the above information may be considered grounds for rejection and/or resubmittal of the application. Once the Government has completed the security screening and approved the applicants a badge will be provided to the individual for access to the site. This badge may be revoked at any time due to the falsification of data, or misconduct on site.

G.5.3. The Contractor shall provide an English speaking supervisor on site at all times. This position is considered as key personnel under this purchase order.

G.6 MATERIALS AND EQUIPMENT

All materials and equipment incorporated into the work shall be new and for the purpose intended, unless otherwise specified. All workmanship shall be of good quality and performed in a skillful manner that will withstand inspection by the Contracting Officer.

G.7 SPECIAL WARRANTIES

G.7.1. Any special warranties that may be required under the contract shall be subject to the stipulations set forth in 52.246-21, "Warranty of Construction", as long as they are not in conflict.

G.7.2. The Contractor shall obtain and furnish to the Government all information required to make any subcontractor's, manufacturer's, or supplier's guarantee or warranty legally binding and effective. The Contractor shall submit both the information and the guarantee or warranty to the Government in sufficient time to permit the Government to meet any time limit specified in the guarantee or warranty, but not later than completion and acceptance of all work under this contract.

G.8 EQUITABLE ADJUSTMENTS

Any circumstance for which the contract provides an equitable adjustment that causes a change within the meaning of paragraph (a) of the "Changes" clause shall be treated as a change under that clause; provided, that the Contractor gives the Contracting Officer prompt written notice (within 20 days) stating:

(a) the date, circumstances, and applicable contract clause authorizing an equitable adjustment and
(b) that the Contractor regards the event as a changed condition for which an equitable adjustment is allowed under the contract

The Contractor shall provide written notice of a differing site condition within 10 calendar days of occurrence following FAR 52.236-2, Differing Site Conditions.

G.9 ZONING APPROVALS AND PERMITS

The Government shall be responsible for:

- obtaining proper zoning or other land use control approval for the project
- obtaining the approval of the Contracting Drawings and Specifications
- paying fees due for the foregoing; and,
- for obtaining and paying for the initial building permits.

H. CLAUSES

52.252-2 CLAUSES INCORPORATED BY REFERENCE (FEB 1998)

This contract incorporates one or more clauses by reference, with the same force and effect as if they were given in full text. Upon request, the Contracting Officer will make their full text available. Also, the full text of a clause may be accessed electronically at this/these address(es): *http://www.acquisition.gov/far/* or *http://farsite.hill.af.mil/vffara.htm*. Please note these addresses are subject to change.

If the Federal Acquisition Regulation (FAR) is not available at the locations indicated above, use the Department of State Acquisition website at *http://www.statebuy.state.gov/* to access links to the FAR. You may also use an internet “search engine” (for example, Google, Yahoo, Excite) to obtain the latest location of the most current FAR.

The following Federal Acquisition Regulation clause(s) is/are incorporated by reference (48 CFR CH. 1):

CLAUSE	TITLE AND DATE
52.202-1	DEFINITIONS (NOV 2013)
52.204-9	PERSONAL IDENTITY VERIFICATION OF CONTRACTOR PERSONNEL (JAN 2011)
52.204-10	REPORTING EXECUTIVE COMPENSATION AND FIRST-TIER SUBCONTRACT AWARDS (JULY 2013)
52.204-12	DATA UNIVERSAL NUMBERING SYSTEM NUMBER MAINTENANCE (DEC 2012)

52.204-13	SYSTEM FOR AWARD MANAGEMENT MAINTENANCE (JULY 2013)
52.209-6	PROTECTING THE GOVERNMENT'S INTEREST WHEN SUBCONTRACTING WITH CONTRACTORS DEBARRED, SUSPENDED OR PROPOSED FOR DEBARMENT (AUG 2013)
52.209-9	UPDATES OF INFORMATION REGARDING RESPONSIBILITY MATTERS (JULY 2013)
52.213-4	TERMS AND CONDITIONS –SIMPLIFIED ACQUISITIONS (OTHER THAN COMMERCIAL ITEMS) (OCT 2014)
52.216-7	ALLOWABLE COST AND PAYMENT (JUN 2013)
52.222-1	NOTICE TO THE GOVERNMENT OF LABOR DISPUTES (FEB 1997)
52.222-19	CHILD LABOR – COOPERATION WITH AUTHORITIES AND REMEDIES (JAN 2014)
52.222-50	COMBATING TRAFFICKING IN PERSONS (FEB 2009)
52.223-18	ENCOURAGING CONTRACTOR POLICIES TO BAN TEXT MESSAGING WHILE DRIVING (AUG 2011)
52.225-13	RESTRICTIONS ON CERTAIN FOREIGN PURCHASES (JUNE 2008)
52.225-14	INCONSISTENCY BETWEEN ENGLISH VERSION AND TRANSLATION OF CONTRACT (FEB 2000)
52.228-3	WORKERS' COMPENSATION INSURANCE (DEFENSE BASE ACT).]
52.228-4	WORKERS' COMPENSATION AND WAR-HAZARD INSURANCE OVERSEAS (APR 1984)
52.228-5	INSURANCE - WORK ON A GOVERNMENT INSTALLATION (JAN 1997)
52.228-11	PLEDGES OF ASSETS (JAN 2012)
52.228-13	ALTERNATIVE PAYMENT PROTECTION (JULY 2000)
52.228-14	IRREVOCABLE LETTER OF CREDIT (NOV 2014)
52.229-6	TAXES - FOREIGN FIXED-PRICE CONTRACTS (FEB 2013)
52.229-7	TAXES- FIXED PRICE CONTRACTS WITH FOREIGN GOVERNMENTS (FEB 2013)
52.232-5	PAYMENTS UNDER FIXED-PRICE CONSTRUCTION CONTRACTS (MAY 2014)
52.232-8	DISCOUNTS FOR PROMPT PAYMENT (FEB 2002)
52.232-11	EXTRAS (APR 1984)
52.232-18	AVAILABILITY OF FUNDS (APR 1984)
52.232-22	LIMITATION OF FUNDS (APR 1984)
52.232-25	PROMPT PAYMENT (JULY 2013)
52.232-27	PROMPT PAYMENT FOR CONSTRUCTION CONTRACTS (MAY 2014)
52.232-33	PAYMENT BY ELECTRONIC FUNDS TRANSFER - SYSTEM FOR AWARD MANAGEMENT (JULY 2013)
52.232-34	PAYMENT BY ELECTRONIC FUNDS TRANSFER – OTHER THAN SYSTEM FOR AWARD MANAGEMENT (JULY 2013)
52.233-1	DISPUTES (MAY 2014) *Alternate I (DEC 1991)*
52.233-3	PROTEST AFTER AWARD (AUG 1996)
52.236-2	DIFFERING SITE CONDITIONS (APR 1984)
52.236-3	SITE INVESTIGATION AND CONDITIONS AFFECTING THE WORK (APR 1984)
52.236-5	MATERIAL AND WORKMANSHIP (APR 1984)
52.236-6	SUPERINTENDENCE BY THE CONTRACTOR (APR 1984)
52.236-7	PERMITS AND RESPONSIBILITIES (NOV 1991)
52.236-8	OTHER CONTRACTS (APR 1984)
52.236-9	PROTECTION OF EXISTING VEGETATION, STRUCTURES, EQUIPMENT, UTILITIES, AND IMPROVEMENTS (APR 1984)
52.236-10	OPERATIONS AND STORAGE AREAS (APR 1984)
52.236-11	USE AND POSSESSION PRIOR TO COMPLETION (APR 1984)

52.236-12	CLEANING UP (APR 1984)
52.236-14	AVAILABILITY AND USE OF UTILITY SERVICES (APR 1984)
52.236-15	SCHEDULES FOR CONSTRUCTION CONTRACTS (APR 1984)
52.236-21	SPECIFICATIONS AND DRAWINGS FOR CONSTRUCTION (FEB 1997)
52.236-26	PRECONSTRUCTION CONFERENCE (FEB 1995)
52.242-14	SUSPENSION OF WORK (APR 1984)
52.243-4	CHANGES (JUN 2007)
52.243-5	CHANGES AND CHANGED CONDITIONS (APR 1984)
52.244-6	SUBCONTRACTS FOR COMMERCIAL ITEMS (JULY 2014)
52.245-2	GOVERNMENT PROPERTY INSTALLATION OPERATION SERVICES (APR 2012)
52.245-9	USE AND CHARGES (APR 2012)
52.246-12	INSPECTION OF CONSTRUCTION (AUG 1996)
52.246-17	WARRANTY OF SUPPLIES OF A NONCOMPLEX NATURE (JUN 2003)
52.246-21	WARRANTY OF CONSTRUCTION (MAR 1994)
52.249-2	TERMINATION FOR CONVENIENCE OF THE GOVERNMENT (FIXED-PRICE) (APR 2012) *Alternate I (SEPT 1996)*
52.249-10	DEFAULT (FIXED-PRICE CONSTRUCTION) (APR 1984)
52.249-14	EXCUSABLE DELAYS (APR 1984)

The following Department of State Acquisition Regulation (DOSAR) clause(s) is/are set forth in full text:

652.204-70 DEPARTMENT OF STATE PERSONAL IDENTIFICATION CARD ISSUANCE PROCEDURES (MAY 2011)
(a) The Contractor shall comply with the Department of State (DOS) Personal Identification Card Issuance Procedures for all employees performing under this contract who require frequent and continuing access to DOS facilities, or information systems. The Contractor shall insert this clause in all subcontracts when the subcontractor's employees will require frequent and continuing access to DOS facilities, or information systems.
(b) The DOS Personal Identification Card Issuance Procedures may be accessed at *http://www.state.gov/m/ds/rls/rpt/c21664.htm* .
(End of clause)

652.229-71 PERSONAL PROPERTY DISPOSITION AT POSTS ABROAD (AUG 1999)
Regulations at 22 CFR Part 136 require that U.S. Government employees and their families do not profit personally from sales or other transactions with persons who are not themselves entitled to exemption from import restrictions, duties, or taxes. Should the Contractor experience importation or tax privileges in a foreign country because of its contractual relationship to the United States Government, the Contractor shall observe the requirements of 22 CFR Part 136 and all policies, rules, and procedures issued by the chief of mission in that foreign country.
(End of clause)

CONTRACTOR IDENTIFICATION (JULY 2008)
Contract performance may require contractor personnel to attend meetings with government personnel and the public, work within government offices, and/or utilize government email.

Contractor personnel must take the following actions to identify themselves as non-federal employees:

1) Use an e-mail signature block that shows name, the office being supported and company affiliation (e.g. "John Smith, Office of Human Resources, ACME Corporation Support Contractor");
2) Clearly identify themselves and their contractor affiliation in meetings;
3) Identify their contractor affiliation in Departmental e-mail and phone listings whenever contractor personnel are included in those listings; and
4) Contractor personnel may not utilize Department of State logos or indicia on business cards. (End of clause)

652.236-70 ACCIDENT PREVENTION (APR 2004)
(a) *General*. The Contractor shall provide and maintain work environments and procedures which will safeguard the public and Government personnel, property, materials, supplies, and equipment exposed to contractor operations and activities; avoid interruptions of Government operations and delays in project completion dates; and, control costs in the performance of this contract. For these purposes, the Contractor shall:

(1) Provide appropriate safety barricades, signs and signal lights;
(2) Comply with the standards issued by any local government authority having jurisdiction over occupational health and safety issues; and,
(3) Ensure that any additional measures the Contracting Officer determines to be reasonably necessary for this purpose are taken.
(4) For overseas construction projects, the Contracting Officer shall specify in writing additional requirements regarding safety if the work involves:
(i) Scaffolding;
(ii) Work at heights above two (2) meters;
(iii) Trenching or other excavation greater than one (1) meter in depth;
(iv) Earth moving equipment;
(v) Temporary wiring, use of portable electric tools, or other recognized electrical hazards. Temporary wiring and portable electric tools require the use of a ground fault circuit interrupter (GFCI) in the affected circuits; other electrical hazards may also require the use of a GFCI;
(vi) Work in confined spaces (limited exits, potential for oxygen less that 19.5 percent or combustible atmosphere, potential for solid or liquid engulfment, or other hazards considered to be immediately dangerous to life or health such as water tanks, transformer vaults, sewers, cisterns, etc.);
(vii) Hazardous materials – a material with a physical or health hazard including but not limited to, flammable, explosive, corrosive, toxic, reactive or unstable, or any operations which creates any kind of contamination inside an occupied building such as dust from demolition activities, paints, solvents, etc.; or
(viii) Hazardous noise levels.

(b) *Records*. The Contractor shall maintain an accurate record of exposure data on all accidents incident to work performed under this contract resulting in death, traumatic injury, occupational disease, or damage to or theft of property, materials, supplies, or equipment. The Contractor shall report this data in the manner prescribed by the Contracting Officer.

(c) *Subcontracts*. The Contractor shall be responsible for its subcontractors' compliance with this clause.

(d) *Written program.* Before commencing work, the Contractor shall:

(1) Submit a written plan to the Contracting Officer for implementing this clause. The plan shall include specific management or technical procedures for effectively controlling hazards associated with the project; and,
(2) Meet with the Contracting Officer to discuss and develop a mutual understanding relative to administration of the overall safety program.

(e) *Notification*. The Contracting Officer shall notify the Contractor of any non-compliance with these requirements and the corrective actions required. This notice, when delivered to the Contractor or the Contractor's representative on site, shall be deemed sufficient notice of the non-compliance and corrective action required. After receiving the notice, the Contractor shall immediately take corrective action. If the Contractor fails or refuses to promptly take corrective action, the Contracting Officer may issue an order suspending all or part of the work until satisfactory corrective action has been taken. The Contractor shall not be entitled to any equitable adjustment of the contract price or extension of the performance schedule on any suspension of work order issued under this clause.
(End of clause)

652.242-73 AUTHORIZATION AND PERFORMANCE (AUG 1999)

(a) The Contractor warrants the following:
  (1) That is has obtained authorization to operate and do business in the country or countries in which this contract will be performed;
  (2) That is has obtained all necessary licenses and permits required to perform this contract; and,
  (3) That it shall comply fully with all laws, decrees, labor standards, and regulations of said country or countries during the performance of this contract.

(b) If the party actually performing the work will be a subcontractor or joint venture partner, then such subcontractor or joint venture partner agrees to the requirements of paragraph (a) of this clause.
(End of clause)

652.243-70 NOTICES (AUG 1999)

Any notice or request relating to this contract given by either party to the other shall be in writing. Said notice or request shall be mailed or delivered by hand to the other party at the address provided in the schedule of the contract. All modifications to the contract must be made in writing by the Contracting Officer.
(End of clause)

I. LIST OF ATTACHMENTS

Attachment No.	Description of Attachment	Number of Pages
Attachment 1	Breakdown of Price by Divisions of Specifications	1
Attachment 2	Drawings	1
Attachment 3	Specifications	3

J. QUOTATION INFORMATION

A. Qualifications of Offerors

Offerors/quoters must be technically qualified and financially responsible to perform the work described in this solicitation. At a minimum, each Offeror/Quoter must meet the following requirements:
Be able to understand written and spoken English;

(1) Have an established business with a permanent address and telephone listing;
(2) Be able to demonstrate prior construction experience with suitable references;
(3) Have the necessary personnel, equipment and financial resources available to perform the work;
(4) Have all licenses and permits required by local law;
(5) Meet all local insurance requirements;
(6) Have the ability to obtain or to post adequate performance security, such as bonds, irrevocable letters of credit or guarantees issued by a reputable financial institution;
(7) Have no adverse criminal record; and
(8) Have no political or business affiliation which could be considered contrary to the interests of the United States.

B. Submission of Quotations

This solicitation is for the performance of the construction services described in SCOPE OF WORK, and the Attachments which are a part of this request for quotation.

Each quotation must consist of the following:		
Volume	Title	Number of Copies*
I	Standard Form 18 including a completed Attachment 4, "BREAKDOWN OF PROPOSAL PRICE BY DIVISIONS OF SPECIFICATIONS	1
II	Performance schedule in the form of a "bar chart" and Business Management/Technical Proposal	2

Submit the complete quotation to the address indicated. If mailed, on Standard Form 18, or if hand-delivered, use the address set forth below:

U.S. Embassy Panama Bldg. 783
Ave. Demetrio B. Lakas Clayton,
Panama R.P.

The Offeror/Quoter shall identify and explain/justify any deviations, exceptions, or conditional assumptions taken with respect to any of the instructions or requirements of this request for quotation in the appropriate volume of the offer.

Volume II: Performance schedule and Business Management/Technical Proposal.

(a) Present the **Performance Schedule** in the form of a "bar chart" indicating when the various portions of the work will be commenced and completed within the required schedule. This bar chart shall be in sufficient detail to clearly show each segregable portion of work and its planned commencement and completion date.
(b) The Business Management/Technical Proposal shall be in two parts, including the following information:

Proposed Work Information - Provide the following:
(1) A list of the names, addresses and telephone numbers of the owners, partners, and principal officers of the Offeror;
(2) The name and address of the Offeror's field superintendent for this project;
(3) A list of the names, addresses, and telephone numbers of subcontractors and principal materials suppliers to be used on the project, indicating what portions of the work will be performed by them; and,

Experience and Past Performance - List all contracts and subcontracts your company has held over the past three years for the same or similar work. Provide the following information for each contract and subcontract:

(1) Customer's name, address, and telephone numbers of customer's lead contract and technical personnel;
(2) Contract number and type;
(3) Date of the contract award place(s) of performance, and completion dates; Contract dollar value;
(4) Brief description of the work, including responsibilities; and
(5) Any litigation currently in process or occurring within last 5 years.

C. 52.236-27 SITE VISIT (CONSTRUCTION) (FEB 1995)

(a) The clauses at 52.236-2, Differing Site Conditions, and 52.236-3, Site Investigations and Conditions Affecting the Work, will be included in any contract awarded as a result of this solicitation. Accordingly, offerors or quoters are urged and expected to inspect the site where the work will be performed.
(b) A site visit has been scheduled for **May 11, 2015 @ 10:00am**.
(c) Participants will meet at the U.S. Embassy Panama located in Clayton, at the Main Entrance (Main CAC).

D. Magnitude of Construction Project

It is anticipated that the range in price of this contract will be: Less than $25,000.

E. LATE QUOTATIONS. Late quotations shall be handled in accordance with FAR.

F. 52.252-1 SOLICITATION PROVISIONS INCORPORATED BY REFERENCE (FEB 1998)

This contract incorporates the following provisions by reference, with the same force and effect as if they were given in full text. Upon request, the Contracting Officer will make their full text available. The offeror is cautioned that the listed provisions may include blocks that must be completed by the offeror and submitted with its quotation or offer. In lieu of submitting the full text of those provisions, the offeror may identify the provision by paragraph identifier and provide the appropriate information with its quotation or offer.

Also, the full text of a solicitation provision may be accessed electronically at: *http://acquisition.gov/far/index.html/* or *http://farsite.hill.af.mil/vffara.htm*. Please note these addresses are subject to change.

If the Federal Acquisition Regulation (FAR) is not available at the locations indicated above, use the Department of State Acquisition website at *http://www.statebuy.state.gov* to access the link to the FAR, or use of an Internet "search engine" (for example, Google, Yahoo or Excite) is suggested to obtain the latest location of the most current FAR.

The following Federal Acquisition Regulation provisions are incorporated by reference (48 CFR CH. 1):

PROVISION TITLE AND DATE

52.204-6	DATA UNIVERSAL NUMBERING SYSTEM (DUNS) NUMBER (JULY 2013)
52.204-7	SYSTEM FOR AWARD MANAGEMENT (JULY 2013)
52.204-16	COMMERCIAL AND GOVERNMENT ENTITY CODE REPORTING (NOV 2014)
52.214-34	SUBMISSION OF OFFERS IN THE ENGLISH LANGUAGE (APR 1991)
52.215-1	INSTRUCTIONS TO OFFERORS--COMPETITIVE ACQUISITION (JAN 2004)

K. EVALUATION CRITERIA

Award will be made to the lowest priced, acceptable, responsible quoter. The Government reserves the right to reject quotations that are unreasonably low or high in price.

The Government will determine acceptability by assessing the offeror's compliance with the terms of the RFQ. The Government will determine responsibility by analyzing whether the apparent successful quoter complies with the requirements of FAR 9.1, including:

- ability to comply with the required performance period, taking into consideration all existing commercial and governmental business commitments;
- satisfactory record of integrity and business ethics;
- necessary organization, experience, and skills or the ability to obtain them;
- necessary equipment and facilities or the ability to obtain them; and
- otherwise, qualified and eligible to receive an award under applicable laws and regulations.

The following DOSAR is provided in full text:

652.209-79 REPRESENTATION BY CORPORATION REGARDING AN UNPAID DELINQUENT TAX LIABILITY OR A FELONY CRIMINAL CONVICTION UNDER ANY FEDERAL LAW (SEPT 2014) (DEVIATION per PIB 2014-21)

(a) In accordance with section 7073 of Division K of the Consolidated Appropriations Act, 2014 (Public Law 113-76) none of the funds made available by that Act may be used to enter into a contract with any corporation that –

(1) Was convicted of a felony criminal violation under any Federal law within the preceding 24 months, where the awarding agency has direct knowledge of the conviction, unless the agency has considered, in accordance with its procedures, that this further action is not necessary to protect the interests of the Government; or

(2) Has any unpaid Federal tax liability that has been assessed for which all judicial and administrative remedies have been exhausted or have lapsed, and that is not being paid in a timely manner pursuant to an agreement with the authority responsible for collecting the tax liability, where the awarding agency has direct knowledge of the unpaid tax liability, unless the Federal agency has considered, in accordance with its procedures, that this further action is not necessary to protect the interests of the Government.

For the purposes of section 7073, it is the Department of State's policy that no award may be made to any corporation covered by (1) or (2) above, unless the Procurement Executive has made a written determination that suspension or debarment is not necessary to protect the interests of the Government.

(b) Offeror represents that—

(1) It is [ ] is not [ ] a corporation that was convicted of a felony criminal violation under a Federal law within the preceding 24 months.

(2) It is [ ] is not [ ] a corporation that has any unpaid Federal tax liability that has been assessed for which all judicial and administrative remedies have been exhausted or have lapsed, and that is not being paid in a timely manner pursuant to an agreement with the authority responsible for collecting the tax liability.
(End of provision)

L. SECTION L - REPRESENTATIONS, CERTIFICATIONS AND OTHER STATEMENTS OF OFFERORS OR QUOTERS

L.1 52.204-3 TAXPAYER IDENTIFICATION (OCT 1998)

(a) Definitions.
"Common parent", as used in this provision, means that corporate entity that owns or controls an affiliated group of corporations that files its Federal income tax returns on a consolidated basis, and of which the offeror is a member.

"Taxpayer Identification Number (TIN)", as used in this provision, means the number required by the IRS to be used by the offeror in reporting income tax and other returns. The TIN may be either a Social Security Number or an Employer Identification Number.

(b) All offerors must submit the information required in paragraphs (d) through (f) of this provision in order to comply with debt collection requirements of 31 U.S.C. 7701(c) and 3325 (d), reporting requirements of 26 USC 6041, 6041A, and 6050M and implementing regulations issued by the Internal Revenue Service (IRS). If the resulting contract is subject to the reporting requirements described in FAR 4.904, the failure or refusal by the offeror to furnish the information may result in a 31 percent reduction of payments otherwise due under the contract.

(c) The TIN may be used by the Government to collect and report on any delinquent amounts arising out of the offeror's relationship with the Government (3l USC 7701(c)(3)). If the resulting contract is subject to the payment reporting requirements described in FAR 4.904, the TIN provided hereunder may be matched with IRS records to verify the accuracy of the offeror's TIN.

(d) Taxpayer Identification Number (TIN).

TIN: _____

☐ TIN has been applied for.
☐ TIN is not required because:
☐ Offeror is a nonresident alien, foreign corporation, or foreign partnership that does not have income effectively connected with the conduct of a trade or business in the U.S. and does not have an office or place of business or a fiscal paying agent in the U.S.;
☐ Offeror is an agency or instrumentality of a foreign government;
☐ Offeror is an agency or instrumentality of the Federal Government.

(e) Type of Organization.

☐ Sole Proprietorship;
☐ Partnership;
☐ Corporate Entity (not tax exempt);
☐ Corporate Entity (tax exempt);
☐ Government Entity (Federal, State or local);
☐ Foreign Government;
☐ International organization per 26 CFR 1.6049-4;
☐ Other _____.

(f) Common Parent.

☐ Offeror is not owned or controlled by a common parent as defined in paragraph (a) of this clause.
☐ Name and TIN of common parent:

Name _____
TIN _____
(End of provision)

L.2 52.204-8 ANNUAL REPRESENTATIONS AND CERTIFICATIONS (NOV 2014)

(a)(1) The North American Industry Classification System (NAICS) code(s) for this acquisition is/are:
236118 - Construction Management, residential remodeling
236220 - Construction Management, commercial and institutional building or Warehouse construction
237110 - Construction Management, water and sewage line and related structures
237310 - Construction Management, highway road, street or bridge
237990 - Construction Management, outdoor recreation facility

(2) The small business size standard is **$36.5 Million USD**.
(3) The small business size standard for a concern which submits an offer in its own name, other than on a construction or service contract, but which proposes to furnish a product which it did not itself manufacture, is 500 employees.
(b)(1) If the provision at 52.204-7, System for Award Management, is included in this solicitation, paragraph (d) of this provision applies.
(2) If the provision at 52.204-7 is not included in this solicitation, and the offeror is currently registered in the System for Award Management (SAM), and has completed the Representations and Certifications section of SAM electronically, the offeror may choose to use paragraph (d) of this provision instead of completing the corresponding individual representations and certifications in the solicitation. The offeror shall indicate which option applies by checking one of the following boxes:
[ ] (i) Paragraph (d) applies.
[ ] (ii) Paragraph (d) does not apply and the offeror has completed the individual representations and certifications in the solicitation.
(c)(1) The following representations or certifications in SAM are applicable to this solicitation as indicated:
(i) 52.203-2, Certificate of Independent Price Determination. This provision applies to solicitations when a firm-fixed-price contract or fixed-price contract with economic price adjustment is contemplated, unless—
(A) The acquisition is to be made under the simplified acquisition procedures in Part 13;
(B) The solicitation is a request for technical proposals under two-step sealed bidding procedures; or
(C) The solicitation is for utility services for which rates are set by law or regulation.
(ii) 52.203-11, Certification and Disclosure Regarding Payments to Influence Certain Federal Transactions. This provision applies to solicitations expected to exceed $150,000.
(iii) 52.204-3, Taxpayer Identification. This provision applies to solicitations that do not include the provision at 52.204-7, System for Award Management.
(iv) 52.204-5, Women-Owned Business (Other Than Small Business). This provision applies to solicitations that—
(A) Are not set aside for small business concerns;
(B) Exceed the simplified acquisition threshold; and
(C) Are for contracts that will be performed in the United States or its outlying areas.
(v) 52.209-2, Prohibition on Contracting with Inverted Domestic Corporations—Representation. This provision applies to solicitations using funds appropriated in fiscal years 2008, 2009, 2010, or 2012.
(vi) 52.209-5, Certification Regarding Responsibility Matters. This provision applies to solicitations where the contract value is expected to exceed the simplified acquisition threshold.
(vii) 52.214-14, Place of Performance—Sealed Bidding. This provision applies to invitations for bids except those in which the place of performance is specified by the Government.
(viii) 52.215-6, Place of Performance. This provision applies to solicitations unless the place of performance is specified by the Government.

(ix) 52.219-1, Small Business Program Representations (Basic & Alternate I). This provision applies to solicitations when the contract will be performed in the United States or its outlying areas.
(A) The basic provision applies when the solicitations are issued by other than DoD, NASA, and the Coast Guard.
(B) The provision with its Alternate I applies to solicitations issued by DoD, NASA, or the Coast Guard.
(x) 52.219-2, Equal Low Bids. This provision applies to solicitations when contracting by sealed bidding and the contract will be performed in the United States or its outlying areas.
(xi) 52.222-22, Previous Contracts and Compliance Reports. This provision applies to solicitations that include the clause at 52.222-26, Equal Opportunity.
(xii) 52.222-25, Affirmative Action Compliance. This provision applies to solicitations, other than those for construction, when the solicitation includes the clause at 52.222-26, Equal Opportunity.
(xiii) 52.222-38, Compliance with Veterans' Employment Reporting Requirements. This provision applies to solicitations when it is anticipated the contract award will exceed the simplified acquisition threshold and the contract is not for acquisition of commercial items.
(xiv) 52.223-1, Biobased Product Certification. This provision applies to solicitations that require the delivery or specify the use of USDA–designated items; or include the clause at 52.223-2, Affirmative Procurement of Biobased Products Under Service and Construction Contracts.
(xv) 52.223-4, Recovered Material Certification. This provision applies to solicitations that are for, or specify the use of, EPA–designated items.
(xvi) 52.225-2, Buy American Certificate. This provision applies to solicitations containing the clause at 52.225-1.
(xvii) 52.225-4, Buy American—Free Trade Agreements—Israeli Trade Act Certificate. (Basic, Alternates I, II, and III.) This provision applies to solicitations containing the clause at 52.225-3.
(A) If the acquisition value is less than $25,000, the basic provision applies.
(B) If the acquisition value is $25,000 or more but is less than $50,000, the provision with its Alternate I applies.
(C) If the acquisition value is $50,000 or more but is less than $79,507, the provision with its Alternate II applies.
(D) If the acquisition value is $79,507 or more but is less than $100,000, the provision with its Alternate III applies.
(xviii) 52.225-6, Trade Agreements Certificate. This provision applies to solicitations containing the clause at 52.225-5.
(xix) 52.225-20, Prohibition on Conducting Restricted Business Operations in Sudan—Certification. This provision applies to all solicitations.
(xx) 52.225-25, Prohibition on Contracting with Entities Engaging in Certain Activities or Transactions Relating to Iran-Representation and Certifications. This provision applies to all solicitations.
(xxi) 52.226-2, Historically Black College or University and Minority Institution Representation. This provision applies to solicitations for research, studies, supplies, or services of the type normally acquired from higher educational institutions.
(2) The following certifications are applicable as indicated by the Contracting Officer:
[Contracting Officer check as appropriate.]
__ (i) 52.204-17, Ownership or Control of Offeror.
__ (ii) 52.222-18, Certification Regarding Knowledge of Child Labor for Listed End Products.
__ (iii) 52.222-48, Exemption from Application of the Service Contract Labor Standards to Contracts for Maintenance, Calibration, or Repair of Certain Equipment- Certification.
__ (iv) 52.222-52, Exemption from Application of the Service Contract Labor Standards to Contracts for Certain Services-Certification.

__ (v) 52.223-9, with its Alternate I, Estimate of Percentage of Recovered Material Content for EPA–Designated Products (Alternate I only).
__ (vi) 52.227-6, Royalty Information.
__ (A) Basic.
__(B) Alternate I.
__ (vii) 52.227-15, Representation of Limited Rights Data and Restricted Computer Software.
(d) The offeror has completed the annual representations and certifications electronically via the SAM website accessed through https://www.acquisition.gov. After reviewing the SAM database information, the offeror verifies by submission of the offer that the representations and certifications currently posted electronically that apply to this solicitation as indicated in paragraph (c) of this provision have been entered or updated within the last 12 months, are current, accurate, complete, and applicable to this solicitation (including the business size standard applicable to the NAICS code referenced for this solicitation), as of the date of this offer and are incorporated in this offer by reference (see FAR 4.1201); except for the changes identified below [*offeror to insert changes, identifying change by clause number, title, date*]. These amended representation(s) and/or certification(s) are also incorporated in this offer and are current, accurate, and complete as of the date of this offer.

FAR CLAUSE #	TITLE	DATE	CHANGE

Any changes provided by the offeror are applicable to this solicitation only, and do not result in an update to the representations and certifications posted on SAM.
(End of provision)

L.3 52.225-18 Place of Manufacture (SEPT 2006)

(a) *Definitions*. As used in this clause—
" Manufactured end product" means any end product in Federal Supply Classes (FSC) 1000-9999, except—
(1) FSC 5510, Lumber and Related Basic Wood Materials;
(2) Federal Supply Group (FSG) 87, Agricultural Supplies;
(3) FSG 88, Live Animals;
(4) FSG 89, Food and Related Consumables;
(5) FSC 9410, Crude Grades of Plant Materials;
(6) FSC 9430, Miscellaneous Crude Animal Products, Inedible;
(7) FSC 9440, Miscellaneous Crude Agricultural and Forestry Products;
(8) FSC 9610, Ores;
(9) FSC 9620, Minerals, Natural and Synthetic; and
(10) FSC 9630, Additive Metal Materials.

"Place of manufacture" means the place where an end product is assembled out of components, or otherwise made or processed from raw materials into the finished product that is to be

provided to the Government. If a product is disassembled and reassembled, the place of reassembly is not the place of manufacture.

(b) For statistical purposes only, the offeror shall indicate whether the place of manufacture of the end products it expects to provide in response to this solicitation is predominantly—

(1) [ ] In the United States (Check this box if the total anticipated price of offered end products manufactured in the United States exceeds the total anticipated price of offered end products manufactured outside the United States); or

(2) [ ] Outside the United States.

(End of provision)

L.4 AUTHORIZED CONTRACTOR ADMINISTRATOR

If the offeror does not fill-in the blanks below, the official who signed the offer will be deemed to be the offeror's representative for Contract Administration, which includes all matters pertaining to payments.

Name:
Telephone Number:
Address:

L.5 652.228-70 DEFENSE BASE ACT – COVERED CONTRACTOR EMPLOYEES (JUN 2006)

(a) Bidders/offerors shall indicate below whether or not any of the following categories of employees will be employed on the resultant contract, and, if so, the number of such employees:

Category	Yes/No	Number	
(1) United States citizens or residents			
(2) Individuals hired in the United States, regardless of citizenship			
(3) Local nationals or third country nationals where contract performance takes place in a country where there are no local workers' compensation laws		local nationals:	
		third-country nationals:	
(4) Local nationals or third country nationals where contract performance takes place in a country where there are local workers' compensation laws		local nationals:	
		third-country nationals:	

(b) The Contracting Officer has determined that for performance in the country of [Note to Contracting Officer: insert country of performance and check the appropriate block below.] –

☑ Workers' compensation laws exist that will cover local nationals and third country nationals.

☐ Workers' compensation laws do not exist that will cover local nationals and third country nationals.

(c) If the bidder/offeror has indicated "yes" in block (a)(4) of this provision, the bidder/offeror shall not purchase Defense Base Act insurance for those employees. However, the bidder/offeror shall assume liability toward the employees and their beneficiaries for war-hazard injury, death, capture, or detention, in accordance with the clause at FAR 52.228-4.

(d) RESERVED

(End of provision)

ATTACHMENT #1 -BREAKDOWN OF PRICE BY DIVISIONS OF SPECIFICATIONS

Division/Description	LABOR	MATERIALS	OVERHEAD	PROFIT	TOTAL
1. General Requirements					
2. Site Work					
3. Concrete					
4. Masonry					
5. Metals					
6. Wood and Plastic					
7. Thermal and Moisture					
8. Doors and Windows					
9. Finishes					
10. Specialties					
11. Equipment					
12. Furnishings					
13. Special Construction					
14. Conveying Systems					
15. Mechanical					
16. Electrical					
TOTAL:					$
Allowance Items:					
				PROPOSAL PRICE:	
TOTAL:					$
Alternates (list separately; do not total):					

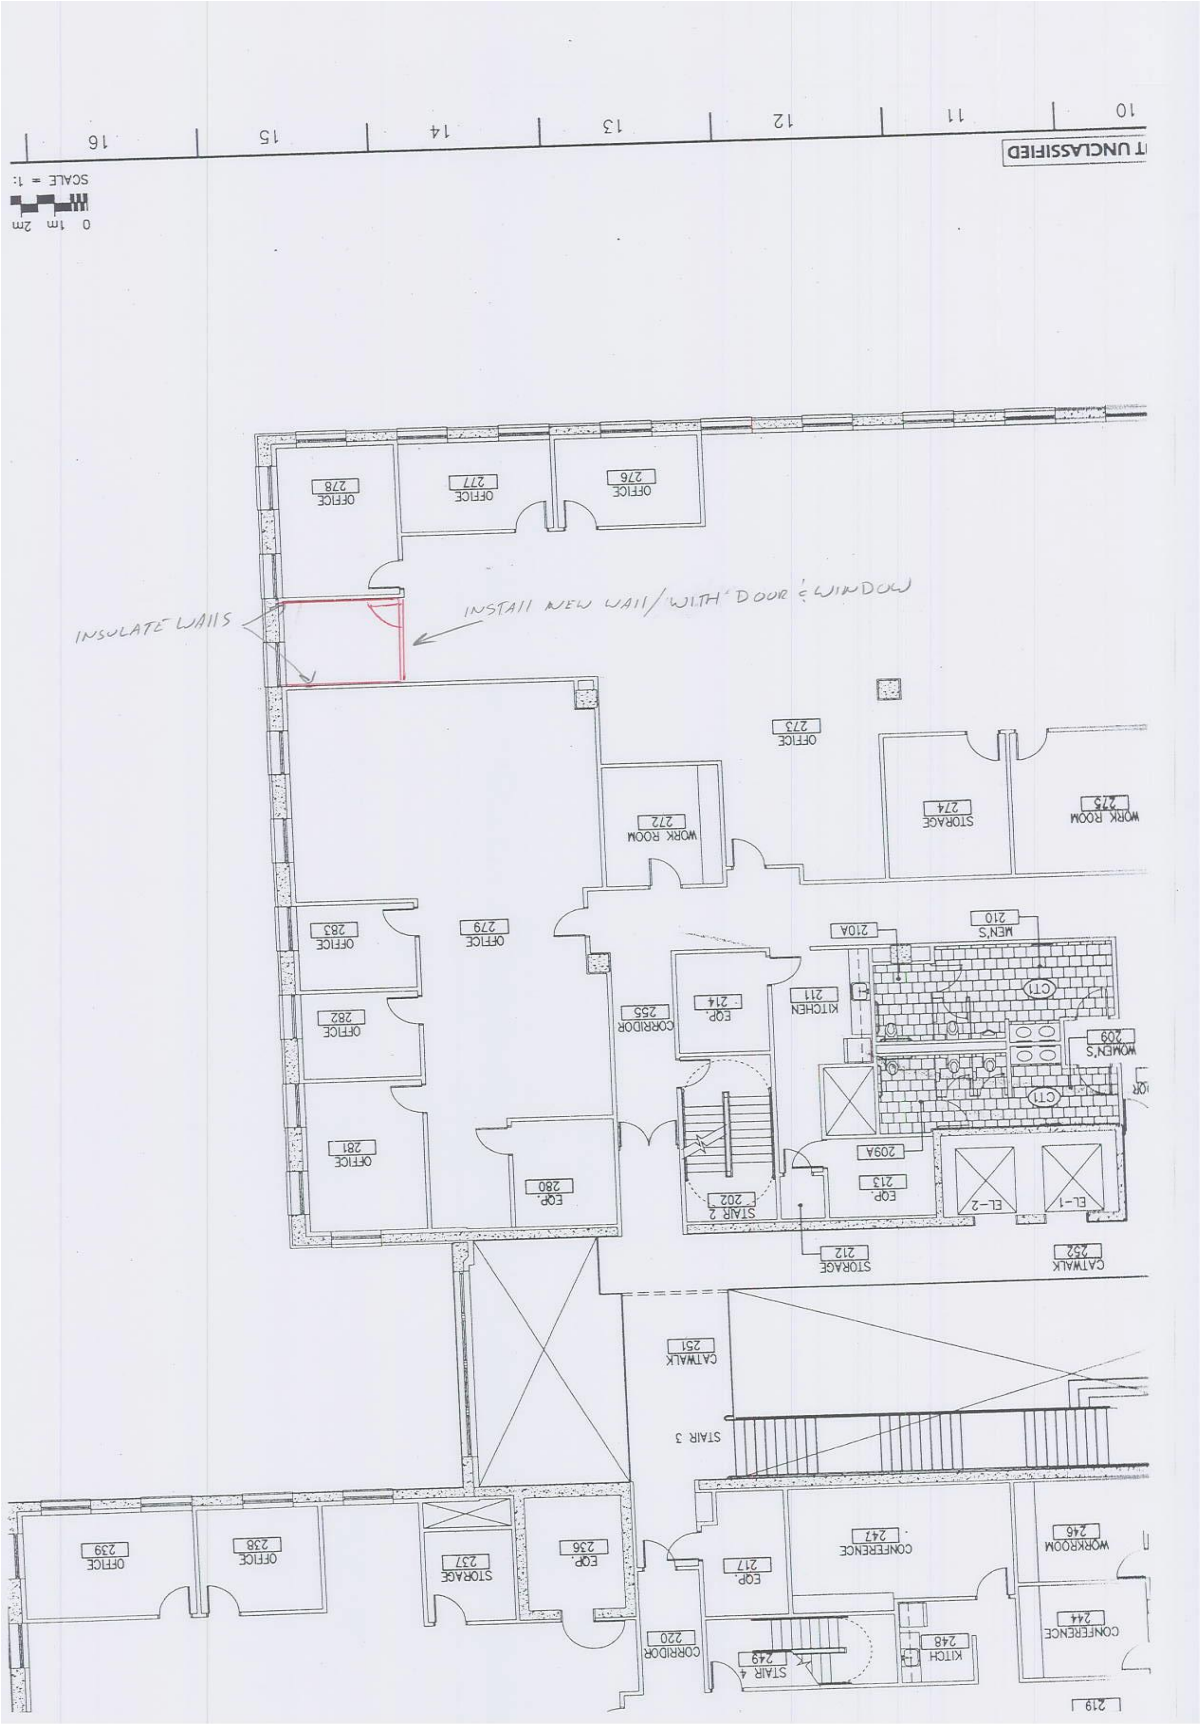
INSULATE WALLS
INSTALL NEW WALL WITH DOOR & WINDOW
OFFICE 278
OFFICE 277
OFFICE 276
OFFICE 273
STORAGE 274
WORK ROOM 275
WORK ROOM 272
OFFICE 279
OFFICE 283
OFFICE 282
OFFICE 281
EQP. 280
CORRIDOR 255
EQP. 214
KITCHEN 211
MEN'S 210
210A
WOMEN'S 209
CTI
CTI
209A
EQP. 213
STAIR 2 202
EL-2
EL-1
STORAGE 212
CATWALK 252
CATWALK 251
STAIR 3
CONFERENCE 244
WORKROOM 246
CONFERENCE 241
EQP. 217
KITCH 248
STAIR 4 249
CORRIDOR 220
EQP. 236
STORAGE 237
OFFICE 238
OFFICE 239
0 1m 2m
SCALE = 1:
UNCLASSIFIED
10
11
12
13
14
15
16

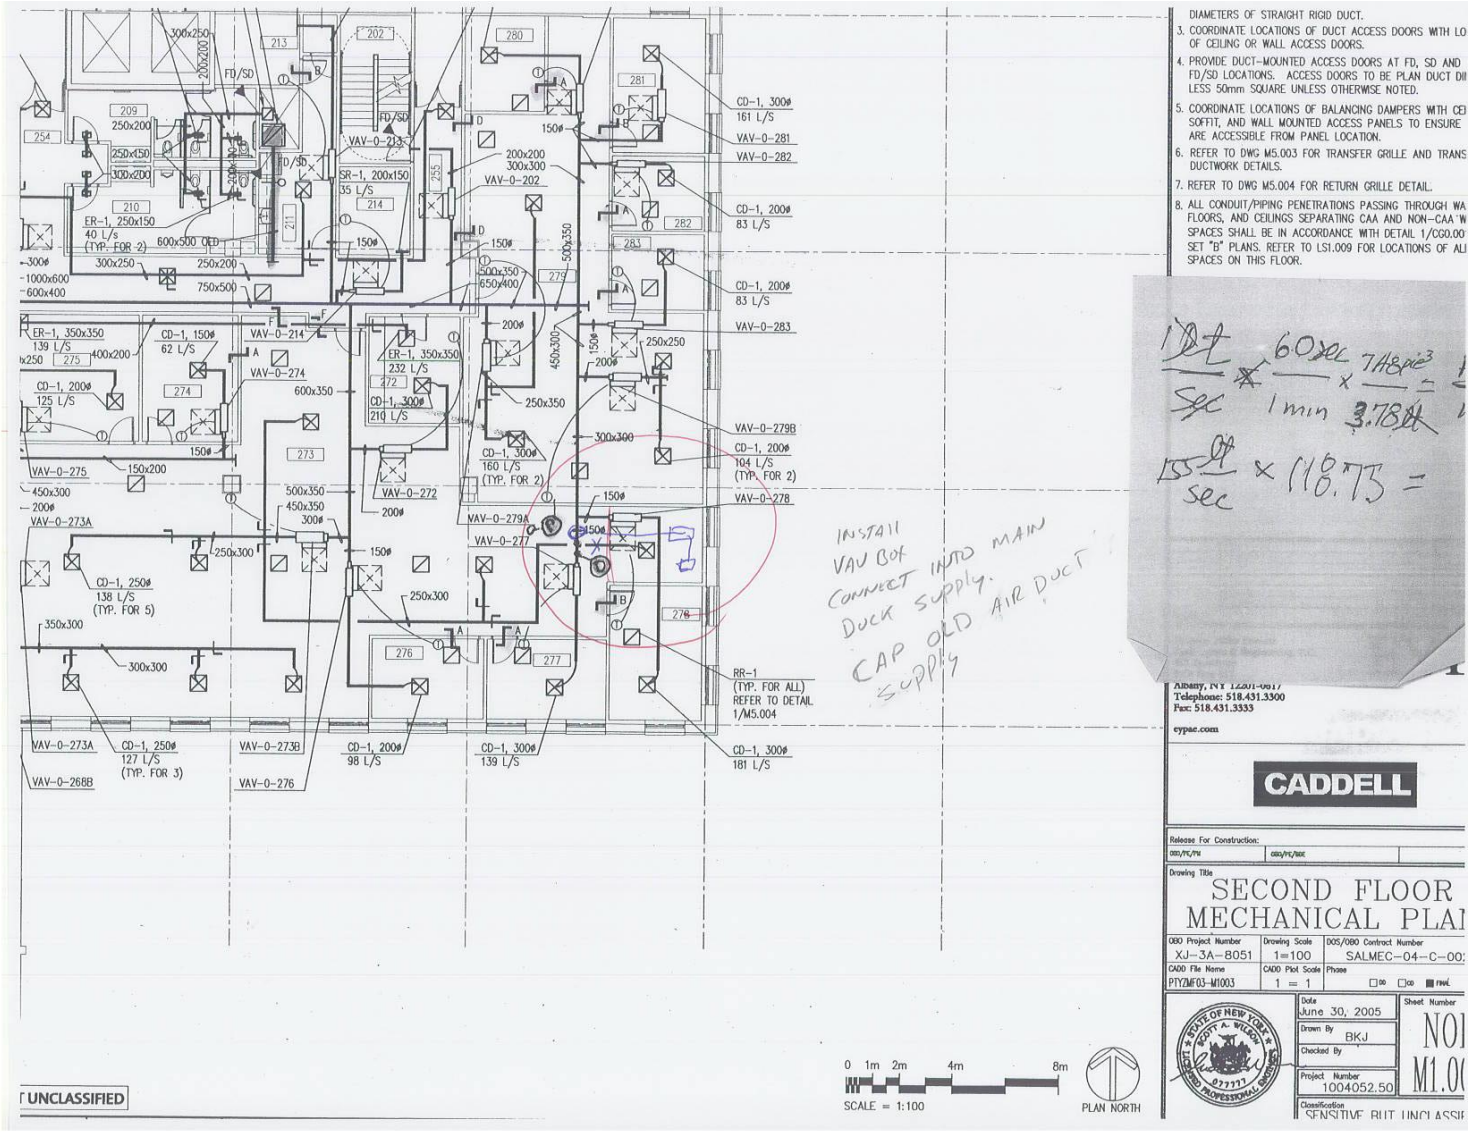
DIAMETERS OF STRAIGHT RIGID DUCT.
3. COORDINATE LOCATIONS OF DUCT ACCESS DOORS WITH LO
OF CEILING OR WALL ACCESS DOORS.
4. PROVIDE DUCT-MOUNTED ACCESS DOORS AT FD, SD AND
FD/SD LOCATIONS. ACCESS DOORS TO BE PLAN DUCT DI
LESS 50mm SQUARE UNLESS OTHERWISE NOTED.
5. COORDINATE LOCATIONS OF BALANCING DAMPERS WITH CE
SOFFIT, AND WALL MOUNTED ACCESS PANELS TO ENSURE
ARE ACCESSIBLE FROM PANEL LOCATION.
6. REFER TO DWG M5.003 FOR TRANSFER GRILLE AND TRANS
DUCTWORK DETAILS.
7. REFER TO DWG M5.004 FOR RETURN GRILLE DETAIL.
8. ALL CONDUIT/PIPING PENETRATIONS PASSING THROUGH WA
FLOORS, AND CEILINGS SEPARATING CAA AND NON-CAA W
SPACES SHALL BE IN ACCORDANCE WITH DETAIL 1/C00.00
SET "B" PLANS. REFER TO LS1.009 FOR LOCATIONS OF AL
SPACES ON THIS FLOOR.
INSTALL VAV BOX CONNECT INTO MAIN DUCT SUPPLY. CAP OLD AIR DUCT SUPPLY
Telephone: 518.431.3300
Fax: 518.431.3333
cypae.com
CADDELL
Release For Construction:
Drawing Title
SECOND FLOOR MECHANICAL PLA
OBO Project Number
XJ-3A-B051
Drawing Scale
1=100
DOS/OBO Contract Number
SALMEC-04-C-00
CADD File Name
PTYDMF03-M1003
CADD Plot Scale
1 = 1
Phase
Date
June 30, 2005
Drawn By
BKJ
Checked By
Project Number
1004052.50
Sheet Number
NO
M1.0
Classification
SENSITIVE BUT UNCLASSI
UNCLASSIFIED
SCALE = 1:100
PLAN NORTH

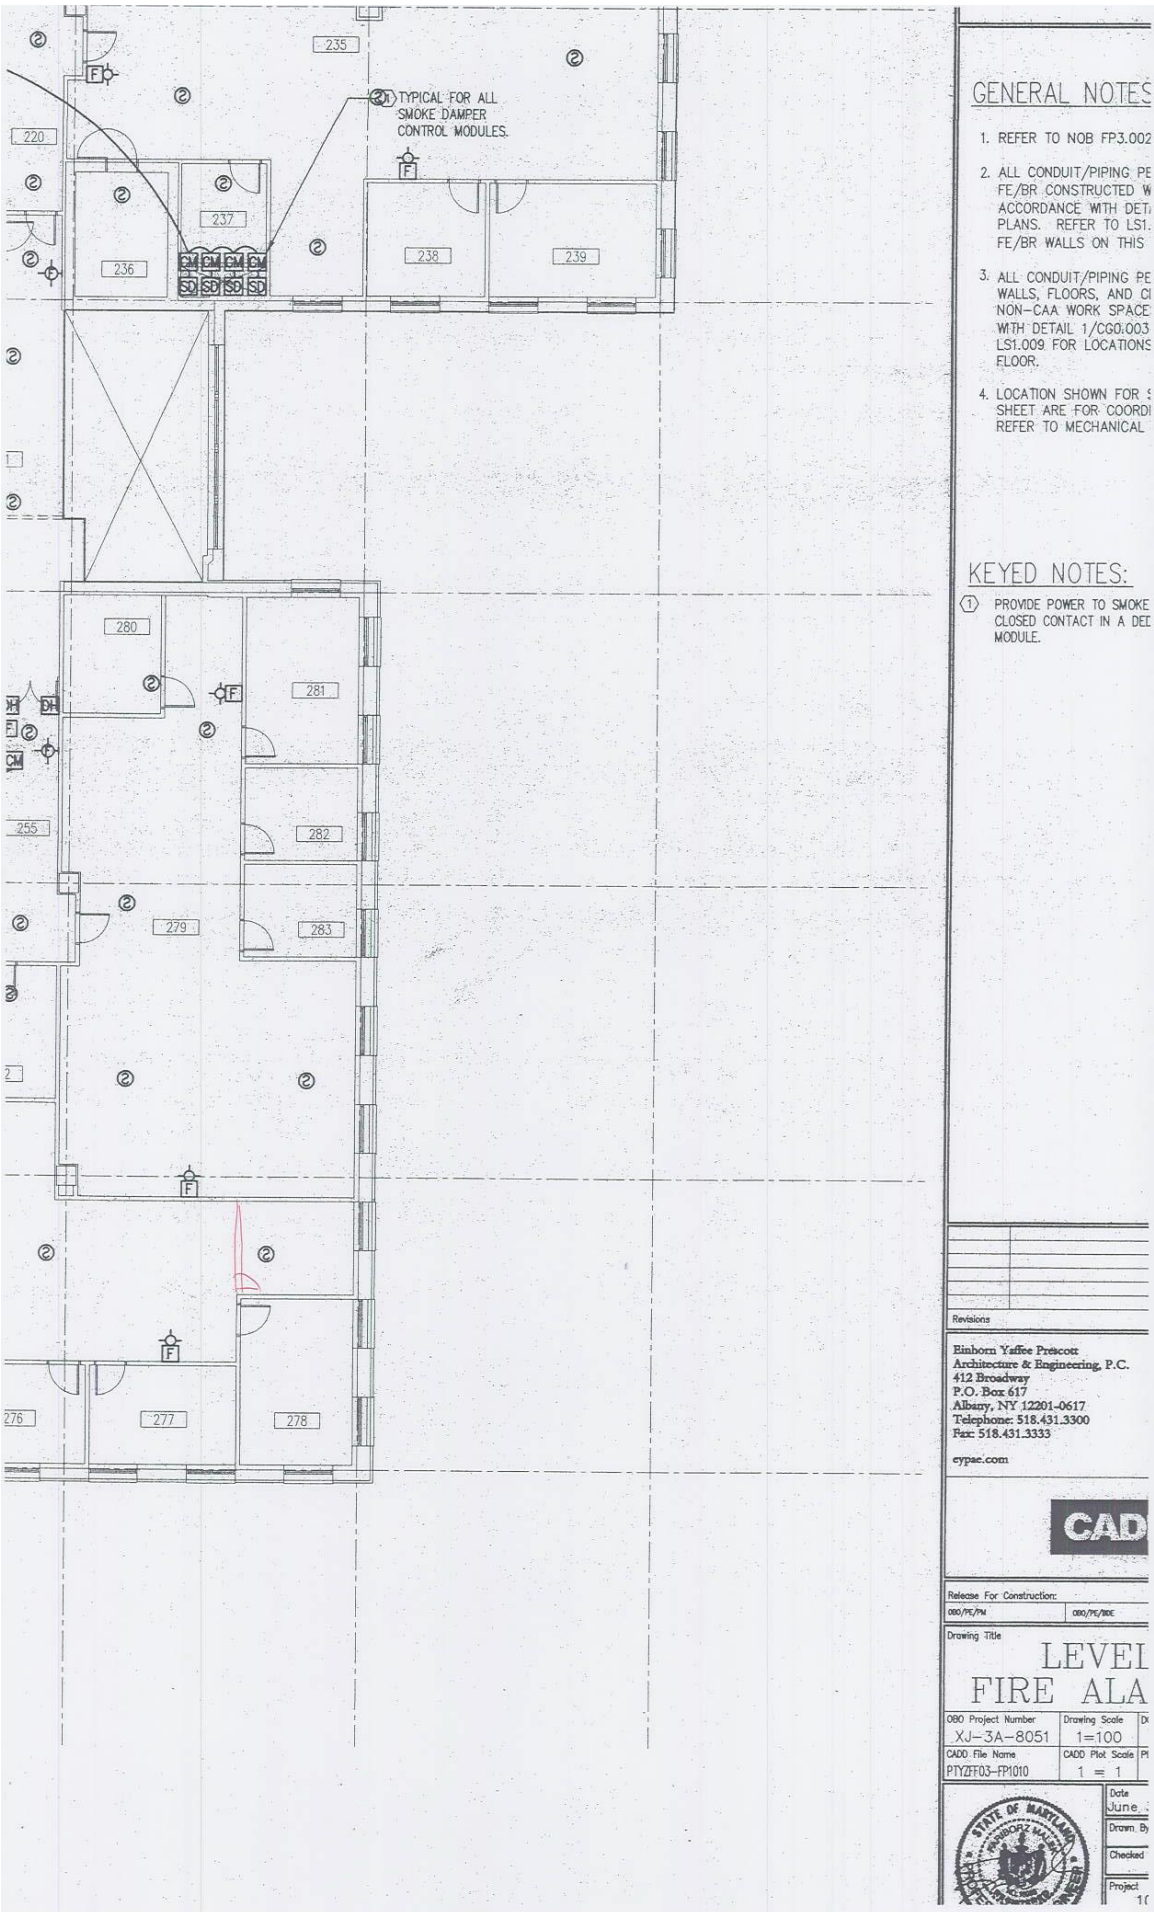

GENERAL NOTES

1. REFER TO NOB FP3.002
2. ALL CONDUIT/PIPING PE FE/BR CONSTRUCTED W ACCORDANCE WITH DET PLANS. REFER TO LS1. FE/BR WALLS ON THIS
3. ALL CONDUIT/PIPING PE WALLS, FLOORS, AND CI NON-CAA WORK SPACE WITH DETAIL 1/CG0.003 LS1.009 FOR LOCATIONS FLOOR.
4. LOCATION SHOWN FOR S SHEET ARE FOR COORDI REFER TO MECHANICAL

KEYED NOTES:

1. PROVIDE POWER TO SMOKE CLOSED CONTACT IN A DEI MODULE.

Revisions

Einhorn Yaffee Prescott
Architecture & Engineering, P.C.
412 Broadway
P.O. Box 617
Albany, NY 12201-0617
Telephone: 518.431.3300
Fax: 518.431.3333
eypac.com

CAD

Release For Construction:
OBO/PE/PM | OBO/PE/BDE

Drawing Title
LEVEI
FIRE ALA

OBO Project Number	Drawing Scale	D
XJ-3A-8051	1=100	
CADD File Name	CADD Plot Scale	P
PTYZFF03-FP1010	1 = 1	

STATE OF MARYLAND

Date June
Drawn By
Checked
Project 1(

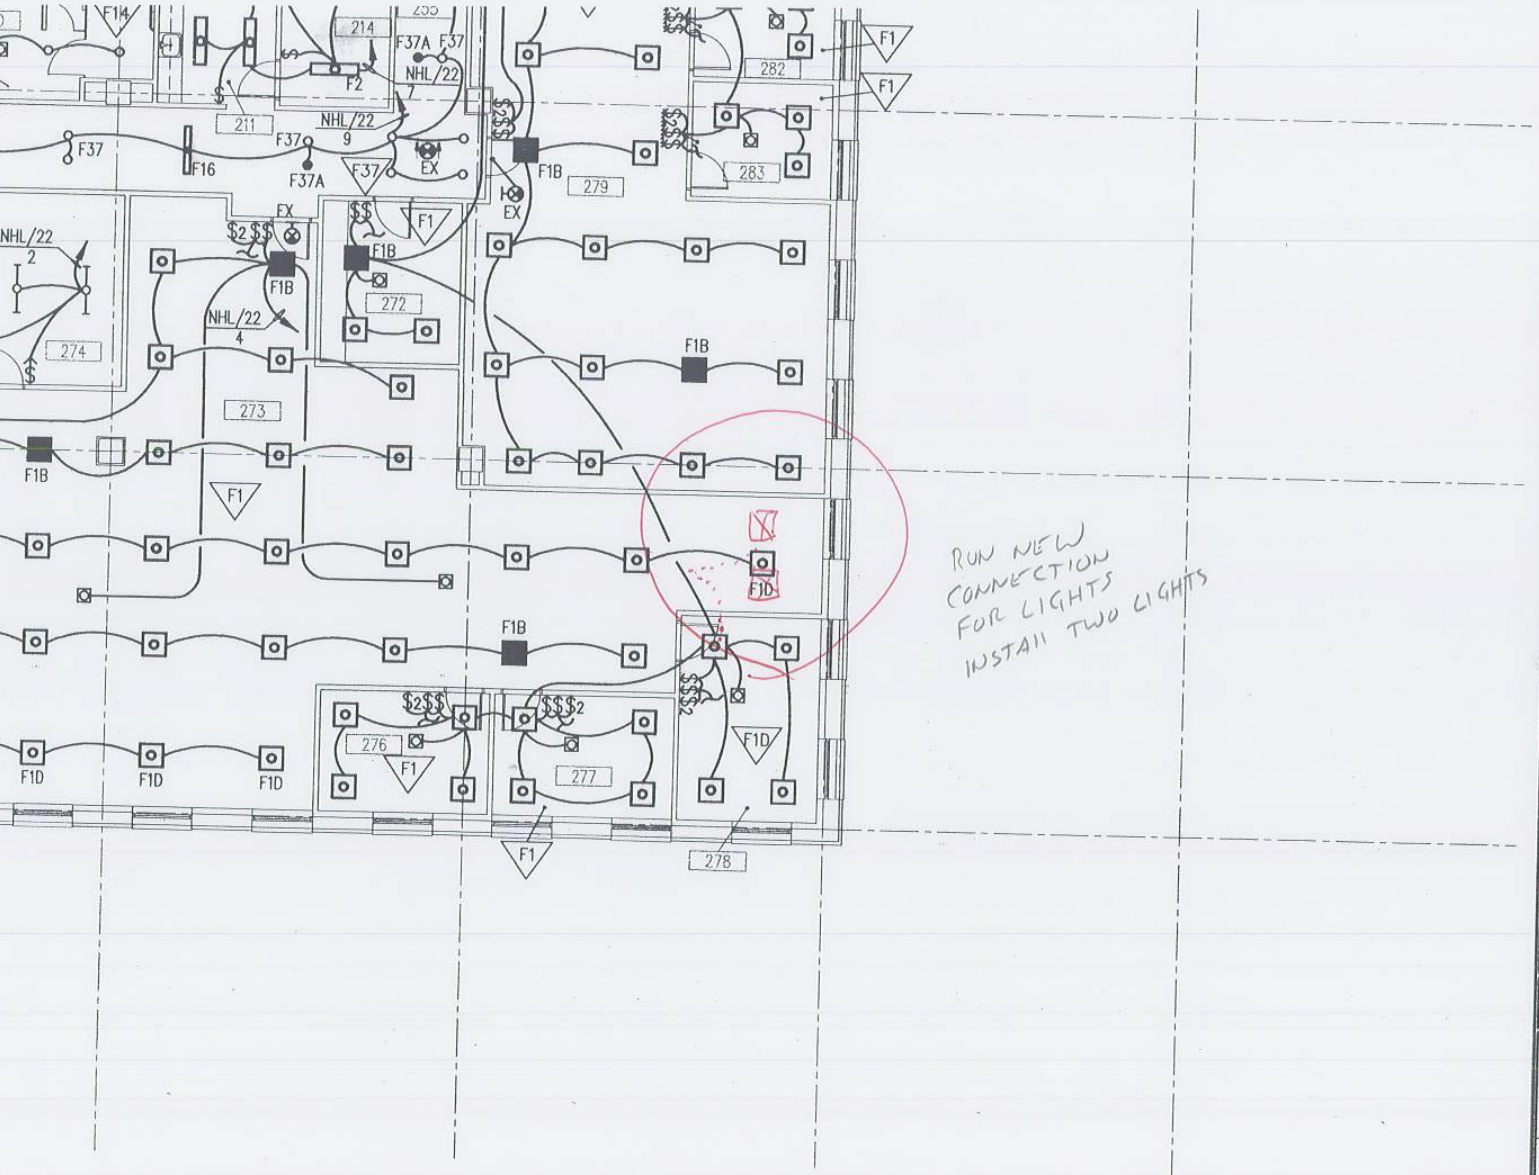

RUN NEW CONNECTION FOR LIGHTS INSTALL TWO LIGHTS

EL TWO LIGHTING PLAN

PROJECT NORTH

Revisions

Einhorn Yaffee Prescott
Architecture & Engineering, P.C.
412 Broadway
P.O. Box 617
Albany, NY 12201-0617
Telephone: 518.431.3300
Fax: 518.431.3333

eypae.com

EYP/

CADDELL

Release For Construction:

OBO/PE/PM | OBO/PE/BDE

Drawing Title

LEVEL TWO LIGHTING PLAN

OBO Project Number	Drawing Scale	DOS/OBO Contract Number
XJ-3A-8051	1=100	SALMEC-04-C-0026
CADD File Name	CADD Plot Scale	Phase
PTYZEF03-E1003	1 = 1	☐ ☐ ■ FINAL

STATE OF NEW YORK · ROBERT CHARLES BOGNER · 068013 · LICENSED PROFESSIONAL ENGINEER

Date	June 30, 2005
Drawn By	BE
Checked By	BE
Project Number	1004052.50
Classification	

Sheet Number

NOB
E1.003

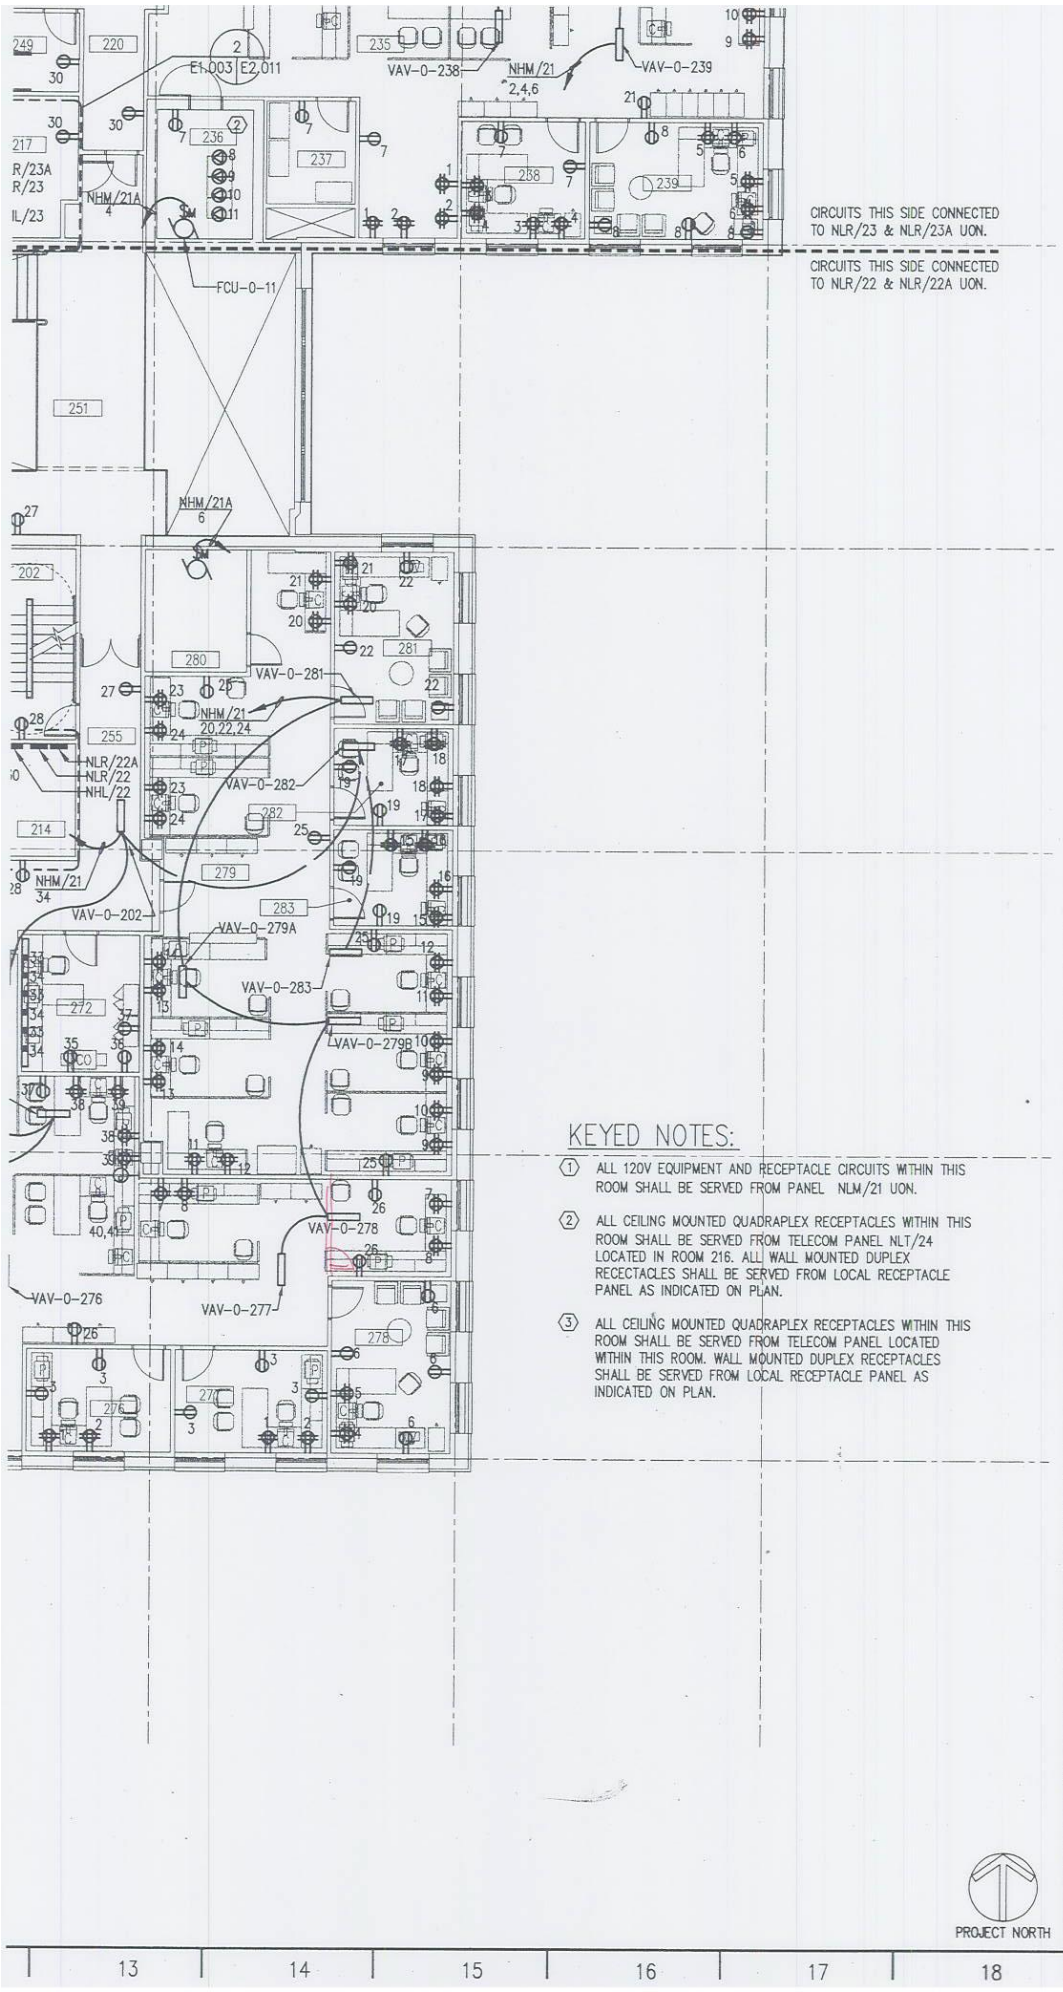

KEYED NOTES:

1. ALL 120V EQUIPMENT AND RECEPTACLE CIRCUITS WITHIN THIS ROOM SHALL BE SERVED FROM PANEL NLM/21 UON.
2. ALL CEILING MOUNTED QUADRAPLEX RECEPTACLES WITHIN THIS ROOM SHALL BE SERVED FROM TELECOM PANEL NLT/24 LOCATED IN ROOM 216. ALL WALL MOUNTED DUPLEX RECECTACLES SHALL BE SERVED FROM LOCAL RECEPTACLE PANEL AS INDICATED ON PLAN.
3. ALL CEILING MOUNTED QUADRAPLEX RECEPTACLES WITHIN THIS ROOM SHALL BE SERVED FROM TELECOM PANEL LOCATED WITHIN THIS ROOM. WALL MOUNTED DUPLEX RECEPTACLES SHALL BE SERVED FROM LOCAL RECEPTACLE PANEL AS INDICATED ON PLAN.

GENERAL

1. ALL CIRCUIT SERVED FRC THIS SHEET. 84 SHALL E CIRCUITS DE CORRESPON PANEL.
2. ALL CONDUI FE/BR CON: ACCORDANC PLANS. RE FE/BR WALL
3. ALL CONDUI WALLS, FLO NON-CAA W WITH DETAIL LS1.009 FOF FLOOR.
4. COORDINATE WITH PLUMB
5. CIRCUITS SH CONNECTION ASSUMES E/ BRANCH CIR STATIONS A CIRCUIT.
6. EXACT LOCA BOXES FOR SHALL BE C MANUFACTU GOVERNMEN
7. REFER TO D MODULAR FU
8. ROOMS 224, STATIC DISS CONTRACTOI COPPER UNI ONE IS PRE STEEL DEVIC OF AN ELEC CONDUCTOR UNDERLAYMI PROVIDE (1) SQUARE ME

Revisions

Einhorn Yaffee Presc
Architecture & Engin
412 Broadway
P.O. Box 617
Albany, NY 12201-0
Telephone: 518.431.
Fax: 518.431.3333
cypae.com

Release For Construction:
OBO/PE/PM

Drawing Title
L
PC

OBO Project Number
XJ-3A-8051
CADD File Name
PTYZEF09-E2003

ATTACHMENT #3 – SCOPE OF WORK

Requirements in this SOW serve as direction for development and delivery of a complete technical proposal, construction documents, and construction by a contractor. The work shall be in accordance with international professional standards of skill, care and diligence.

1. **Proposal**:
   1.1 Overview – The US Embassy Public Affairs Section is adding new position that requires a small private office. The location for this office only requires one wall with a door to be installed to make this office. Although there are other components required for making the office complete.

   1.2 Project Description – Build small private office inside the PAS suite. This will require the construction of a wall with a door and window, HVAC duct work, drop ceiling and lighting adjustments, electrical and data communication lines.

   1.3 1.3 Government furnished material (GFM) – Door, door frame, lock set, lighting, and any connects into the buildings electrical and data network.

(3)

"The contractor will provide restricted and control demolition work area. All debris will be grouped together or removed from the property daily. Dirt and rubble can be placed in a provided location until a large enough quantity is buildup". Ensure the construction site is kept neat and orderly by the end of the work day.
The contractor shall cover all the floor areas with a heavy troponin to protect the carpet. The contractor shall install plastic sheets from floor to ceiling, to control the dust in the area where work is being performed.

2. Demolition work:

2.1 Remove drop ceiling as needed.
2.2 Cut back carpet as needed.
2.3 Remove sheetrock from to adjacent walls.
2.4 Remove door and frame to be reused.
2.5 Remove ventilation ductwork as needed.

3. Installation work: (repairs)

3.1 Install metal stud wall frame from slab to slab.
3.2 Install rough-in conduit for electrical and data.
3.3 Install sound proofing insulation in all three walls.
3.4 Install HVAC duct work suspended from the ceiling concrete slab.
3.5 Install 5/8" sheetrock, tap and mud.
3.6 Install door and window frame.
3.7 Prime and paint walls. The paint color shall match the existing.
3.8 Install drop ceiling.
3.9 Install lighting, each light will be independently suspended from the ceiling concrete slab.
3.10 Install door and window.
3.11 Install finish electrical and data.

4. Life Safety Protection:

4.1 The Contractor shall ensure that the works are carried out in accordance with safety and health regulations with particular attention given to: personal protective equipment, guard rails, scaffolding, electric leads and access ladders. The work shall meet OSHA standards - http://www.osha.gov/ and Safety and Health Requirement Manual, EM 385-1-1.

4.2 The Contractor shall not, at any time, leave work in an unsafe condition or any condition that might cause injury to personnel, damage to existing work, plant or equipment but shall continue that work until it is at a safe stage.

5. Project Requirements:

5.1 Design – NA USG provided

5.2 Construction –

5.2.1 The Contractor shall carry out the construction, as described in items 1, 2 and 3 above, in accordance with the approved final Construction Documents - manage, administer, supervise and inspect the construction. The coordination and supervision of all work shall be the responsibility of the Contractor. All work has to be executed with minimal disruption to the traffic and operations on work site.

5.2.2 Provide a detailed Construction Schedule with sufficient detail to describe each key construction activity.

5.2.3 The USG will have the right to access the construction site at all times inspecting the project construction in its entirety. Access will be coordinated with Contractor who is responsible for compliance with embassy security rules and regulations.

5.2.4 During construction hold meetings with the COR for progress reporting and coordination.

5.3 Coordination – The Contractor shall coordinate the project requirements with Embassy Contracting Officer's Representative (COR). COR for this project will be Facility Manager.

5.3.1 Toilet – Will be defined by the COR.

5.3.2 Break area – Will be defined by the COR.

5.4 Catalogue Cut Sheets - Provide bound copies of manufacturer's catalogue cut sheets for all equipment and materials, for review.

6. Project Deliverables:

6.1 Architectural – USG provided

6.2 Interior Design– NA

6.3 Structural – NA

6.4 Mechanical- NA

6.5 Electrical – NA

6.6 Telecommunications – NA

6.7 Life Safety Fire Protection – Immediately remove debris immediately from demo work off site and do not store debris on site.

6.8 Project Schedule – Provide a detailed project schedule with cost-loaded and other sufficient detail for all construction activity.

7. <u>Submittals:</u>

7.1 Provide submittals that are complete, coordinated and consistent. OBO comments on each submittal shall be resolved prior to making the next submittal. Any of the work found to be unsatisfactory by the COR, shall be rectified.

7.2 Thoroughly check and coordinate all project submissions to the USG. Deficiencies, ambiguities, conflicts, and inconsistencies shall be rectified.

7.3 Written Documents - The deliverable format is A4 bound paper copy. Deliver all word processing in Microsoft Word; spreadsheets in Microsoft Excel; and schedules in Microsoft Project.

7.4 Drawings - All drawings are to be delivered in hard copy. Drawings shall be submitted in A4.

8. <u>Schedules of Deliverables: (Refer to Section E. (page 4))</u>

8.1 Materials submittals 5 days after NTP,

8.2 Construction Substantial Completion 10 days after NTP,

8.3 Punch List 3 days after Agreement.