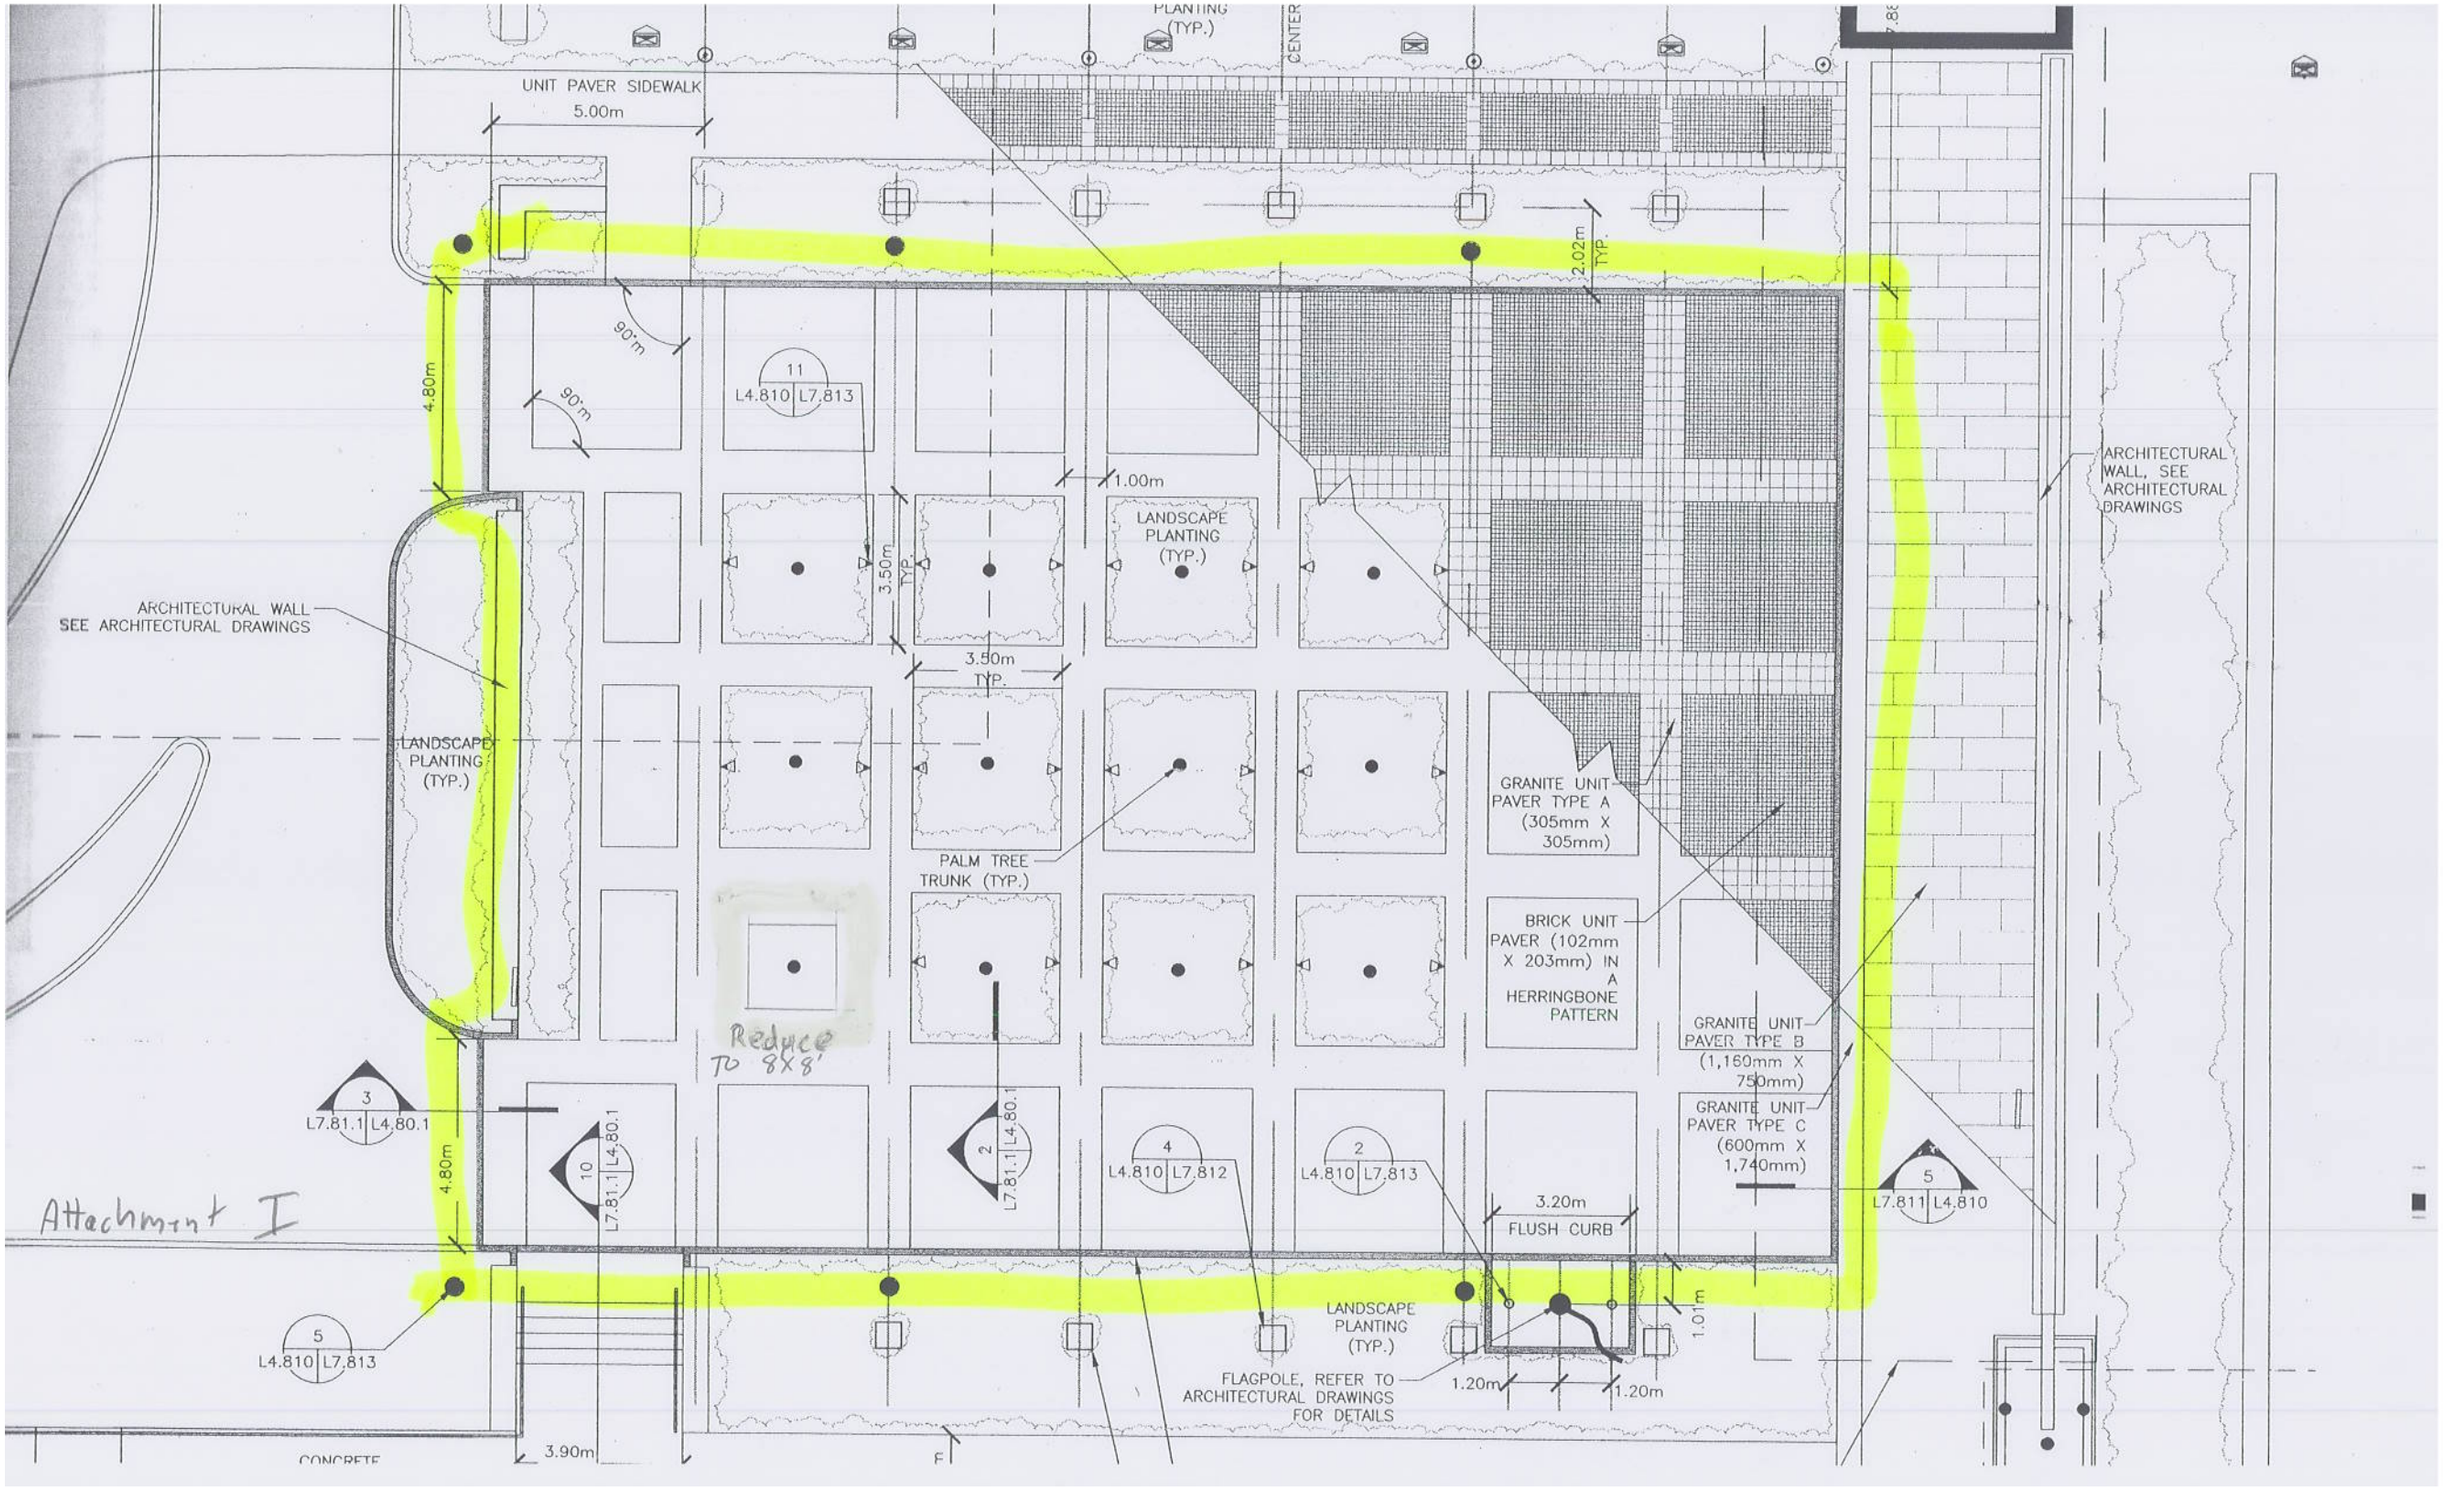
PLANTING (TYP.)
CENTER
UNIT PAVER SIDEWALK
5.00m
2.02m TYP.
90°m
90°m
4.80m
11
L4.810 L7.813
1.00m
LANDSCAPE PLANTING (TYP.)
3.50m TYP.
3.50m TYP.
ARCHITECTURAL WALL SEE ARCHITECTURAL DRAWINGS
ARCHITECTURAL WALL, SEE ARCHITECTURAL DRAWINGS
LANDSCAPE PLANTING (TYP.)
PALM TREE TRUNK (TYP.)
GRANITE UNIT PAVER TYPE A (305mm X 305mm)
BRICK UNIT PAVER (102mm X 203mm) IN A HERRINGBONE PATTERN
GRANITE UNIT PAVER TYPE B (1,160mm X 750mm)
GRANITE UNIT PAVER TYPE C (600mm X 1,740mm)
Reduce TO 8X8'
3
L7.81.1 L4.80.1
10
L7.81.1 L4.80.1
2
L7.81.1 L4.80.1
4
L4.810 L7.812
2
L4.810 L7.813
5
L7.811 L4.810
4.80m
3.20m
FLUSH CURB
Attachment I
5
L4.810 L7.813
LANDSCAPE PLANTING (TYP.)
1.01m
FLAGPOLE, REFER TO ARCHITECTURAL DRAWINGS FOR DETAILS
1.20m
1.20m
CONCRETE
3.90m