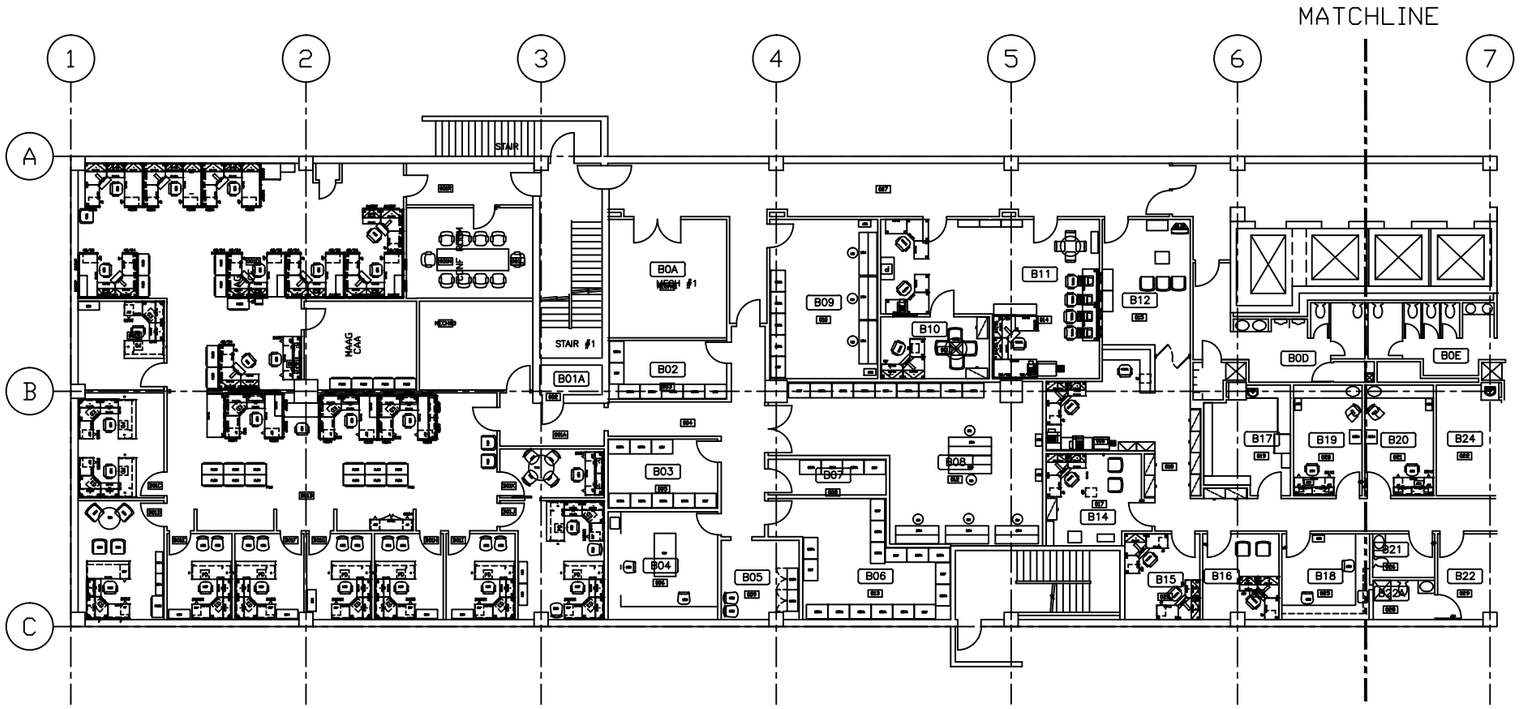

PARTIAL BASEMENT FLOOR PLAN
SCALE: 1:100

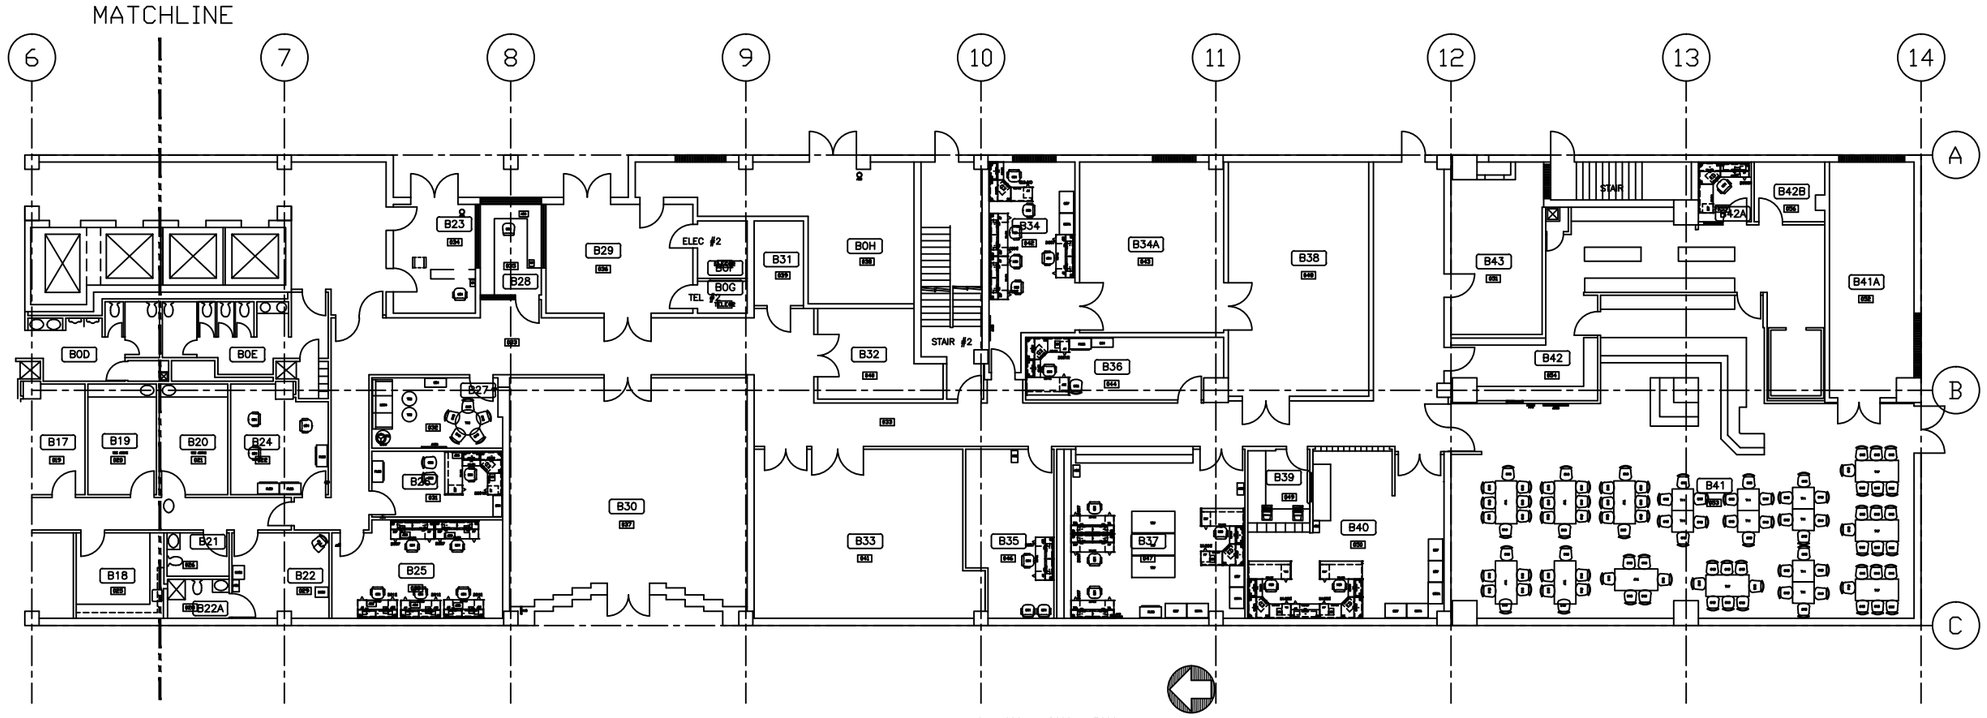

1:100

0 1000 3000 5000
2000 4000 10000MM

PARTIAL BASEMENT FLOOR PLAN
SCALE: 1:100

DATE : 01-06-2011	USA EMBASSY LIMA	UNCLASSIFIED
DRAWN BY : MFB		ESCALE: 1/100
		NUMBER :